





"Copyright in this drawing remains with the designer. Responsibility is not accepted for errors made by others in scaling from this drawing. All construction information should be taken from figured dimensions only. Check all dimensions on site. In case of any discrepancy, refer query to the designer."

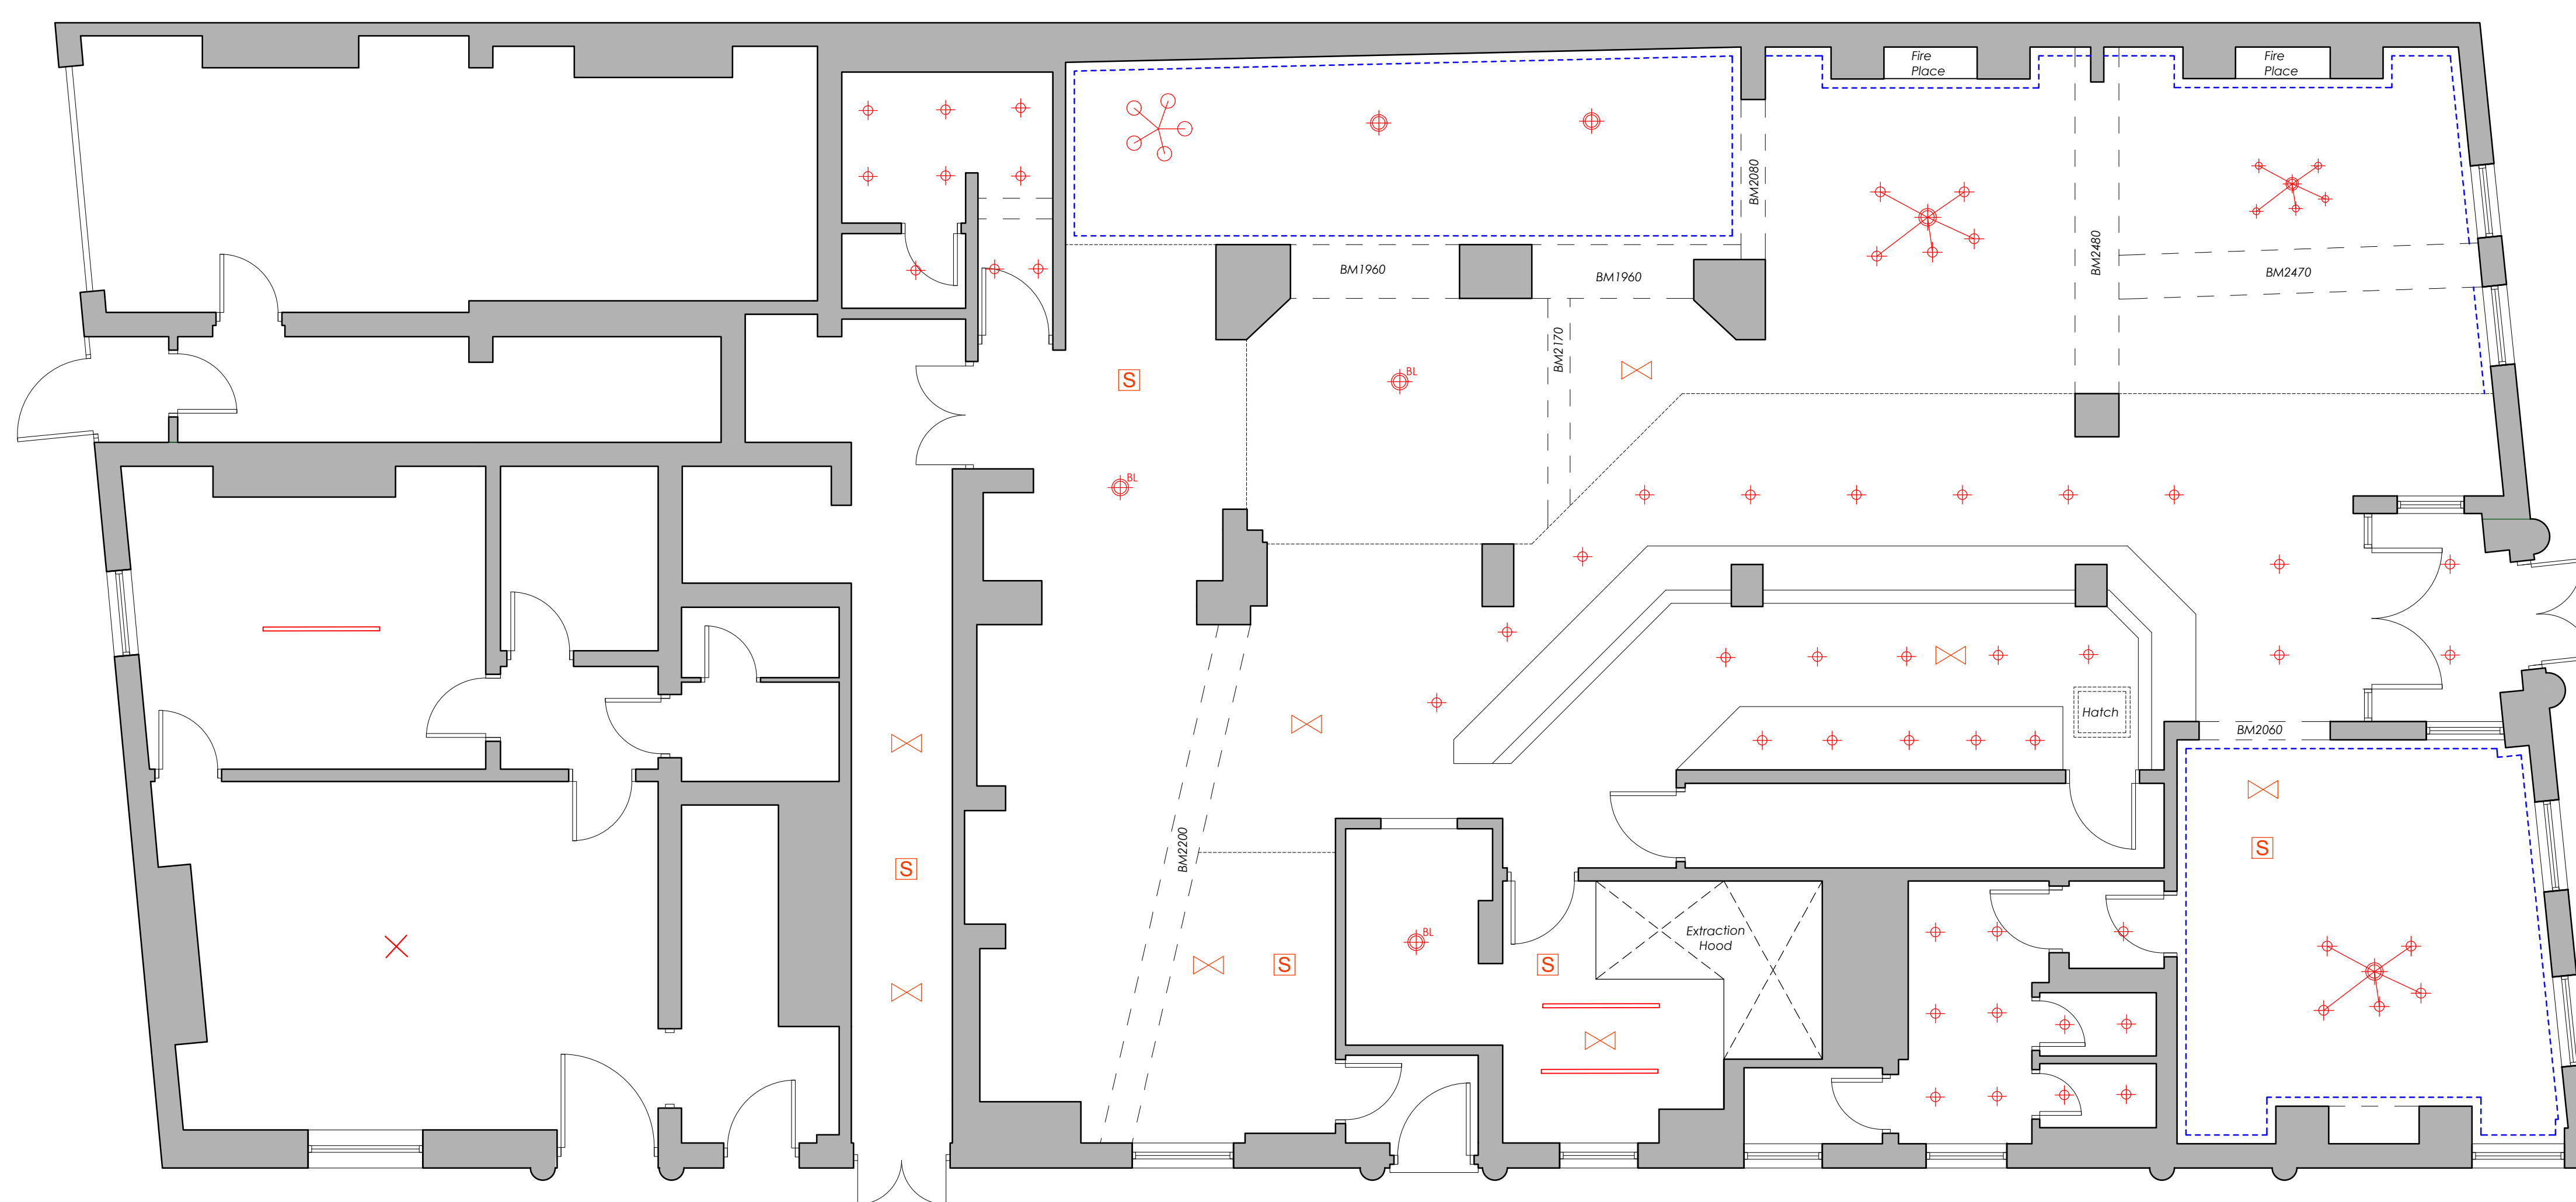


GROUND FLOOR CEILING PLAN AS EXISTING

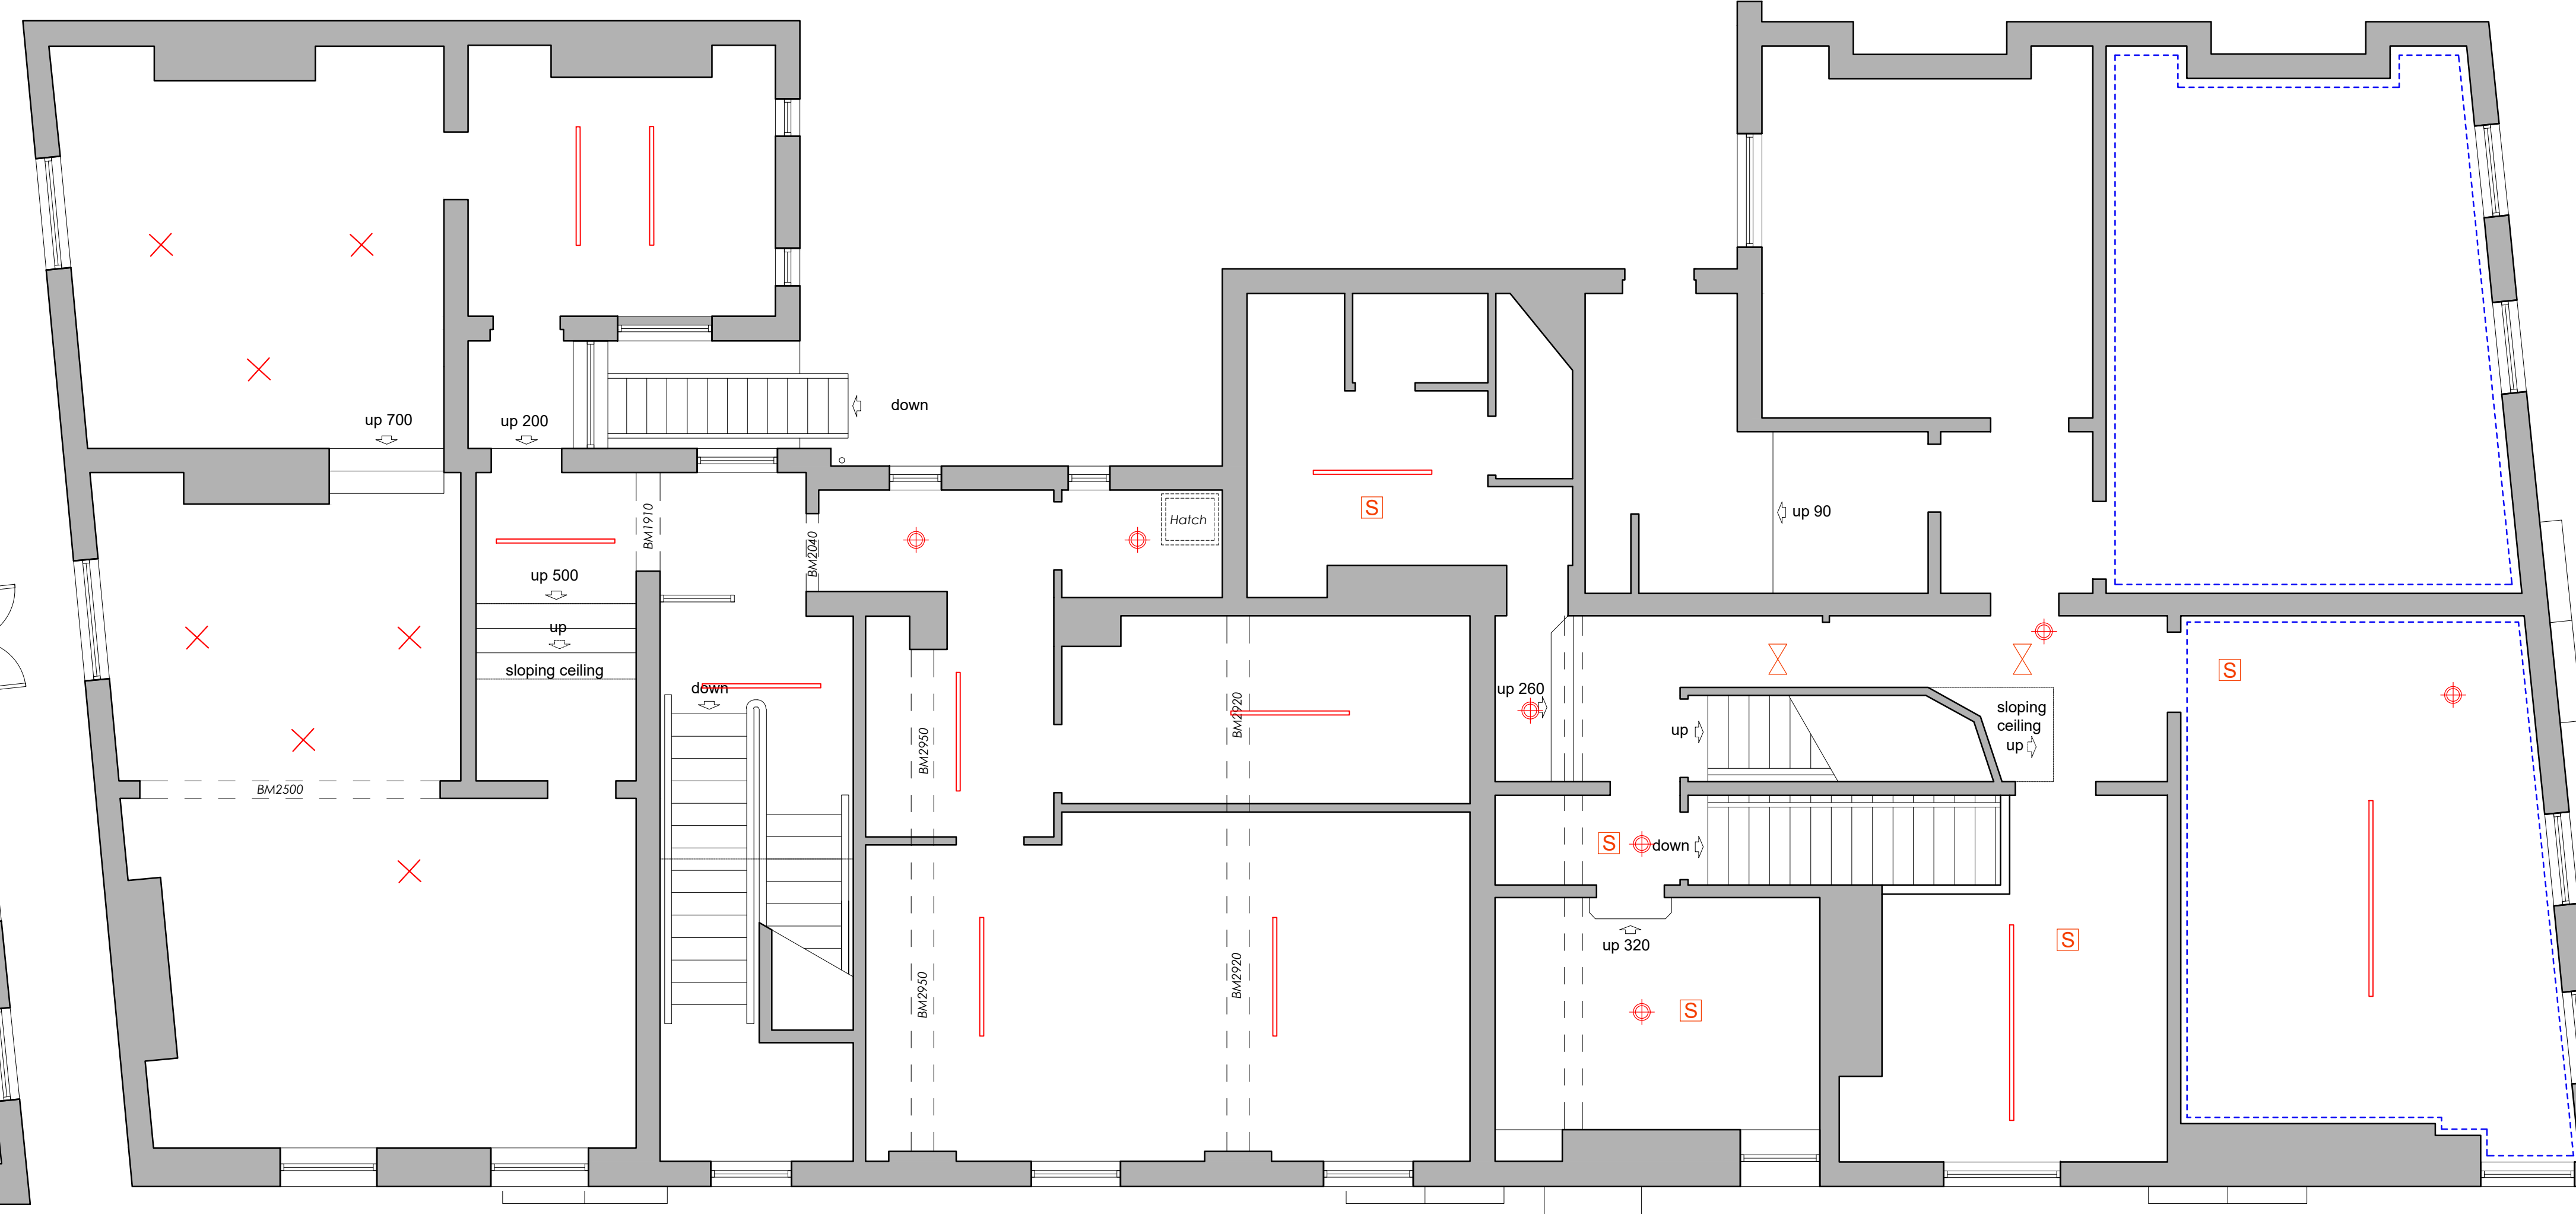



FIRST FLOOR CEILING PLAN AS EXISTING

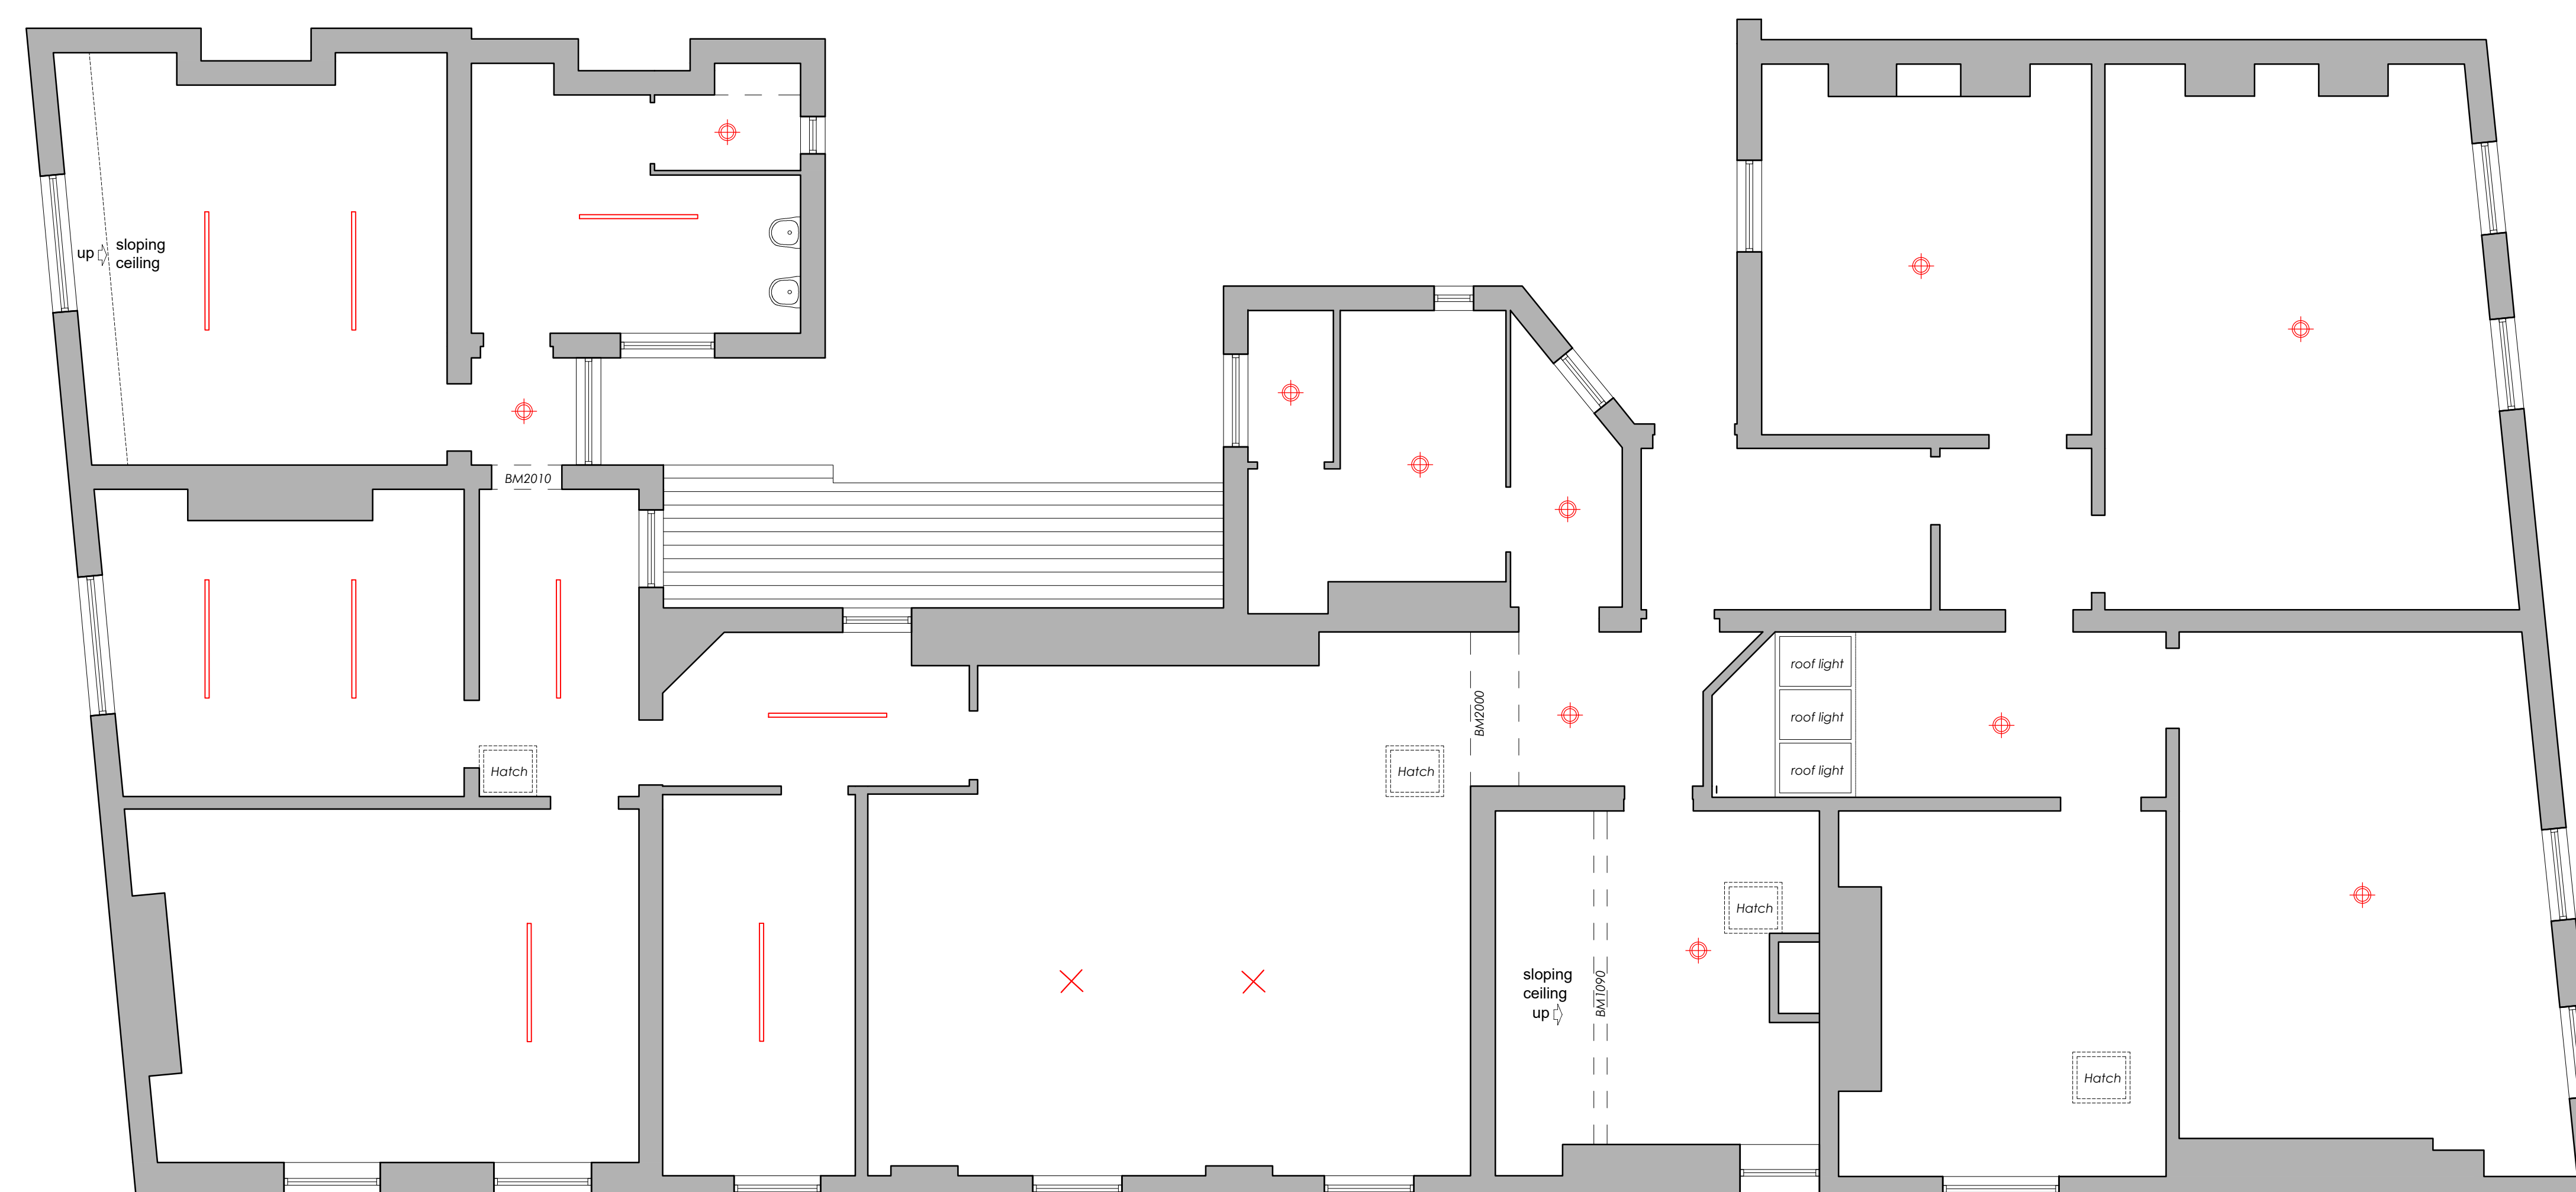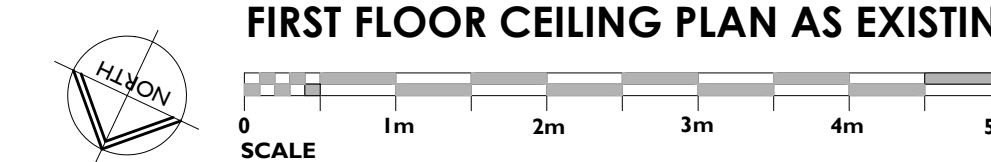

SECOND FLOOR CEILING PLAN AS EXISTING

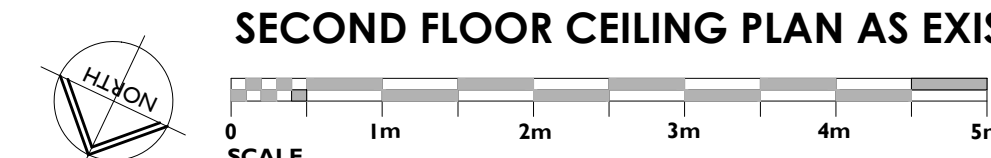

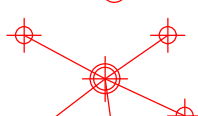Ceiling Key	
	New decorative pendant position.
	Downlighter position.
	Multi-arm fitting.
	Spider Light.
	Smoke Detector.
	Emergency lighting (Luminaire).
	At existing ceiling to be retained.

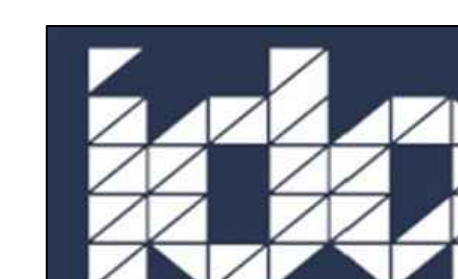

A	Plan updated.	MG	10-1-2
Rev	Description	Bv	Date

INVENTIVE DESIGN ASSOCIATES
ARCHITECTURE & INTERIOR DESIGN

57 Station Road, Cheadle Hulme
Stockport, Greater Manchester SK8 7AA
Company Reg No: 9251414

TRUST PUBS
The Brunswick
97 Piccadilly, Manchester M1 2DB
EXISTING CEILING PLANS

DRAWN	JW	DATE	23/01/23	DRAWING NO.	22108-308
SCALE	1:50@A0	REV.	A		

☎ 0161 428 0310

office@inventiveda.com

 www.inventiveda.com

 @inventiveda