


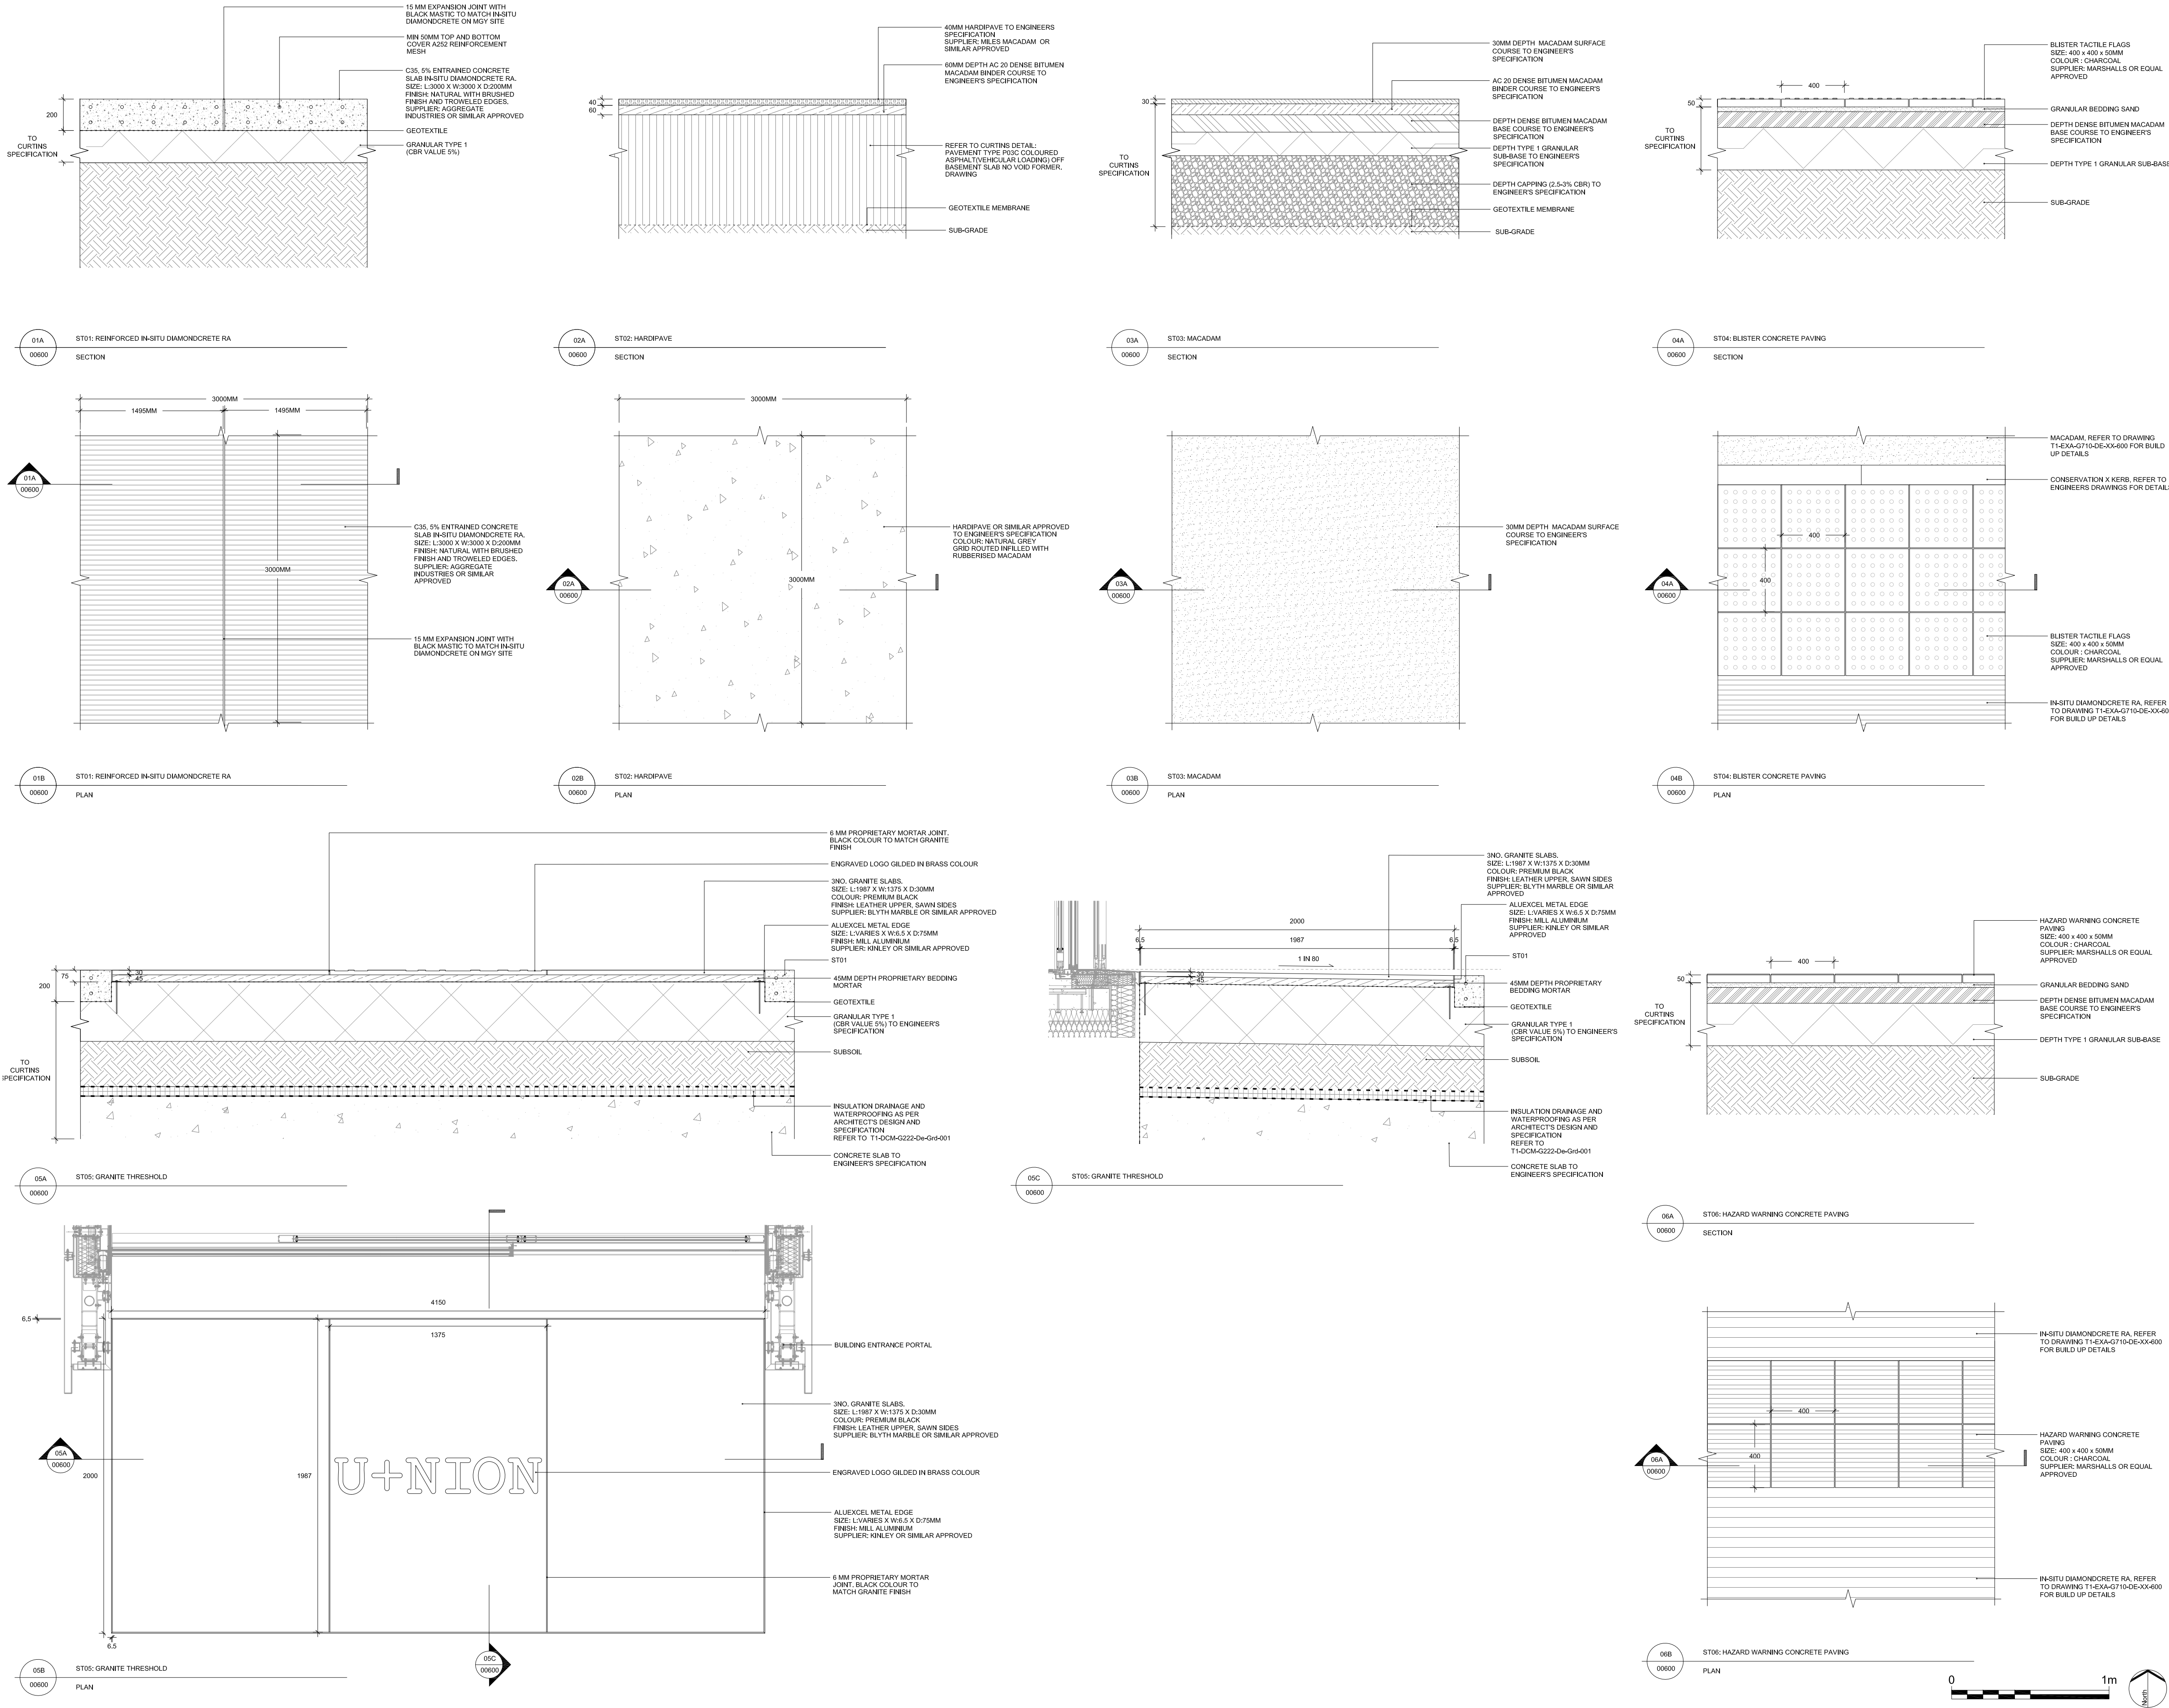

No dimensions are to be scaled from this drawing.
All dimensions are to be checked on site.
Area measurements for indicative purposes only.

This drawing is the property of Exterior Architecture Ltd.
No part of the drawing may be reproduced in any manner
without permission from Exterior Architecture Ltd.

Client
VITA

Rev	Description	Date
C07	ST06 ADDITION	30.10.2023
C06	ENTRANCE GRANITE UPDATE	09.10.2023
C05	ENTRANCE MAT UPDATE	17.07.2023
C04	GRANITE ENTRANCE MAT	12.07.2023
C03	COORDINATION	16.06.2023
C02	COORDINATION	01.06.2023
C01	INITIAL ISSUE	04.05.2023

**EXTERIOR
ARCHITECTURE**

LONDON
Unit 17.1, The Leather Market, 11-13 Weston Street, London, SE1 3ER
MANCHESTER
Studio 537, The Royal Exchange, St Anns Square, Manchester, M2 7DH
E-MAIL office@exteriorarchitecture.com
WEB www.exteriorarchitecture.com

Project title
ST JOHNS T1 PUBLIC REALM

Drawing title
**T1 HARD LANDSCAPE DETAILS -
SURFACES**

Issued By Manchester
Scale 1:20 @ A1
Status STAGE 5
Date 04.05.2023

Drawing number
T1-EXA-G710-DE-XX-600

T: 0161 850 8101
Drawn EXA
Checked SPL
Approved JM

Revision
C07