


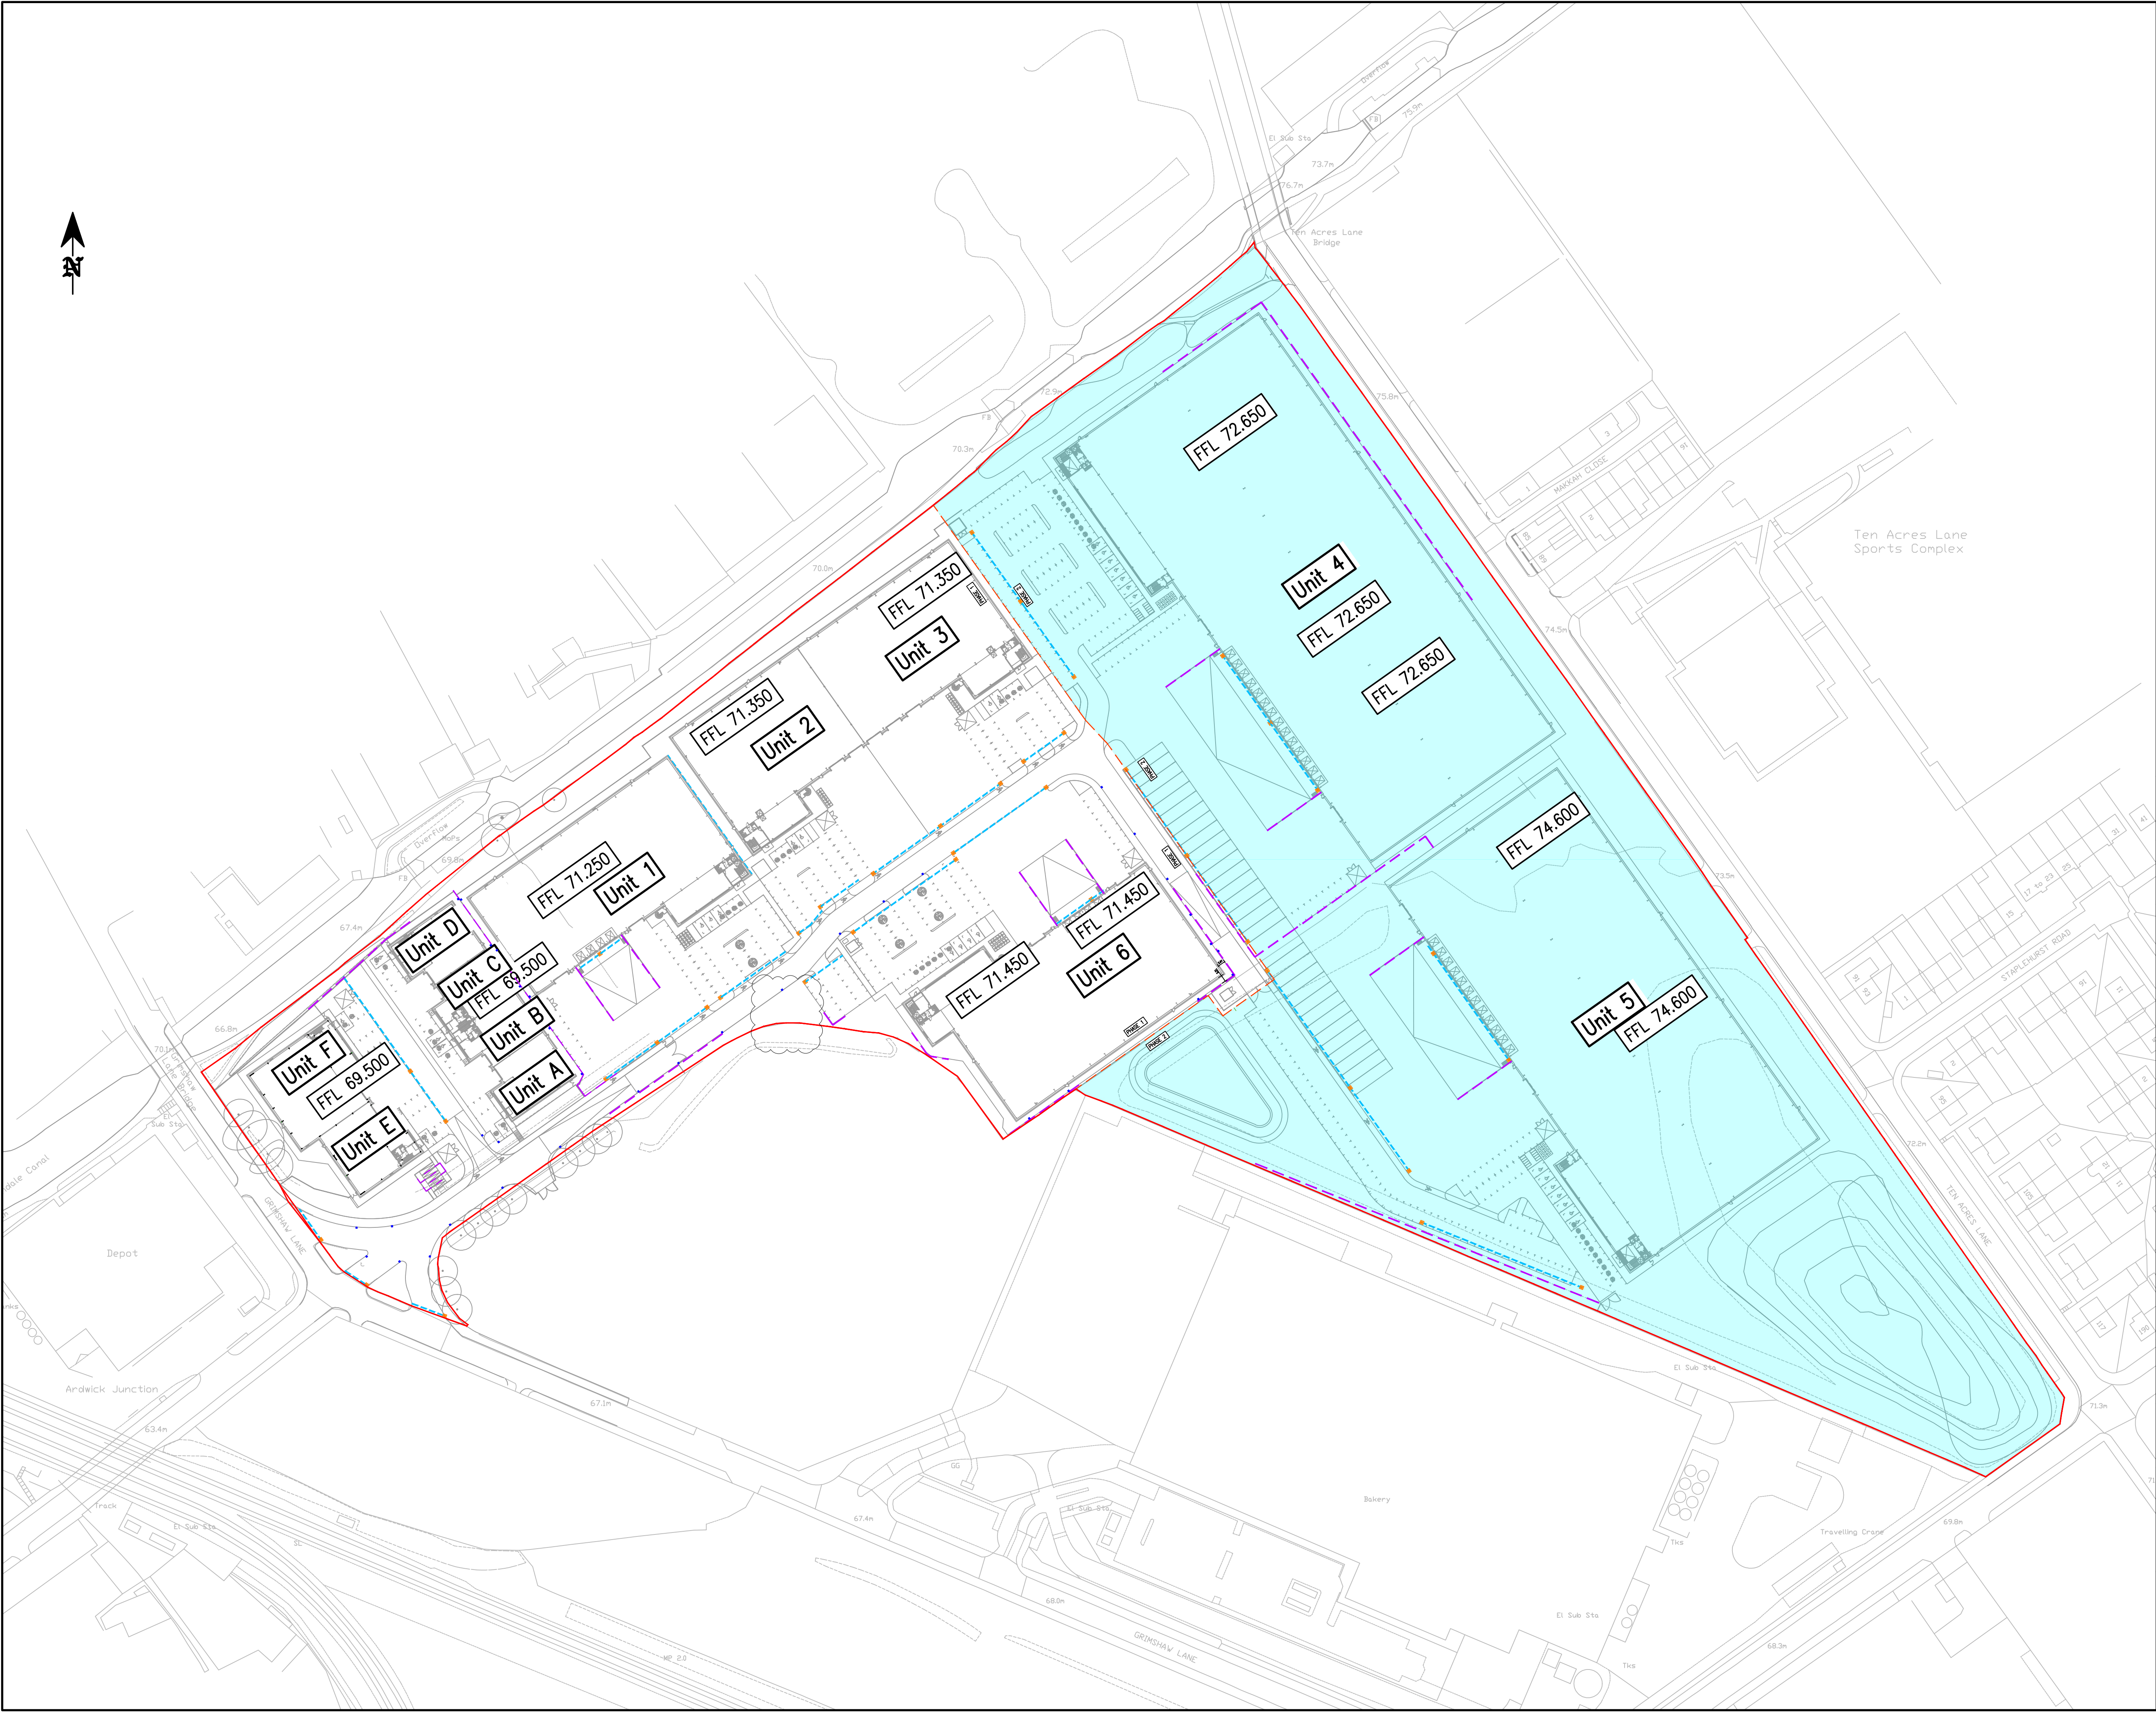

- Notes:**
1. Do not scale from this drawing.
 2. In case of any discrepancies in drawings, details or bills, refer to engineers for clarification: unilateral decisions by the Contractor will not be accepted.
 3. This drawing is to be read in conjunction with all related Architects, Consultants & Sub-Contractors drawings and specifications.
 4. The Contractor is advised that all design drawings and information are to be read concurrently and any discrepancies or omissions reported directly to PTA's Civil Engineering Department.

© Powell Tolner & Associates Ltd.
The contents of this drawing may not be reproduced in whole or in part without the prior written permission of Powell Tolner & Associates.

FOR CONSTRUCTION

REV	DESCRIPTION	BY	DATE	CHK'D
C05	Site Layout Updated; Retaining Wall Removed.	LB	18.12.23	LB
C04	Retaining Wall Added.	LB	16.08.23	LB
C03	Retaining Walls Moved & Added.	LB	01.08.23	SLW
C02	Site Layout Updated.	LB	10.07.22	SLW
C01	Site Layout Updated; Units 1-3 FFLs Adjusted.	LB	04.07.23	SLW
P05	Phasing Boundary Revised; Stone House Entrance Added & Unit 1 Ramp Amended.	LB	27.06.23	
P04	Phasing Boundary Added.	LB	03.02.23	
P03	Site Layout Updated.	LB	12.04.22	
P02	Site Layout Updated.	LB	19.03.21	
P01	First Issue.	LB	09.01.21	

Grimshaw Lane, Manchester

Proposed Site Wide Levels

DATE	Fev. 2021	CHECKED DO	CHECKED ENG	PTA PROJ No
DRAWN	LB			9762
SCALE	1:1000	LB	SLW	REVISION
DRG SIZE	A1			C05

9762 - PTA- XX- XX- DR- C- 8300

Consulting Civil & Structural Engineers



29 Red Lion Street
Chesham
Bucks.
HP5 1EJ
Tel. 01494 772721