


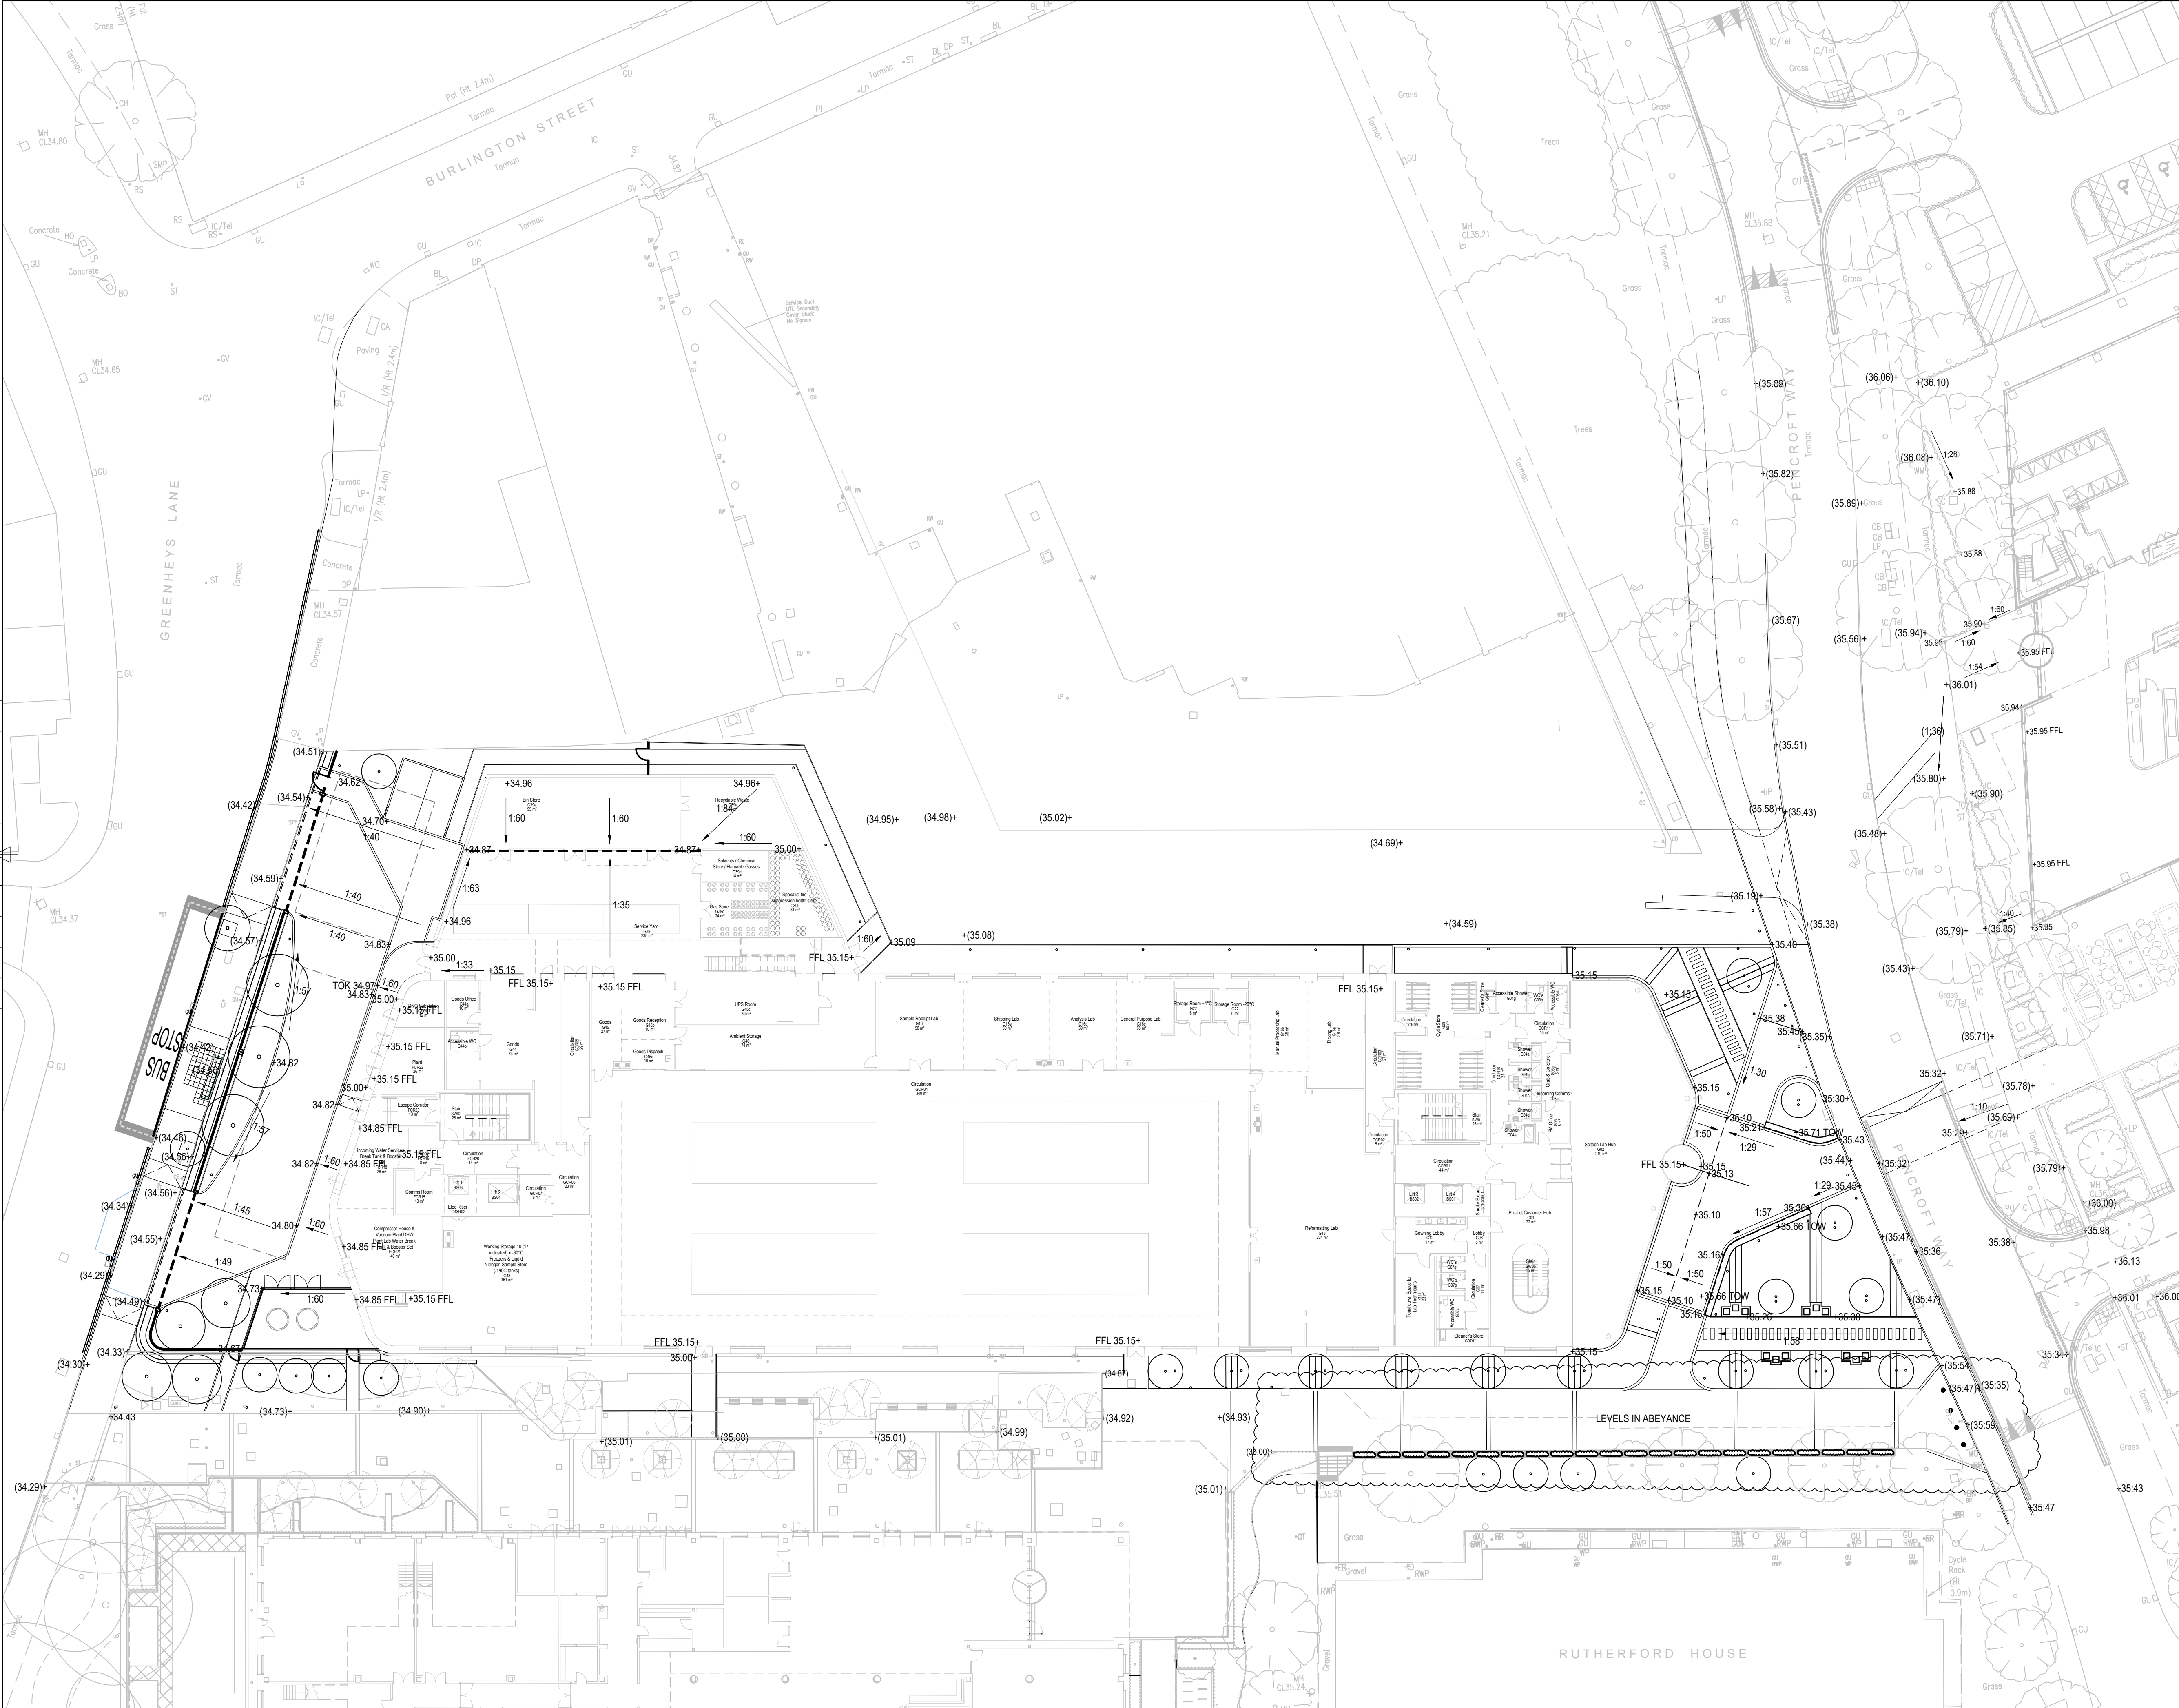

BUILDING DESIGN PARTNERSHIP SHALL HAVE NO RESPONSIBILITY FOR ANY USE MADE OF THIS DOCUMENT OTHER THAN FOR THAT WHICH IT WAS PREPARED AND ISSUED.

ALL DIMENSIONS SHOULD BE CHECKED ON SITE.

DO NOT SCALE FROM THIS DRAWING.

ANY DRAWING ERRORS OR DIVERGENCES SHOULD BE BROUGHT TO THE ATTENTION OF BUILDING DESIGN PARTNERSHIP AT THE ADDRESS SHOWN BELOW.

NOTES

P05	ISSUED FOR TENDER - AMENDMENTS TO BUILDING FOOTPRINT AND LANDSCAPE LINEWORK	IF	JF	28.07.23
P04	AMENDMENTS TO REDLINE BOUNDARY AND ADDITIONAL FOOTPATH	AV	JF	17.04.23
P03	LEVELS AMENDED AT LIQUID NITROGEN TANK STORE FOLLOWING UPDATES	AV	JF	03.04.23
P02	SERVICE YARD LEVELS AMENDED	IF	JF	06.02.23
P01	FIRST ISSUE	AV	JF	20.09.22

REVISION DESCRIPTION	DRAWN	CHECKED	DATE
REV 1			

DATE	28.07.23
DATE	17.04.23
DATE	03.04.23
DATE	06.02.23
DATE	20.09.22

BDP.

11 Ducie Street
P.O. Box 85, Piccadilly Basin
Manchester M60 3JA
United Kingdom
T +44 (0)161 828 2200
F +44 (0)161 828 2235
www.bdp.com

PROJECT TITLE Greenheys Development	
PROJECT NUMBER P3001624	
DRAWING TITLE LANDSCAPE LEVELS STRATEGY PLAN	
SCALE @ A1 1:250	DATE APRIL '23
DRAWING NO. GRE-BDP-ZZ-XX-DR-L-00-501	REVISION P05