


MATERIAL KEY

<div></div> Brick Type 1- Light Mortar	Composite Windows – Anthracite Grey
<div></div> Brick Type 1- Dark Mortar	Curtain Walling; Frames and Louvres – Anthracite Grey
<div></div> Brick Type 2- Light Mortar	Flat Metal Juliette Balcony – Anthracite Grey
<div></div> Brick Type 2- Dark Mortar	Structural Glass Balustrade
<div></div> Brick Type 3 – Dark Mortar with Projecting Course	
<div></div> Aluminium Cladding- Anthracite Grey	

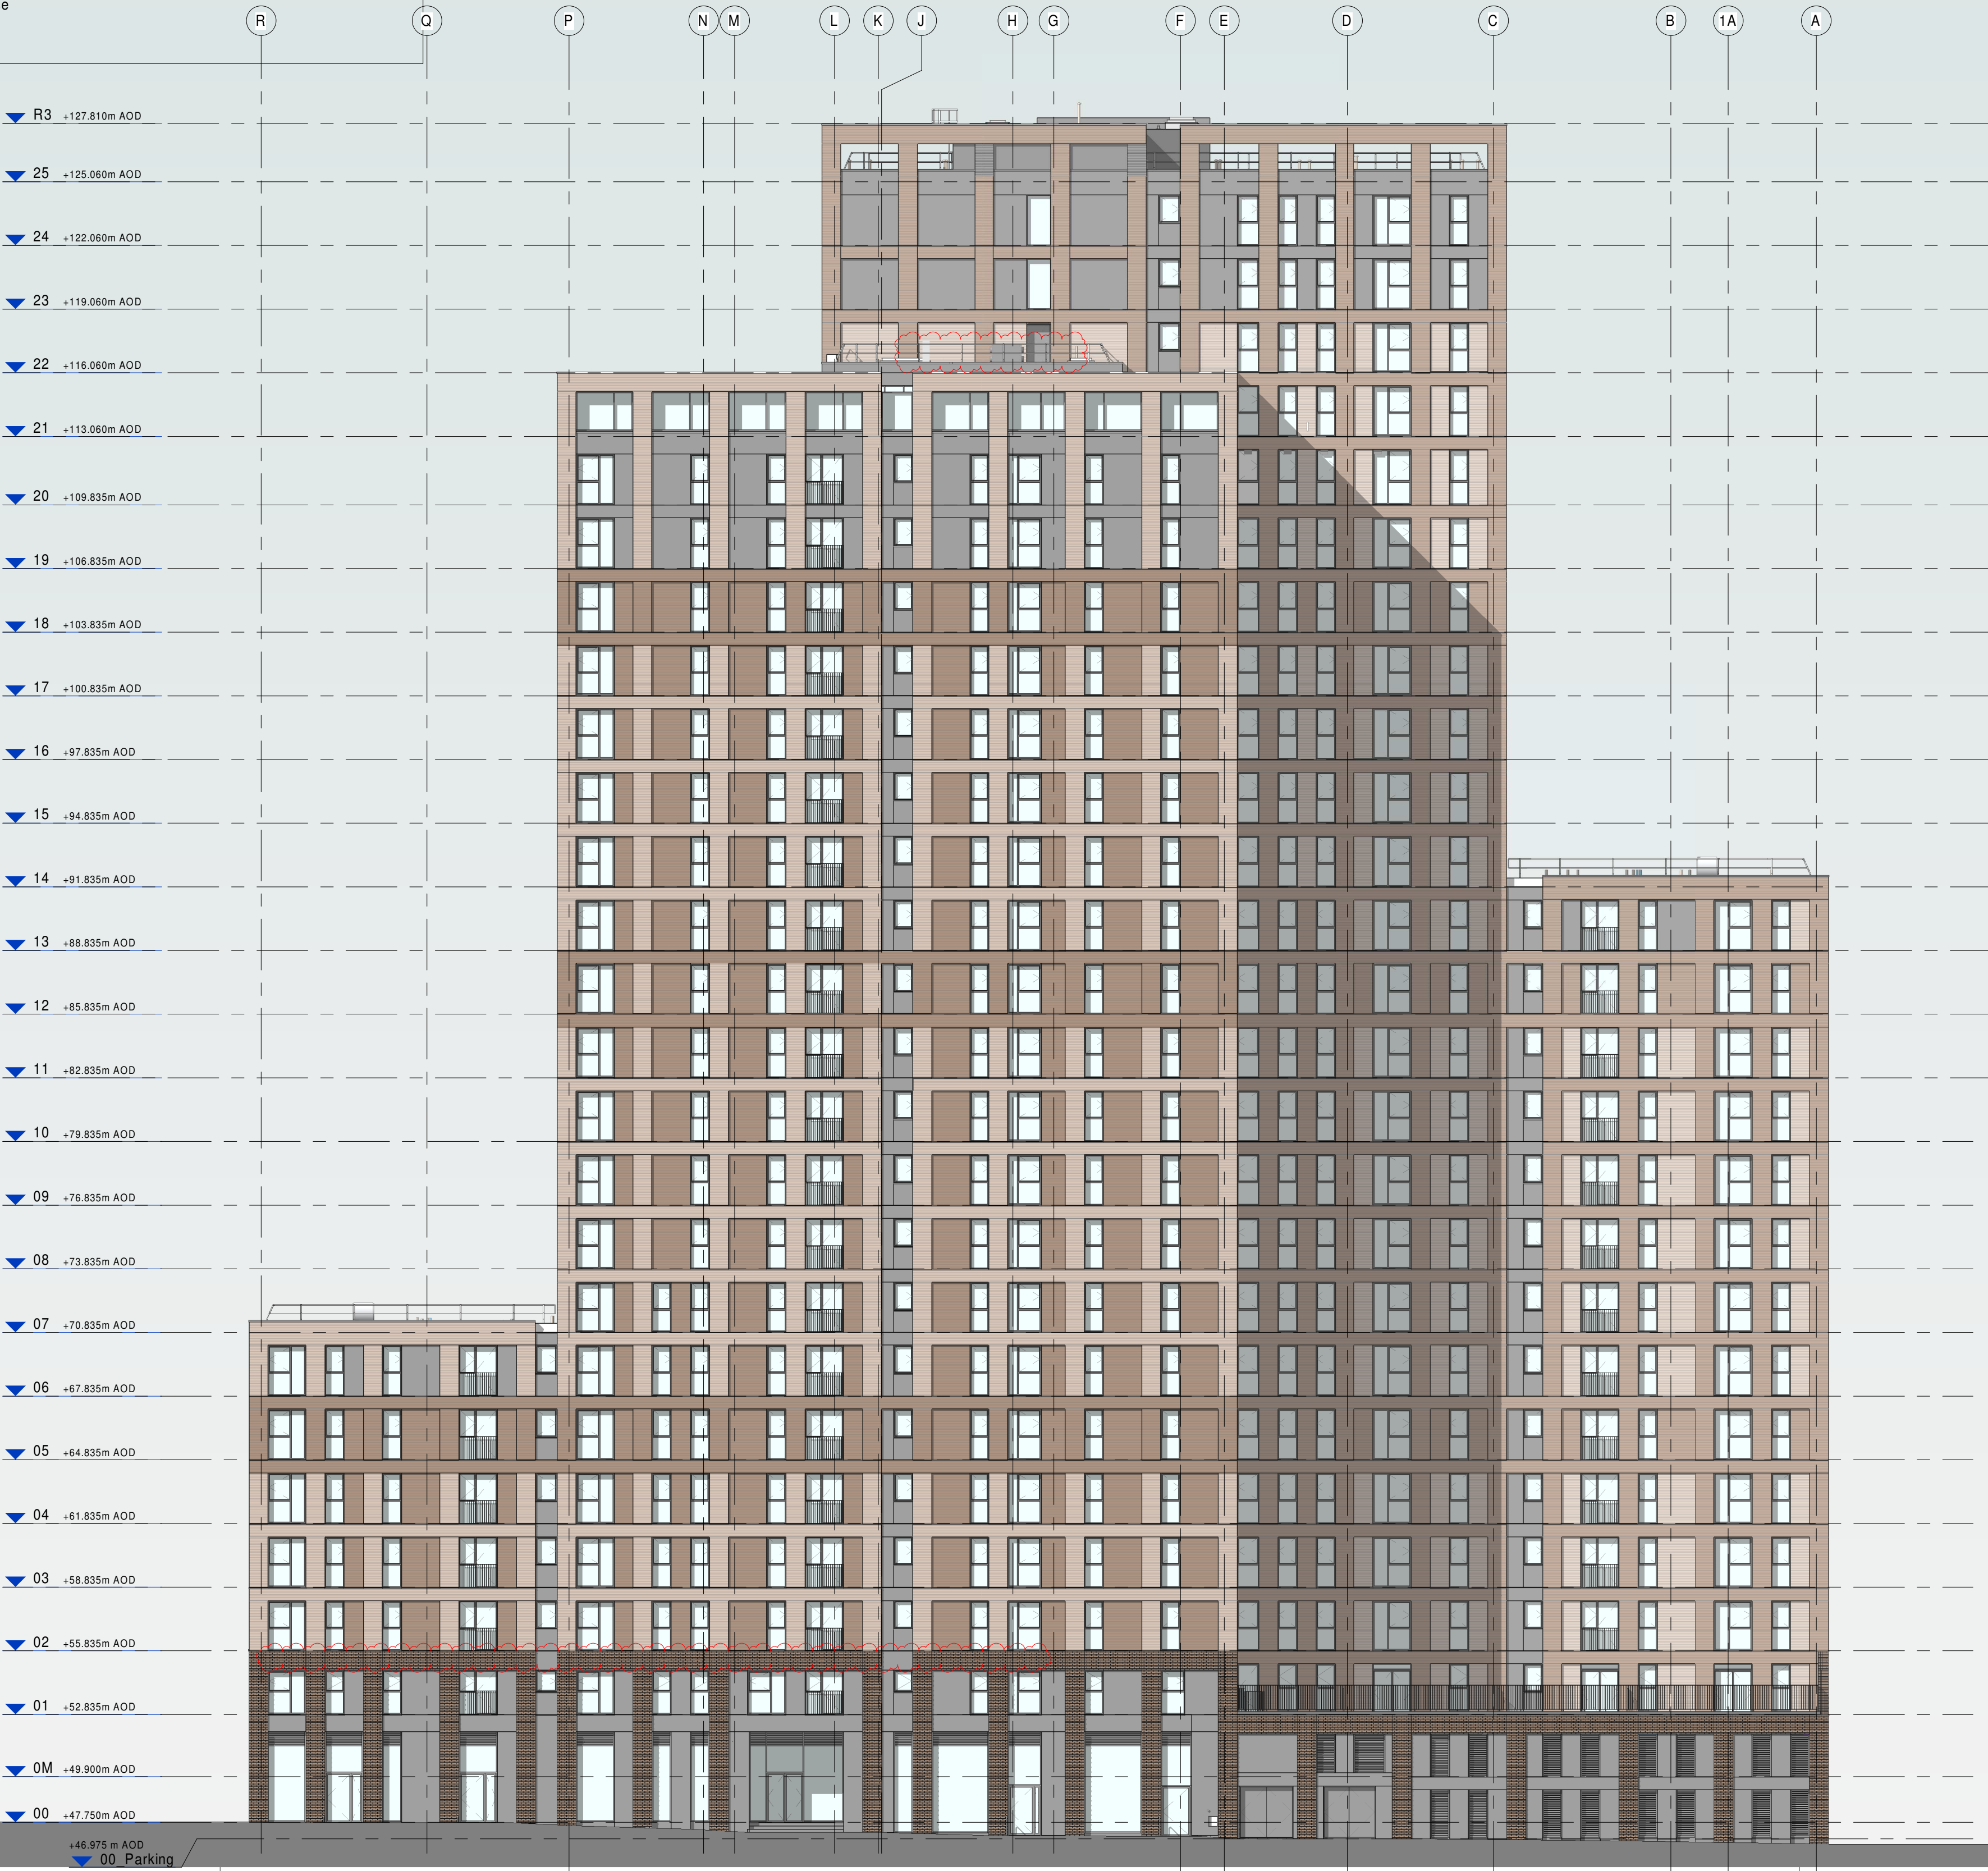


© COPYRIGHT
The copyright in this drawing is vested in AXIS and no license or assignment of any kind has been, or is, granted to any third party whether by provision of copies or originals or otherwise unless agreed in writing.

DO NOT SCALE FROM THIS DRAWING
The contractor shall check and verify all dimensions on site and report any discrepancies in writing to AXIS before proceeding work

FOR ELECTRONIC DATA ISSUE
Electronic Data / drawings are issued as "read only" and should not be interrogated for measurement. All dimensions and levels should read, only from those values stated in text on the drawing.

DRAWING TO BE READ WITH BAY
STUDY DRAWINGS 12-2145 - 12-2172

REV.	DATE	AMENDMENT
P00	21/01/22	First Issue - Draft Envelope Issue
P01	21/06/22	Doors changed to leaf and a half
C01	13/10/22	New Window Type added, amendments to Window Type 03
C02	13/04/23	Airbricks removed
C03	02/10/23	Air bricks added, plant at level 22 added, issued for NMA approval

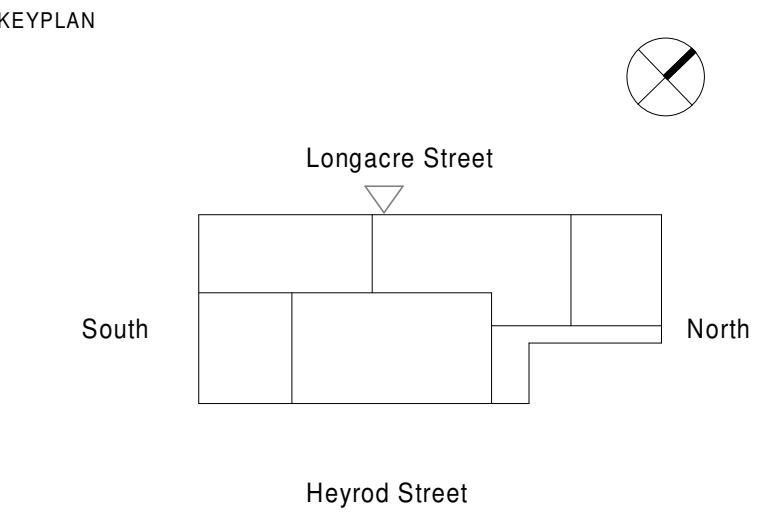

CLIENT

Midgard Ltd

AXIS ARCHITECTS

77 Parkway Camden Town London NW1 7PU
T: +44 (0)20 7504 1700 E: enquiries@axisarchitects.co.uk

PROJECT	DATE	ORIGINATOR	CHECKED	AUTHORISED
The Castings	02/10/23	RD	MM	NAB

Longacre St Elevation

STATUS	PURPOSE FOR ISSUE	SR NO.
A4	For Construction	9196
DRAWING NO.	REV.	
CAS - AXIS - BU1 - XX - DR - A - 11-0203C03		