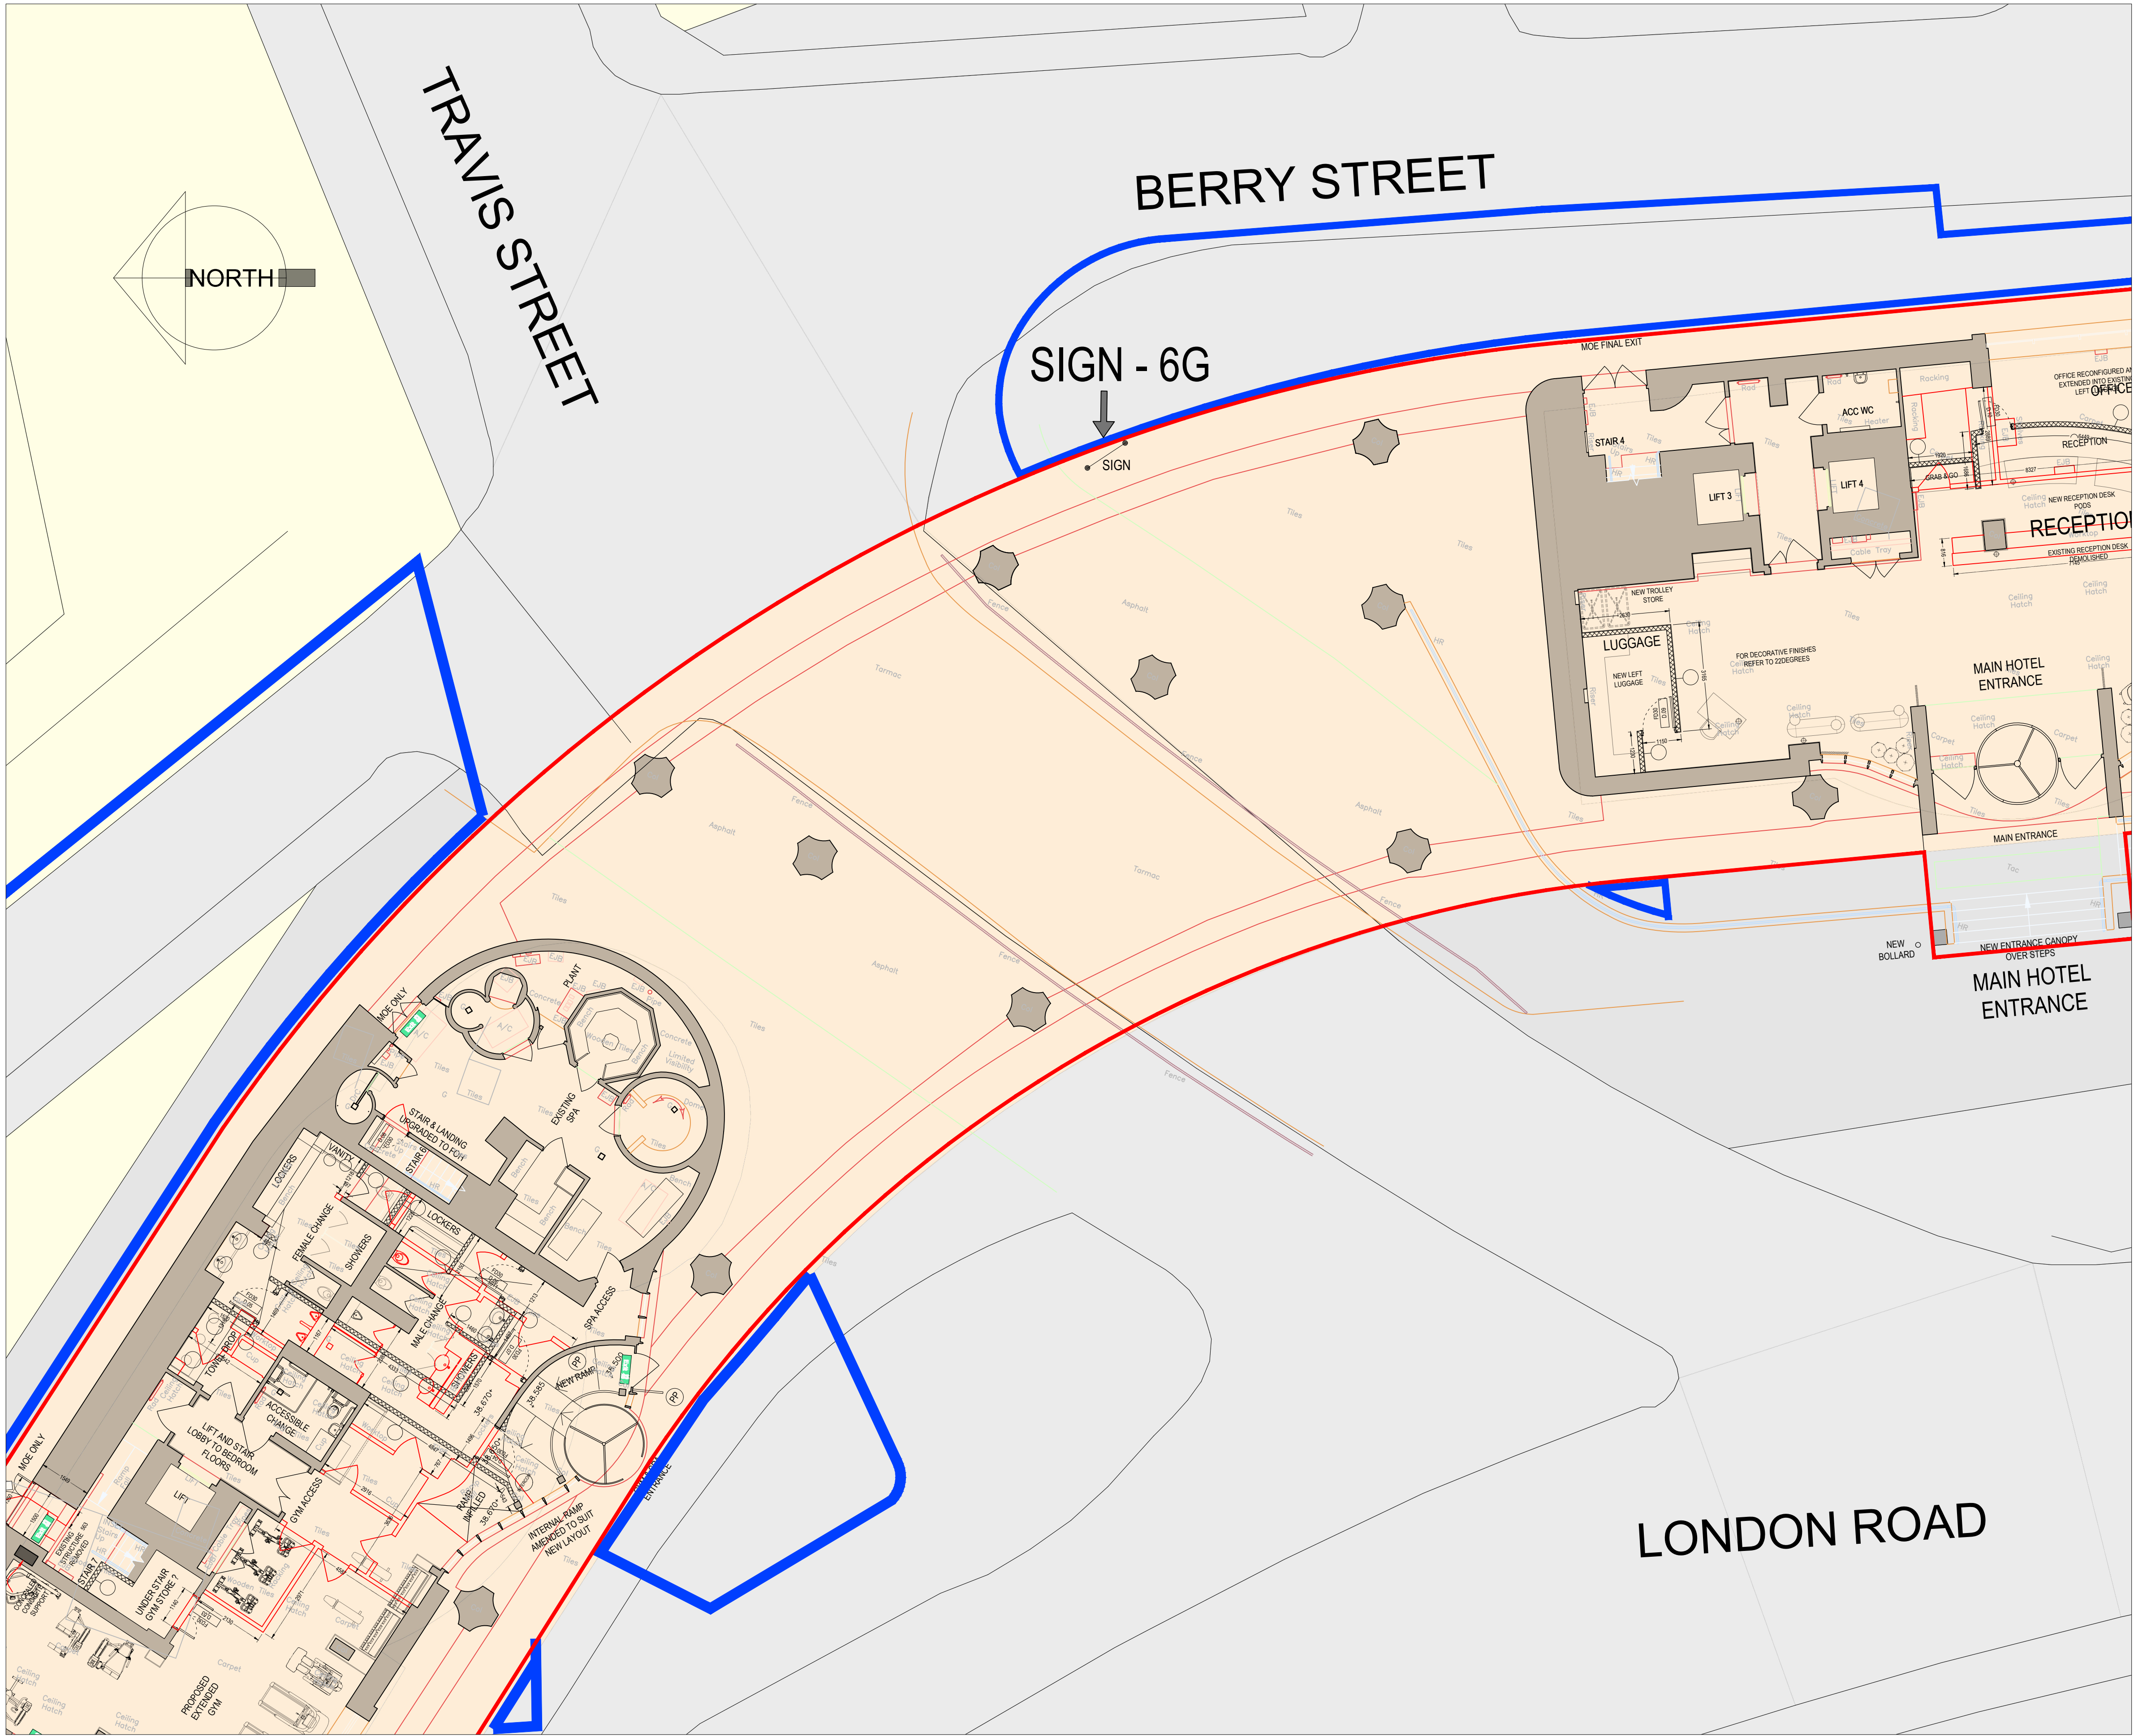


SCALE BAR 1:100

HOTEL SITE BOUNDARY

Issued for Planning Approval

revision:		date:	
client:	project:	drawing:	
HAMILTON PYRAMID EUROPE	GATEWAY MANCHESTER LONDON ROAD MANCHESTER, M1 2PG	LOCATION PLAN (PART) SIGN - 6G TOTEM LOCATION	
project no:	drawing no:	revision:	checked: date: scale @ A1
7442	PS.309	DF	14.8.2023 1:100

street design partnership
architecture - urban design - interiors

16 Brewery Yard, Deva City Office Park, Salford, M3 7BB t: 0161 834 7262 e: info@street-design.net w: www.street-design.net