


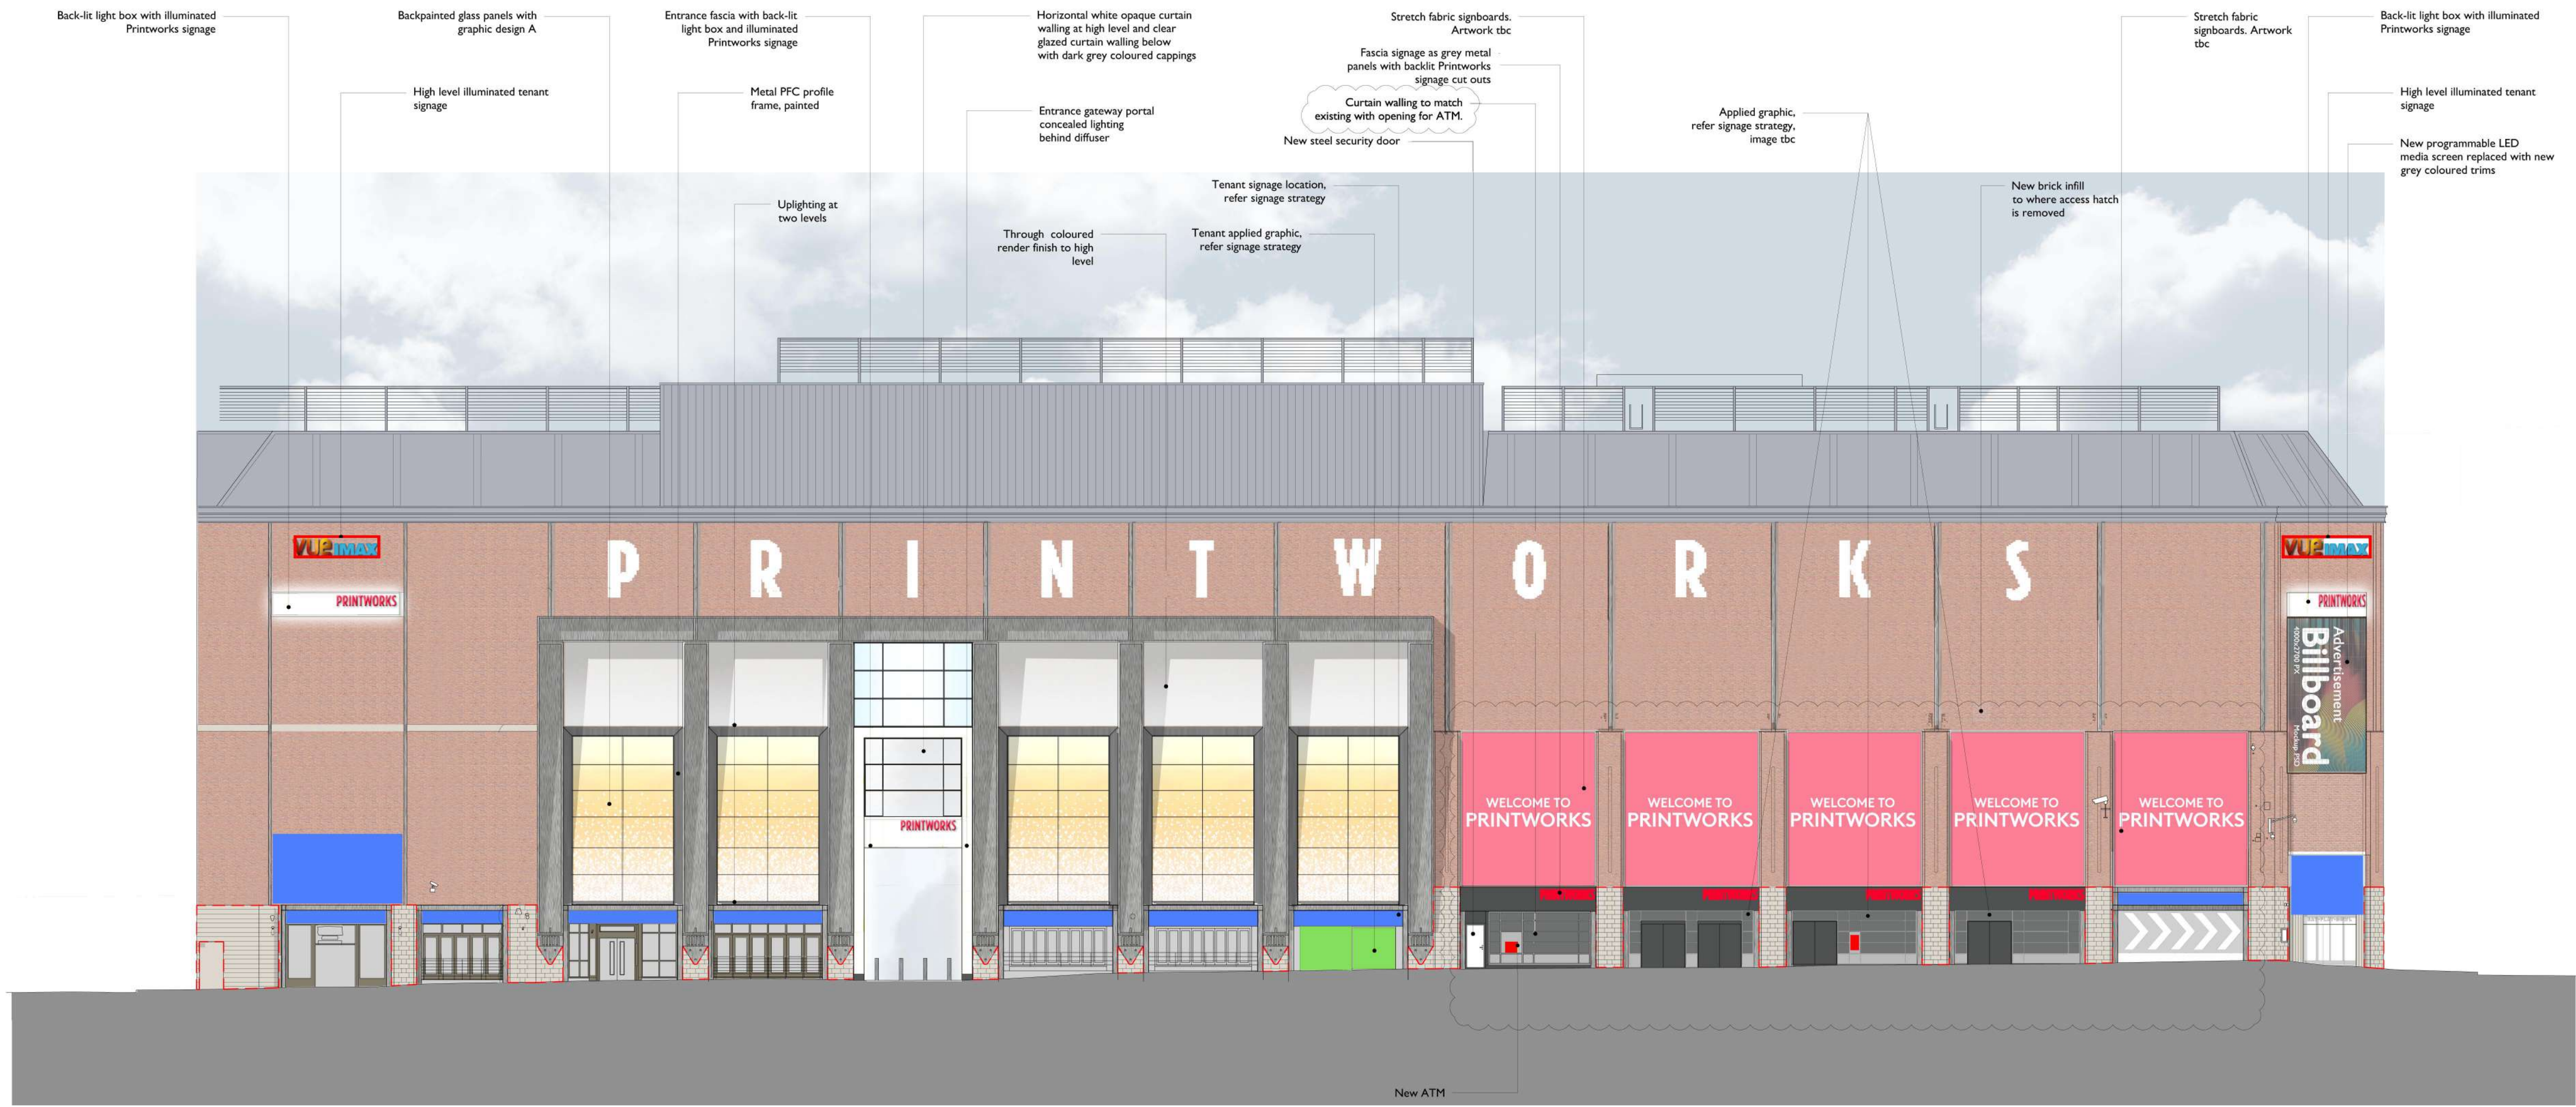


Danztic Street Proposed Elevation



Balloon Street Proposed Elevation



Danztic Street/Balloon Street Proposed Corner Elevation

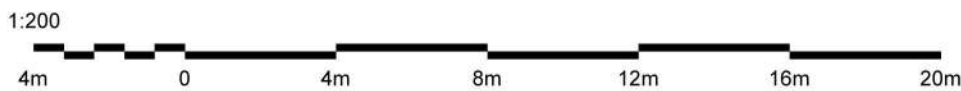

Notes

1. Do not scale off this drawing
2. Drawing to be read in conjunction with the specification and all relevant drawing information
3. Contractor to check all dimensions on site
4. Dimensions are in millimetres unless otherwise stated

Registered Office : Comprehensive Design Architects Limited
16 Moray Place EDINBURGH EH3 6DT
Registered in Scotland : SC311114

© Comprehensive Design Architects Ltd. All rights reserved

CONSTRUCTION (DESIGN AND MANAGEMENT) REGULATIONS 2015

This drawing is to be read in conjunction with CDA's Standard Hazard and Risk Assessment of architectural matters (CDM) series drawings.

Works to be carried out in accordance with the Construction Phase plan prepared by the Principal Contractor.


P11	12.09.23	CURTAIN WALLING TO ATM UNIT REVISED TO MATCH EXISTING	DO	MJ
P10	04.01.23	STO CLADDING PANELS ADDED	DO	MJ
P9	10.10.22	GENERAL UPDATES	DO	MJ
P8	02.08.22	FOLDED METAL PANELS REPLACED BY FABRIC PANELS GENERAL UPDATES	DO	AC
P7	24.09.21	LED SCREEN ADDED TO SHUDEHILL CORNER LIGHTBOXES AMENDED	MJ	AC
P6	01.10.20	SIGNAGE AMENDED	MJ	AC
P5	28.07.20	TENANT SIGN AMENDED	MJ	AC
P4	16.06.20	GENERAL UPDATES	DO	MJ
P3	25.05.20	GENERAL UPDATES	DO	MJ
P2	25.05.20	GENERAL UPDATES	DO	MJ
Rev	Date	Description	drawn	chld

internal job no	G1707	revision	
dwg no	PWM-CDA-01-ZZ-DR-A-PL 1020	revision	P11


Comprehensive Design Architects

299 West George Street Glasgow G2 4LF
T: 0141 226 2226 www.cda-group.co.uk

client
DTZ INVESTORS

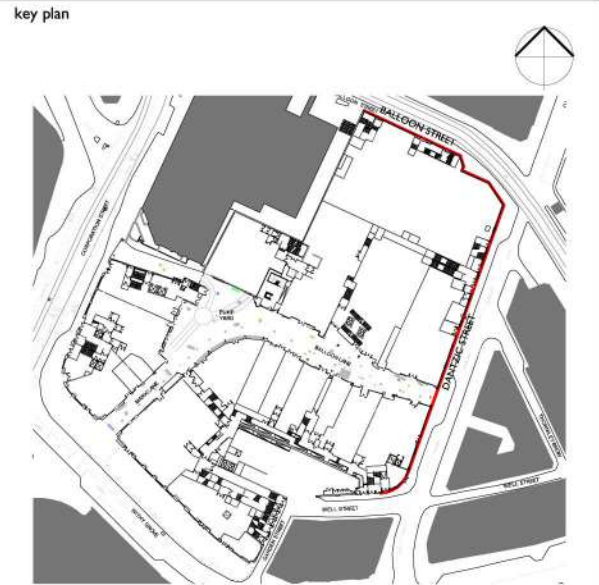

project
PRINTWORKS MANCHESTER

title
PROPOSED ELEVATION DANZTIC & BALLOON STREET

date
20.11.19

scale
1:200@A1

drawn by
DO

checked by
MJ

status
PLANNING

internal job no	G1707	revision	
dwg no	PWM-CDA-01-ZZ-DR-A-PL 1020	revision	P11