
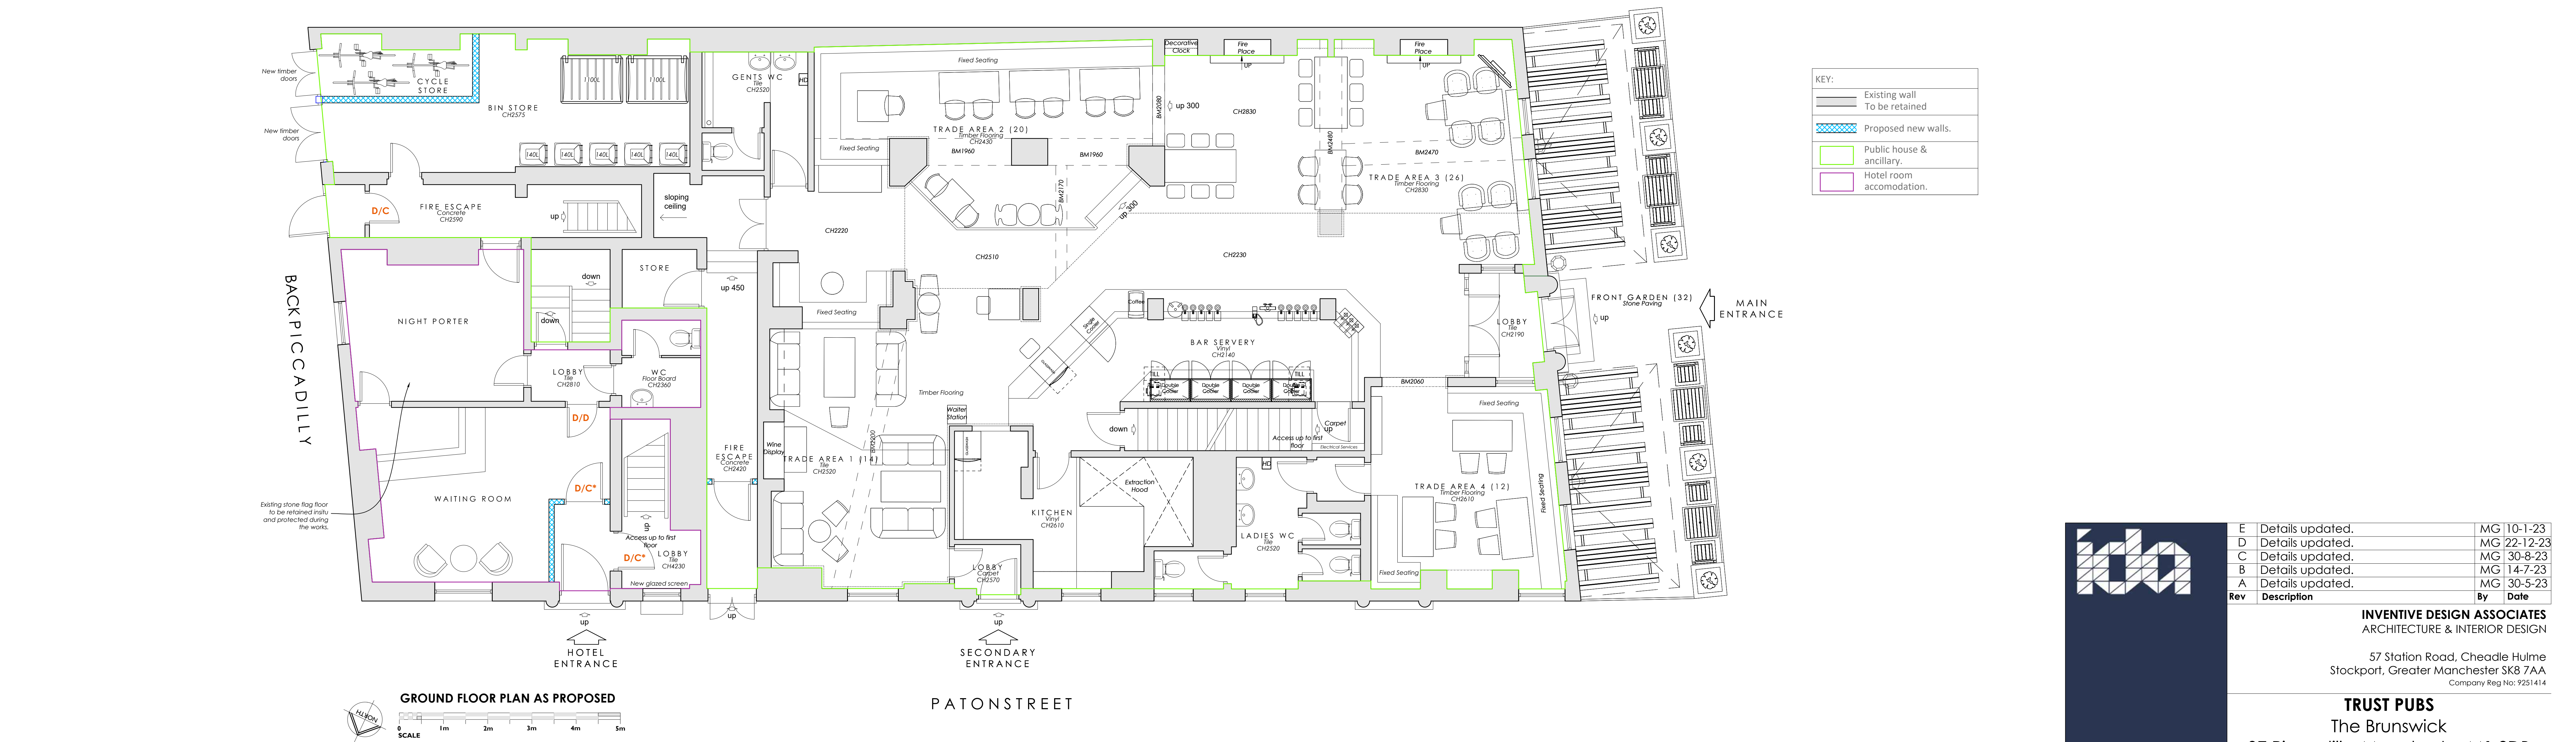


"Copyright in this drawing remains with the designer. Responsibility is not accepted for errors made by others in scaling from this drawing. All construction information should be taken from figured dimensions only. Check all dimensions on site. In case of any discrepancy, refer query to the designer."

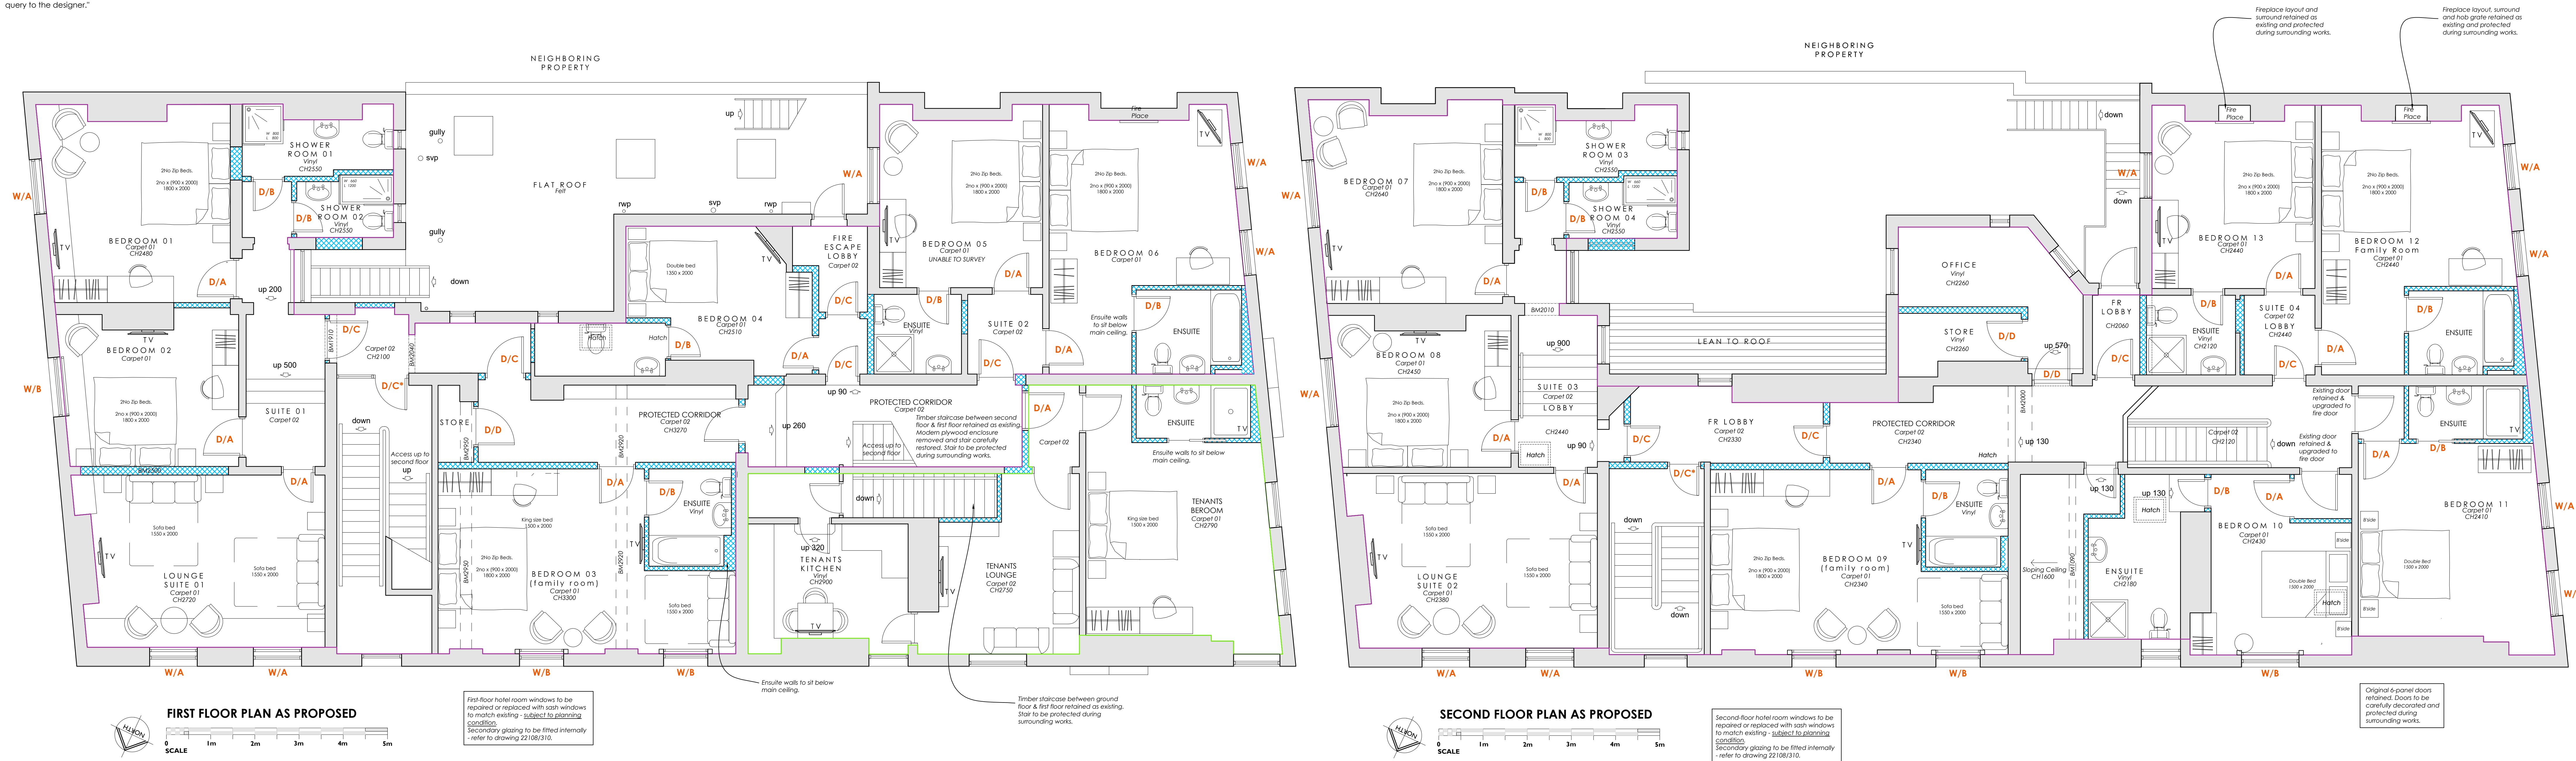

E	Details updated.	MG 10-1-23
D	Details updated.	MG 22-12-23
C	Details updated.	MG 30-8-23
B	Details updated.	MG 14-7-23
A	Details updated.	MG 30-5-23
Rev	Description	By Date

INVENTIVE DESIGN ASSOCIATES
ARCHITECTURE & INTERIOR DESIGN

57 Station Road, Cheadle Hulme
Stockport, Greater Manchester SK8 7AA
Company Reg No: 9251414

TRUST PUBS
The Brunswick
97 Piccadilly, Manchester M1 2DB
PROPOSED GF, FF, SF PLAN

DRAWN ICR DATE 14/11/21 DRAWING NO.

SCALE 1:50@A0 REV. E 22108-301

0161 428 0310

office@inventiveda.com

www.inventiveda.com

@inventiveda