


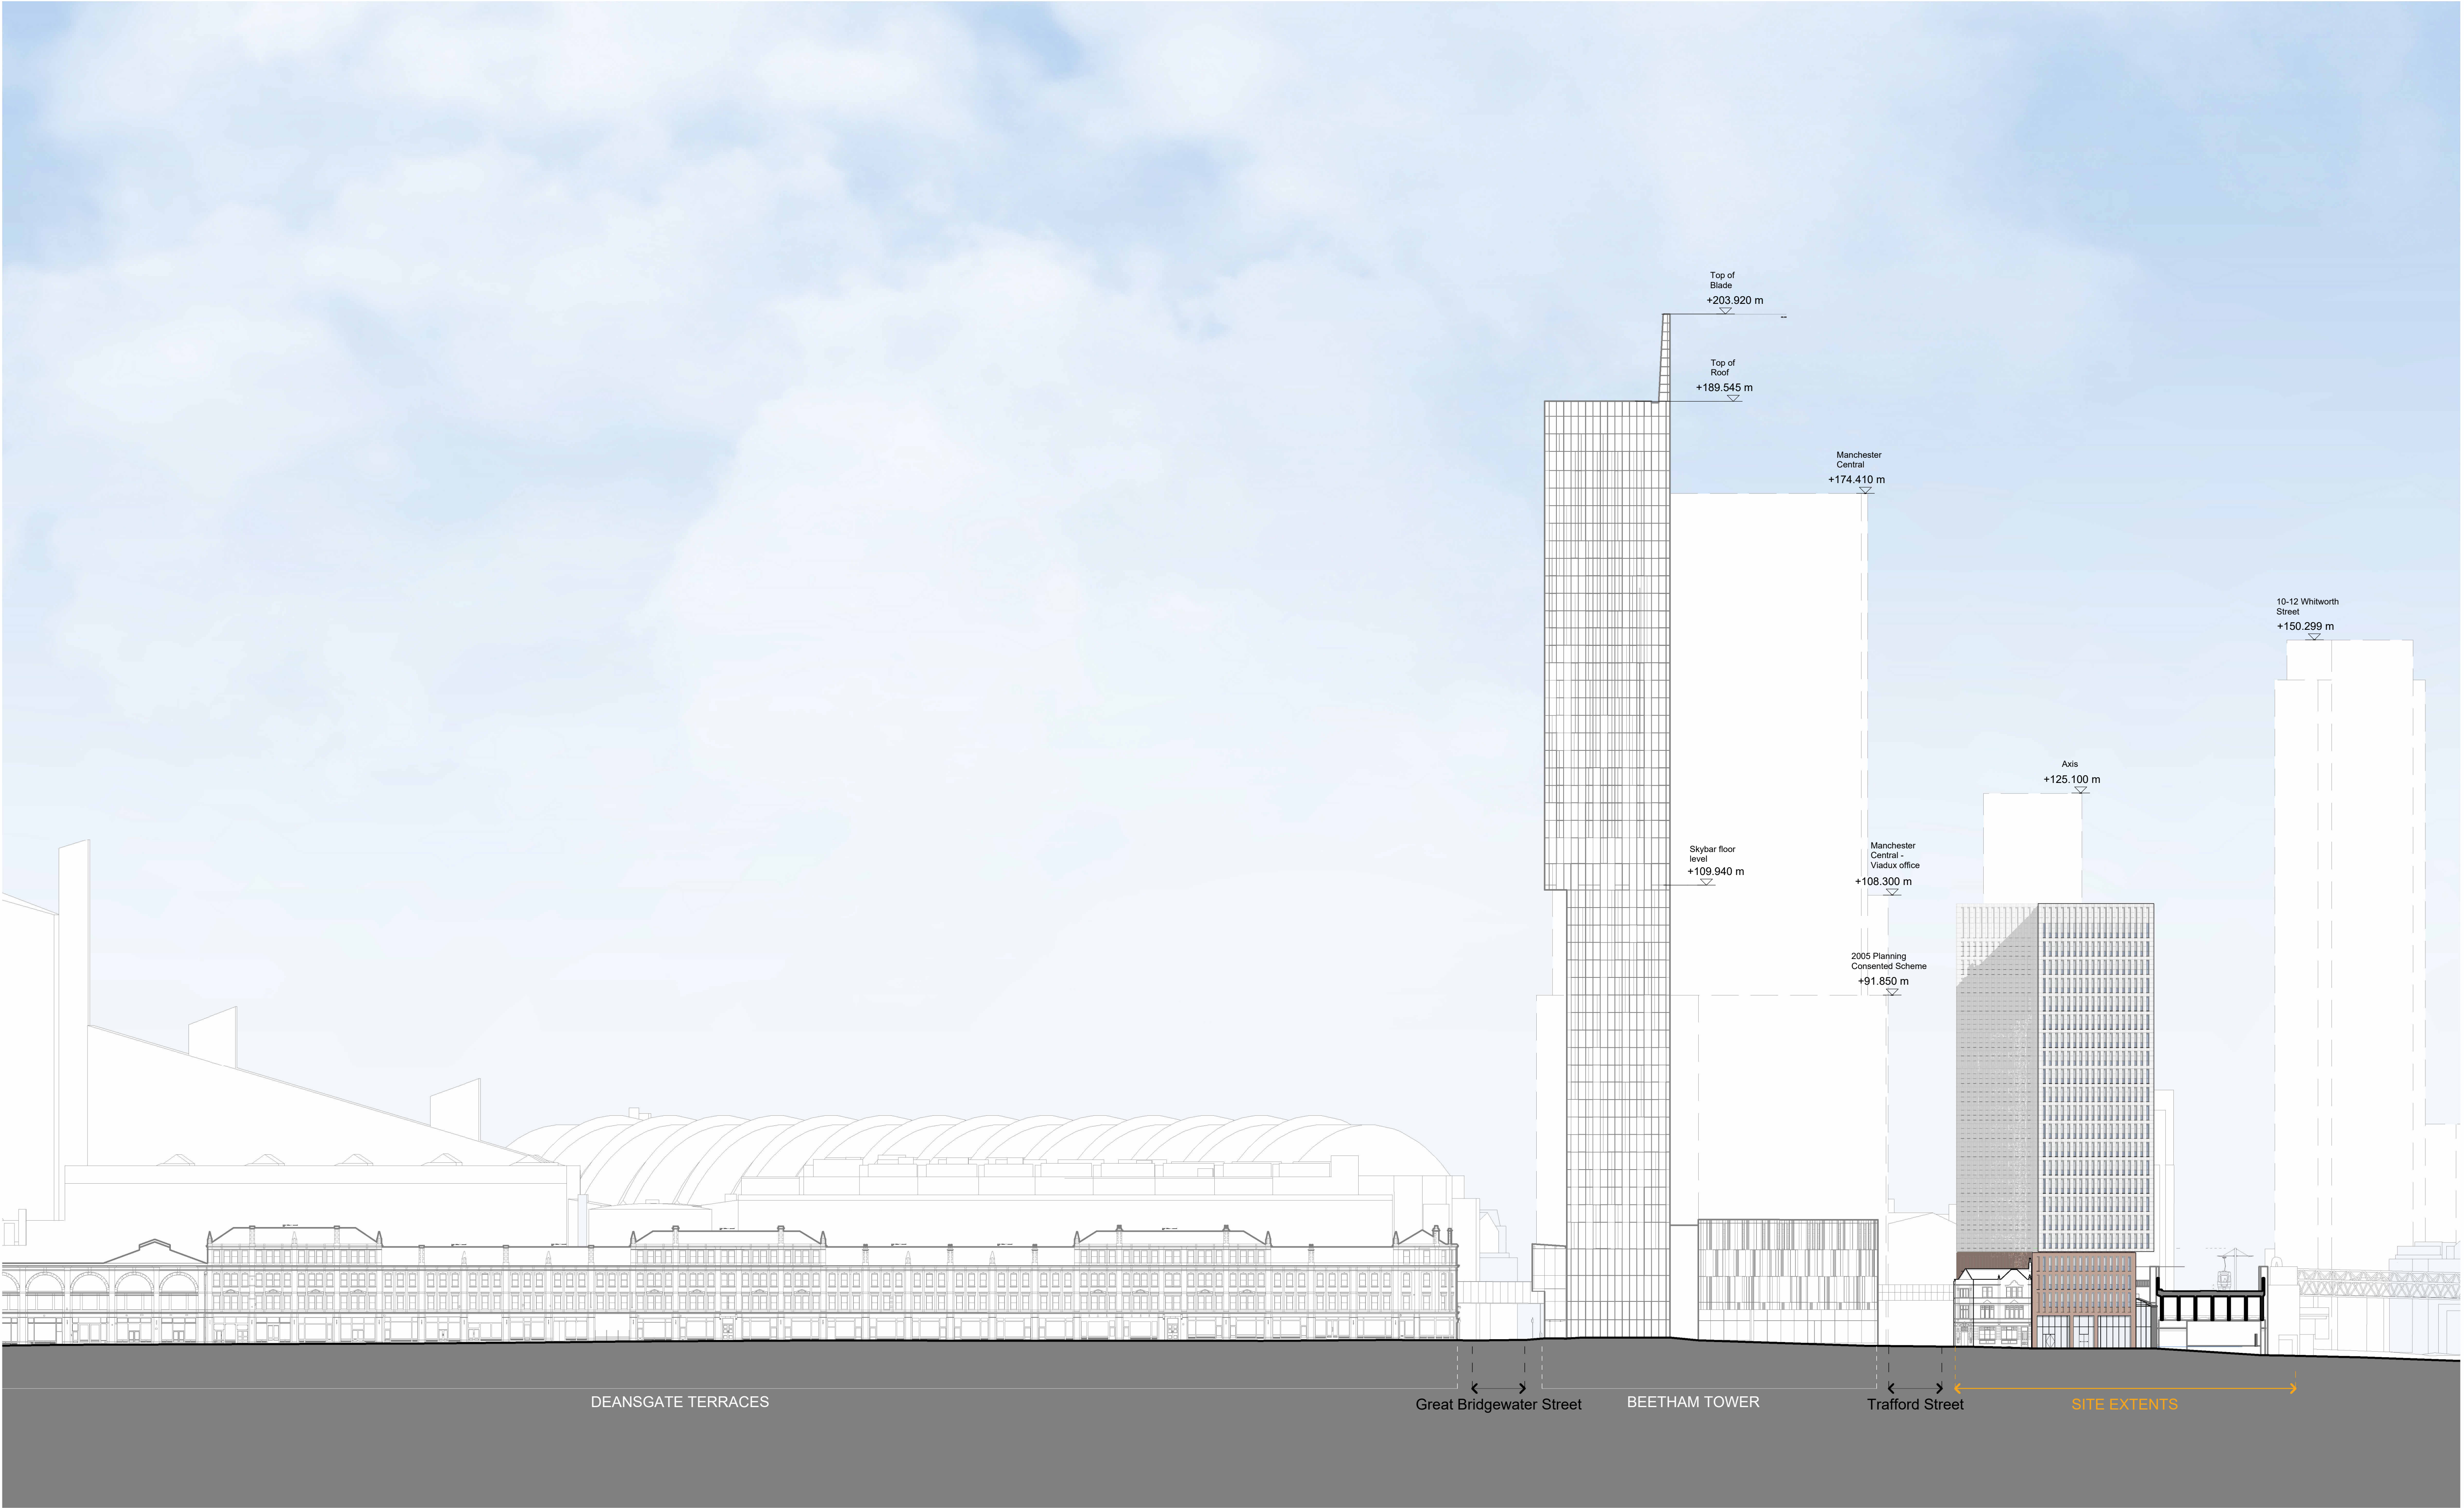

This drawing is copyright Do not scale off dimensions. All dimensions to be checked on site by contractor. Contractor to report any dimensional discrepancies, errors or omissions prior to commencing on site.	<table><tr><th>Rev</th><th>Date</th><th>Description</th></tr><tr><td>00</td><td>2018-11-09</td><td>First Issue - Planning Submission</td></tr><tr><td>01</td><td>2020-02-26</td><td>Planning Update - Additional 500mm height</td></tr><tr><td>02</td><td>2023-12-18</td><td>Section 73 Application</td></tr><tr><td> </td><td> </td><td> </td></tr><tr><td> </td><td> </td><td> </td></tr><tr><td> </td><td> </td><td> </td></tr><tr><td> </td><td> </td><td> </td></tr><tr><td> </td><td> </td><td> </td></tr><tr><td> </td><td> </td><td> </td></tr></table>	Rev	Date	Description	00	2018-11-09	First Issue - Planning Submission	01	2020-02-26	Planning Update - Additional 500mm height	02	2023-12-18	Section 73 Application																				<table><tr><td colspan="2">Project Title</td></tr><tr><td colspan="2">325 Deansgate Manchester</td></tr><tr><td colspan="2">Status</td></tr><tr><td colspan="2">PLANNING</td></tr></table>	Project Title		325 Deansgate Manchester		Status		PLANNING		<table><tr><td colspan="2">Drawing Title</td></tr><tr><td colspan="2">General Arrangement Elevation West Deansgate</td></tr><tr><td>Project No</td><td>Scale</td></tr><tr><td>10185</td><td>1:400 @ A3 1 : 500@ A1</td></tr><tr><td colspan="2">Revision</td></tr><tr><td colspan="2">10185-SHP-Z1-EW-EL-A-B5D8-G200-0002 02</td></tr></table>	Drawing Title		General Arrangement Elevation West Deansgate		Project No	Scale	10185	1:400 @ A3 1 : 500@ A1	Revision		10185-SHP-Z1-EW-EL-A-B5D8-G200-0002 02		 Manchester +44 (0)161 835 2345 London +44 (0)20 7549 4000
	Rev	Date	Description	
	00	2018-11-09	First Issue - Planning Submission	
	01	2020-02-26	Planning Update - Additional 500mm height	
	02	2023-12-18	Section 73 Application	
Project Title	
325 Deansgate Manchester	
Status	
PLANNING	
Drawing Title	
General Arrangement Elevation West Deansgate	
Project No	Scale	
10185	1:400 @ A3 1 : 500@ A1	
Revision	
10185-SHP-Z1-EW-EL-A-B5D8-G200-0002 02	