
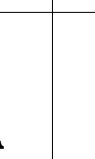


SW - NETWORK 3

Manhole Number	Cover Level	Depth to Soffit	Connections	Pipe			Manhole Size	Types		Other Detail					
				Code	Inverts	Diams		Manhole	Cover	Depth & Size (mm)	Means of Access	Safety Chains	Handrails	Invert Access Steps	
S25	46,110 1,728		1	2,000	43,182	1200	2700	SHALLOW ACCESS MH	D400	150	675 x 675	Double COVER SLAB OPENING	Double Steps	Yes	No
N= 386264,301 N= 397097,451			0	2,001	43,182	1200									
S26	46,272 1,964		1	2,001	43,258	1050	2700	SHALLOW ACCESS MH	D400	150	675 x 675	Double COVER SLAB OPENING	Double Steps	Yes	No
				2	2,001	1200									
E= 386266,996 N= 397068,190				1,004	43,108	1200									

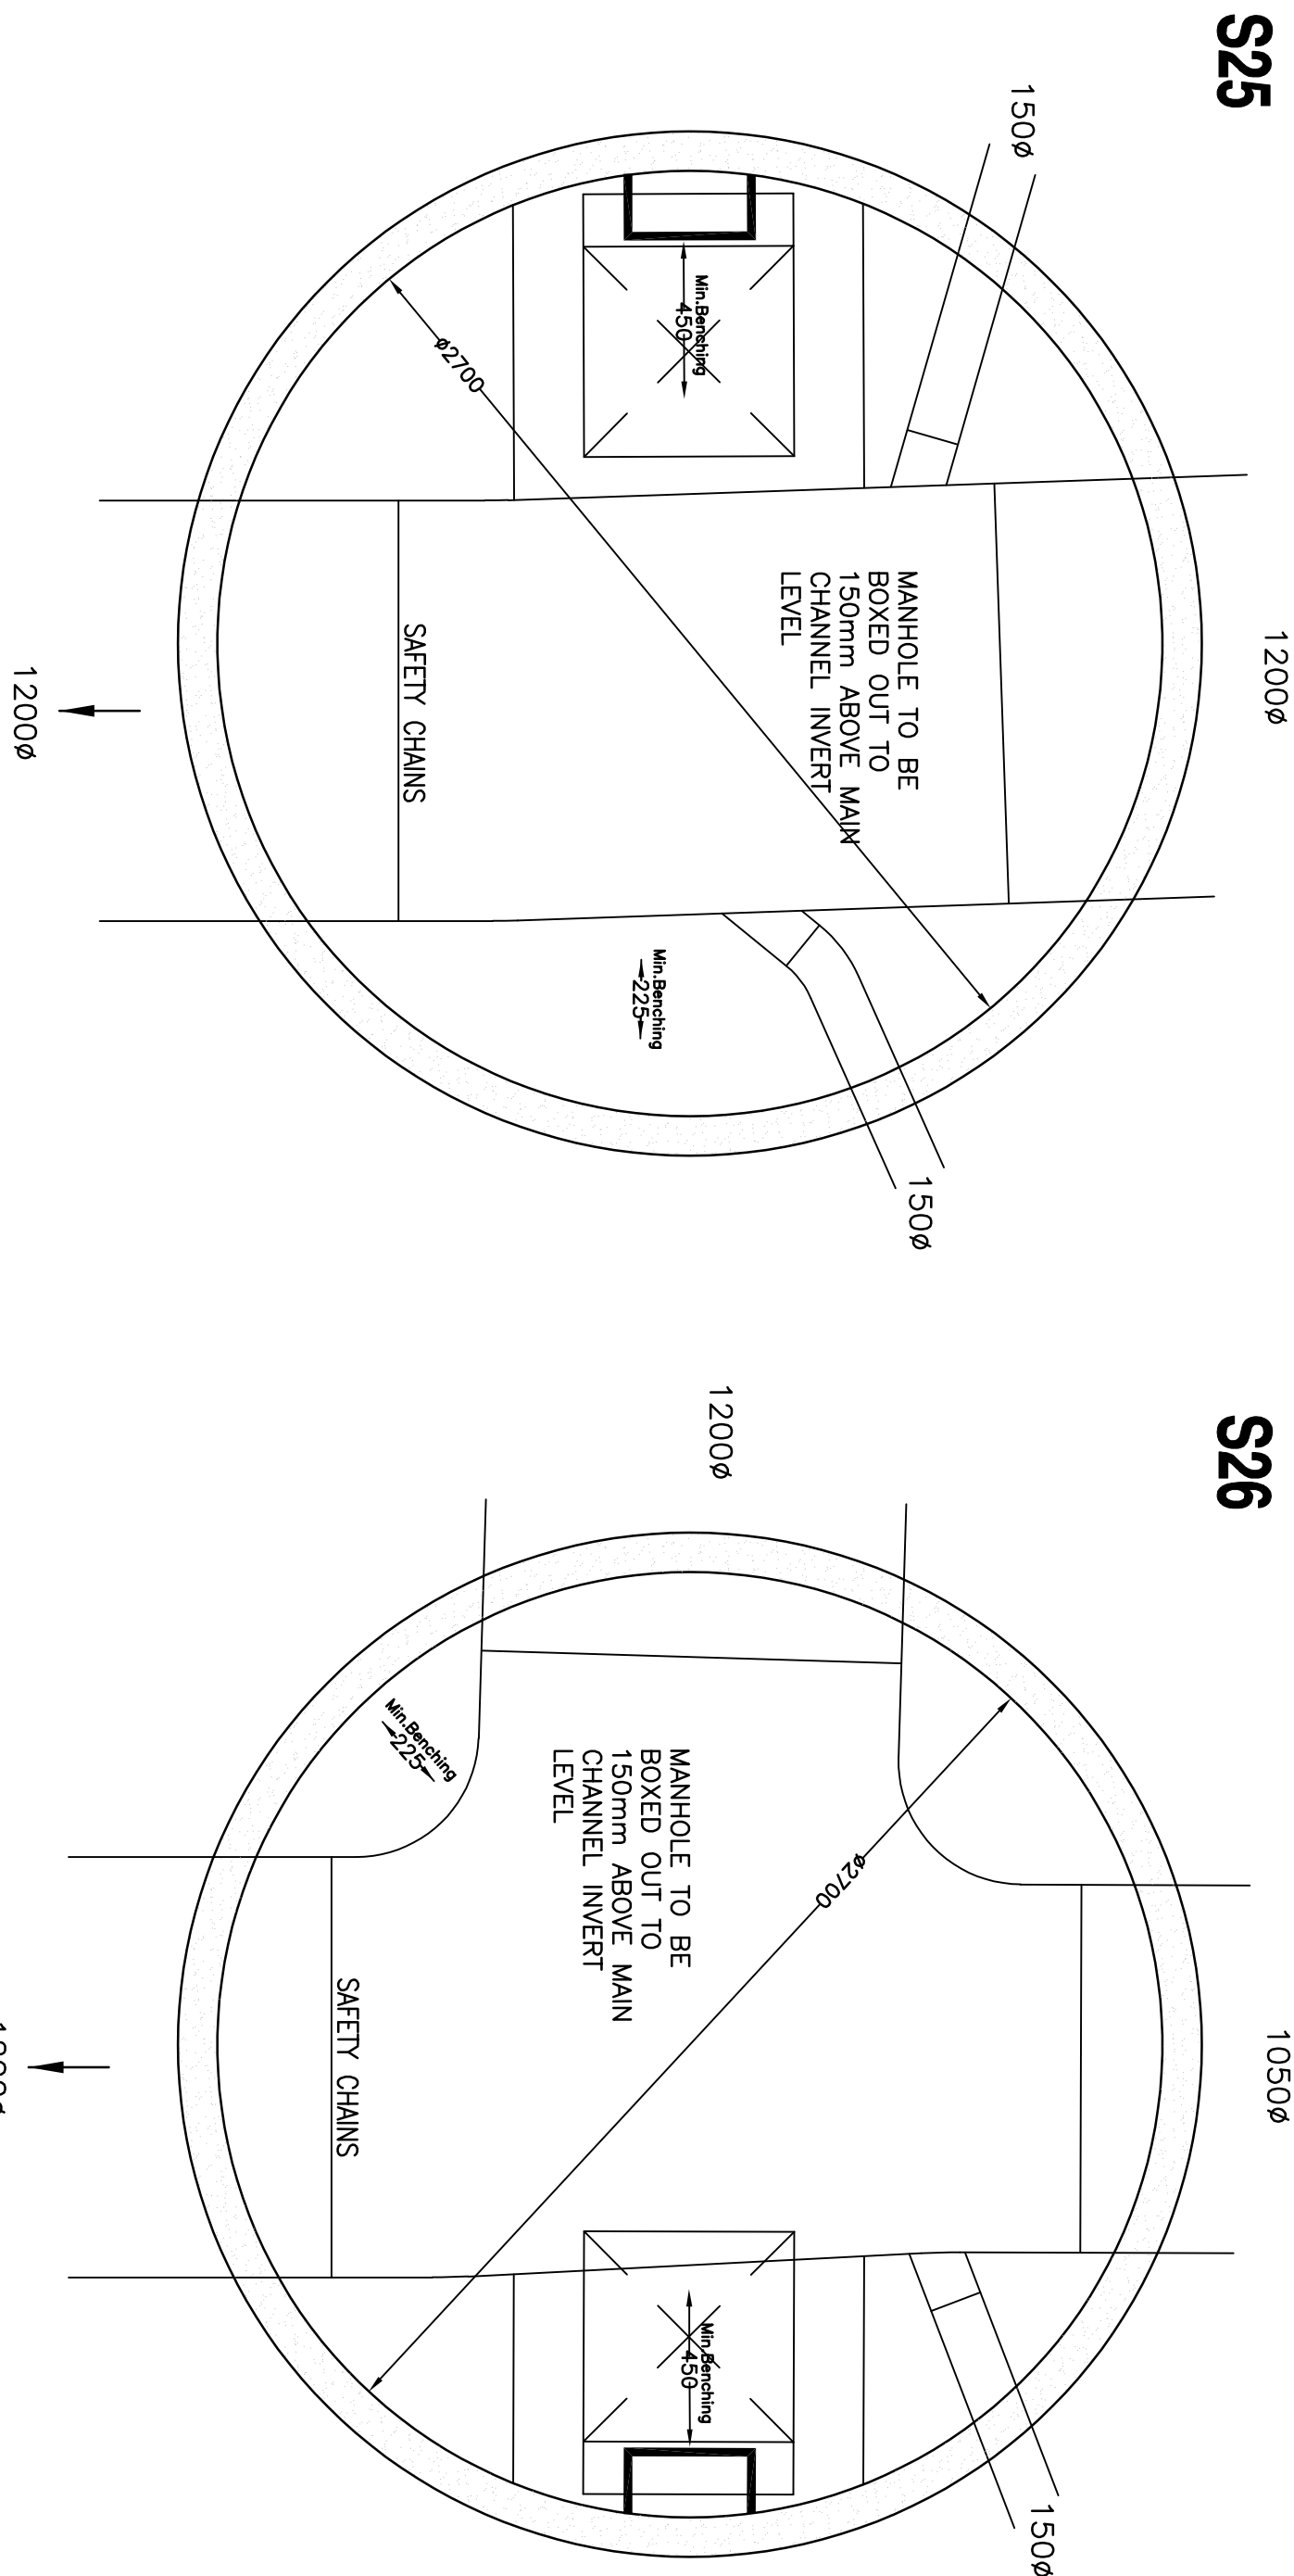

MANHOLES TO BE CONSTRUCTED IN ACCORDANCE WITH THE DESIGN AND CONSTRUCTION GUIDANCE - MAY 2021

MANHOLE LADDER TO BE CONSTRUCTED IN LINE WITH DESIGN AND CONSTRUCTION GUIDE CLAUSE DCG CLAUSE E2.37

ROCKER PIPES WILL BE USED IN LINE WITH DESIGN AND CONSTRUCTION GUIDANCE

NOTE ALL CONNECTIONS TO BE MADE SOFFIT LEVEL UNLESS INDICATED OTHERWISE

