




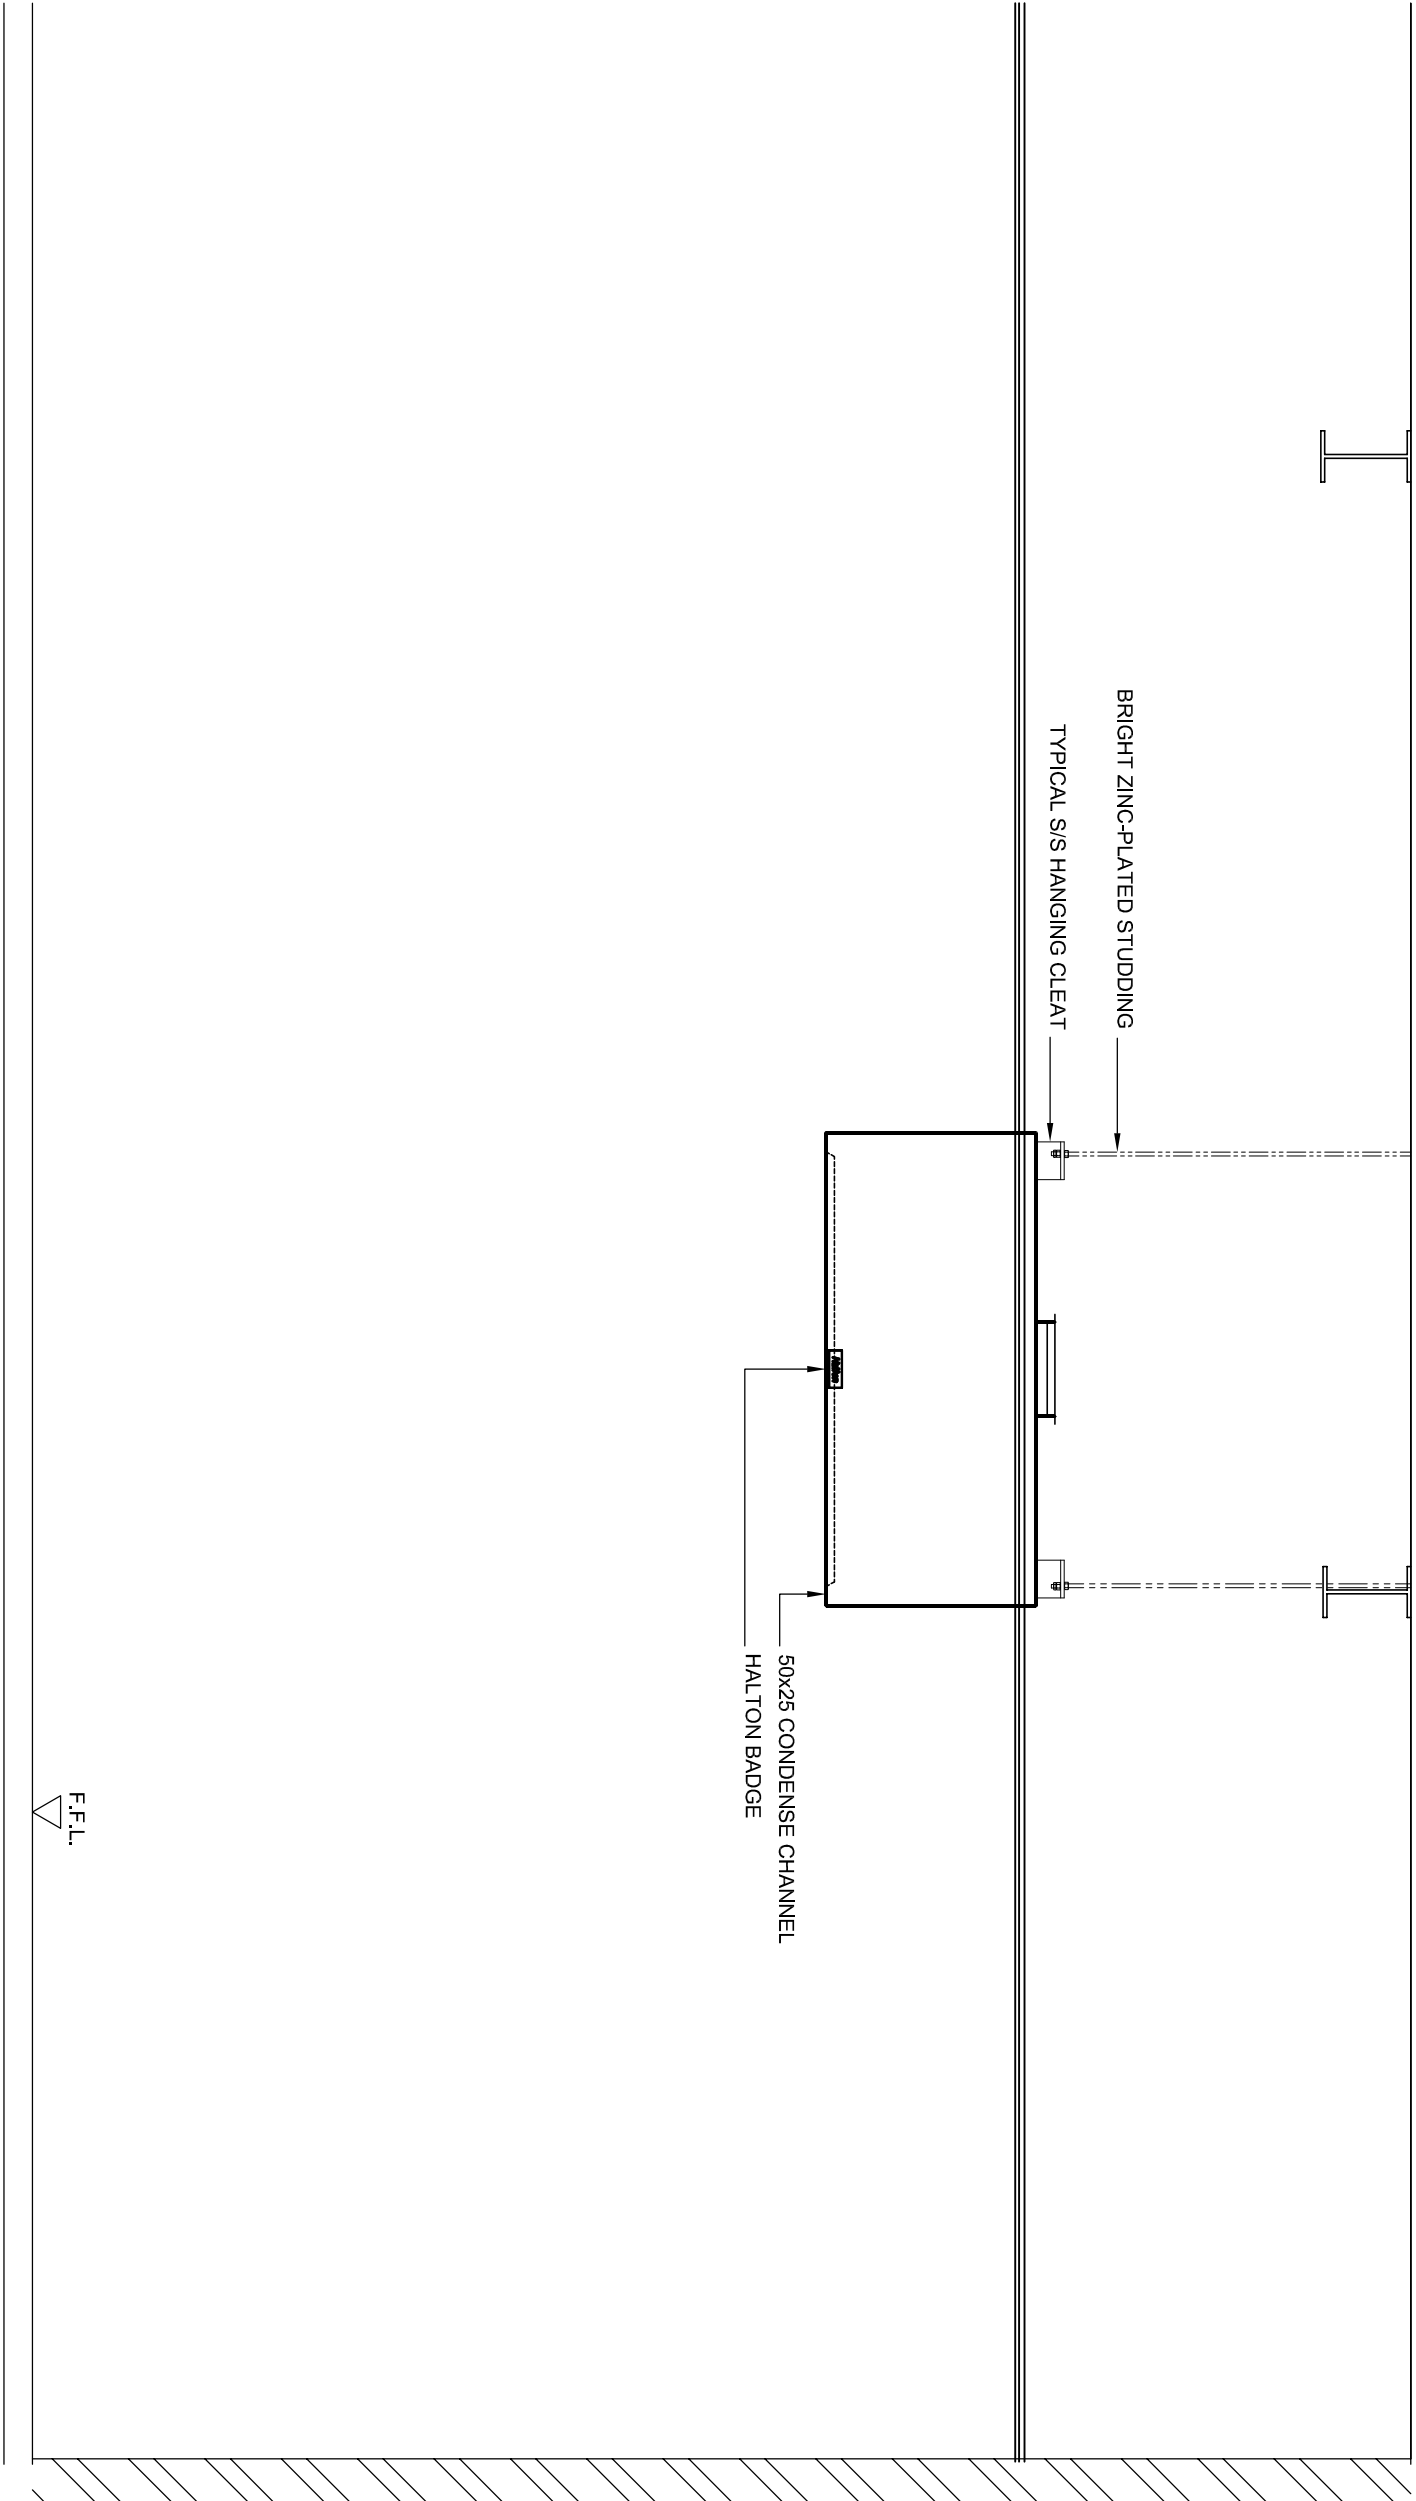

FRONT VIEW

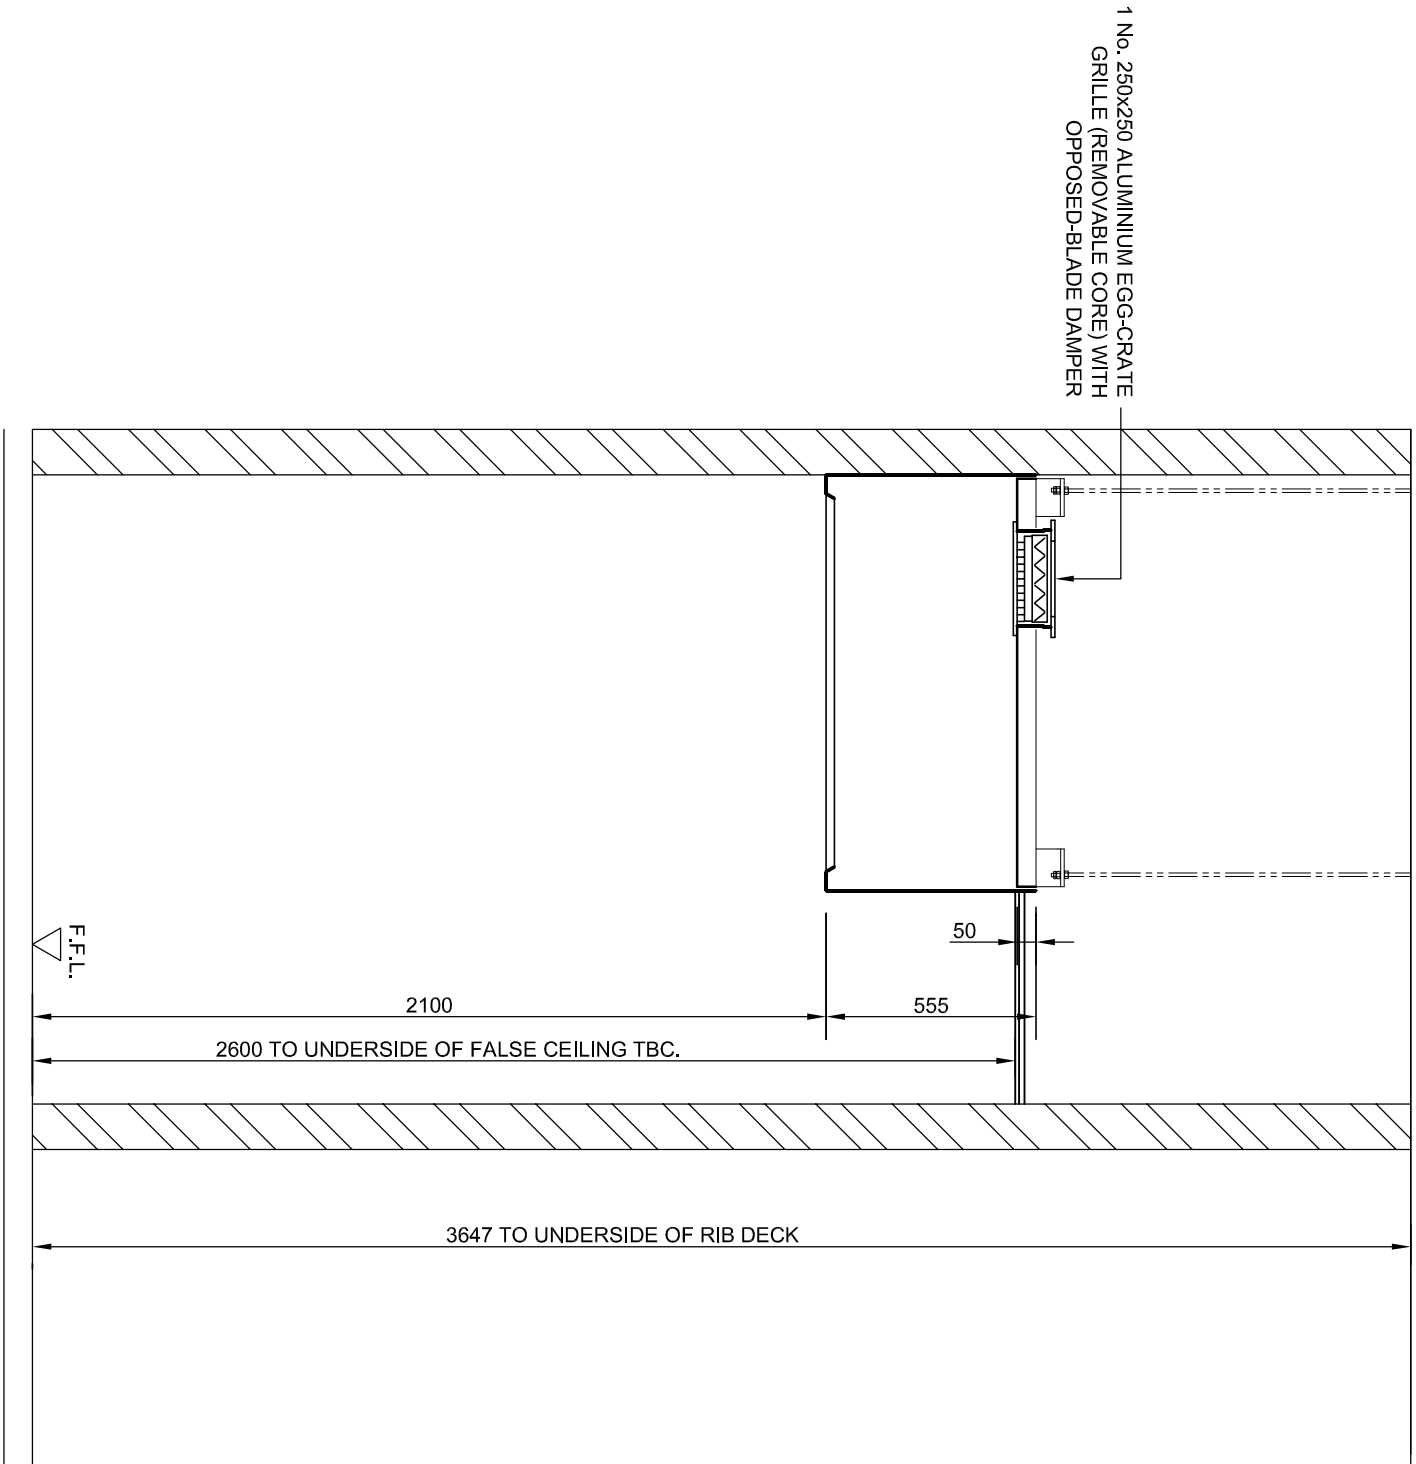


SECTION A-A

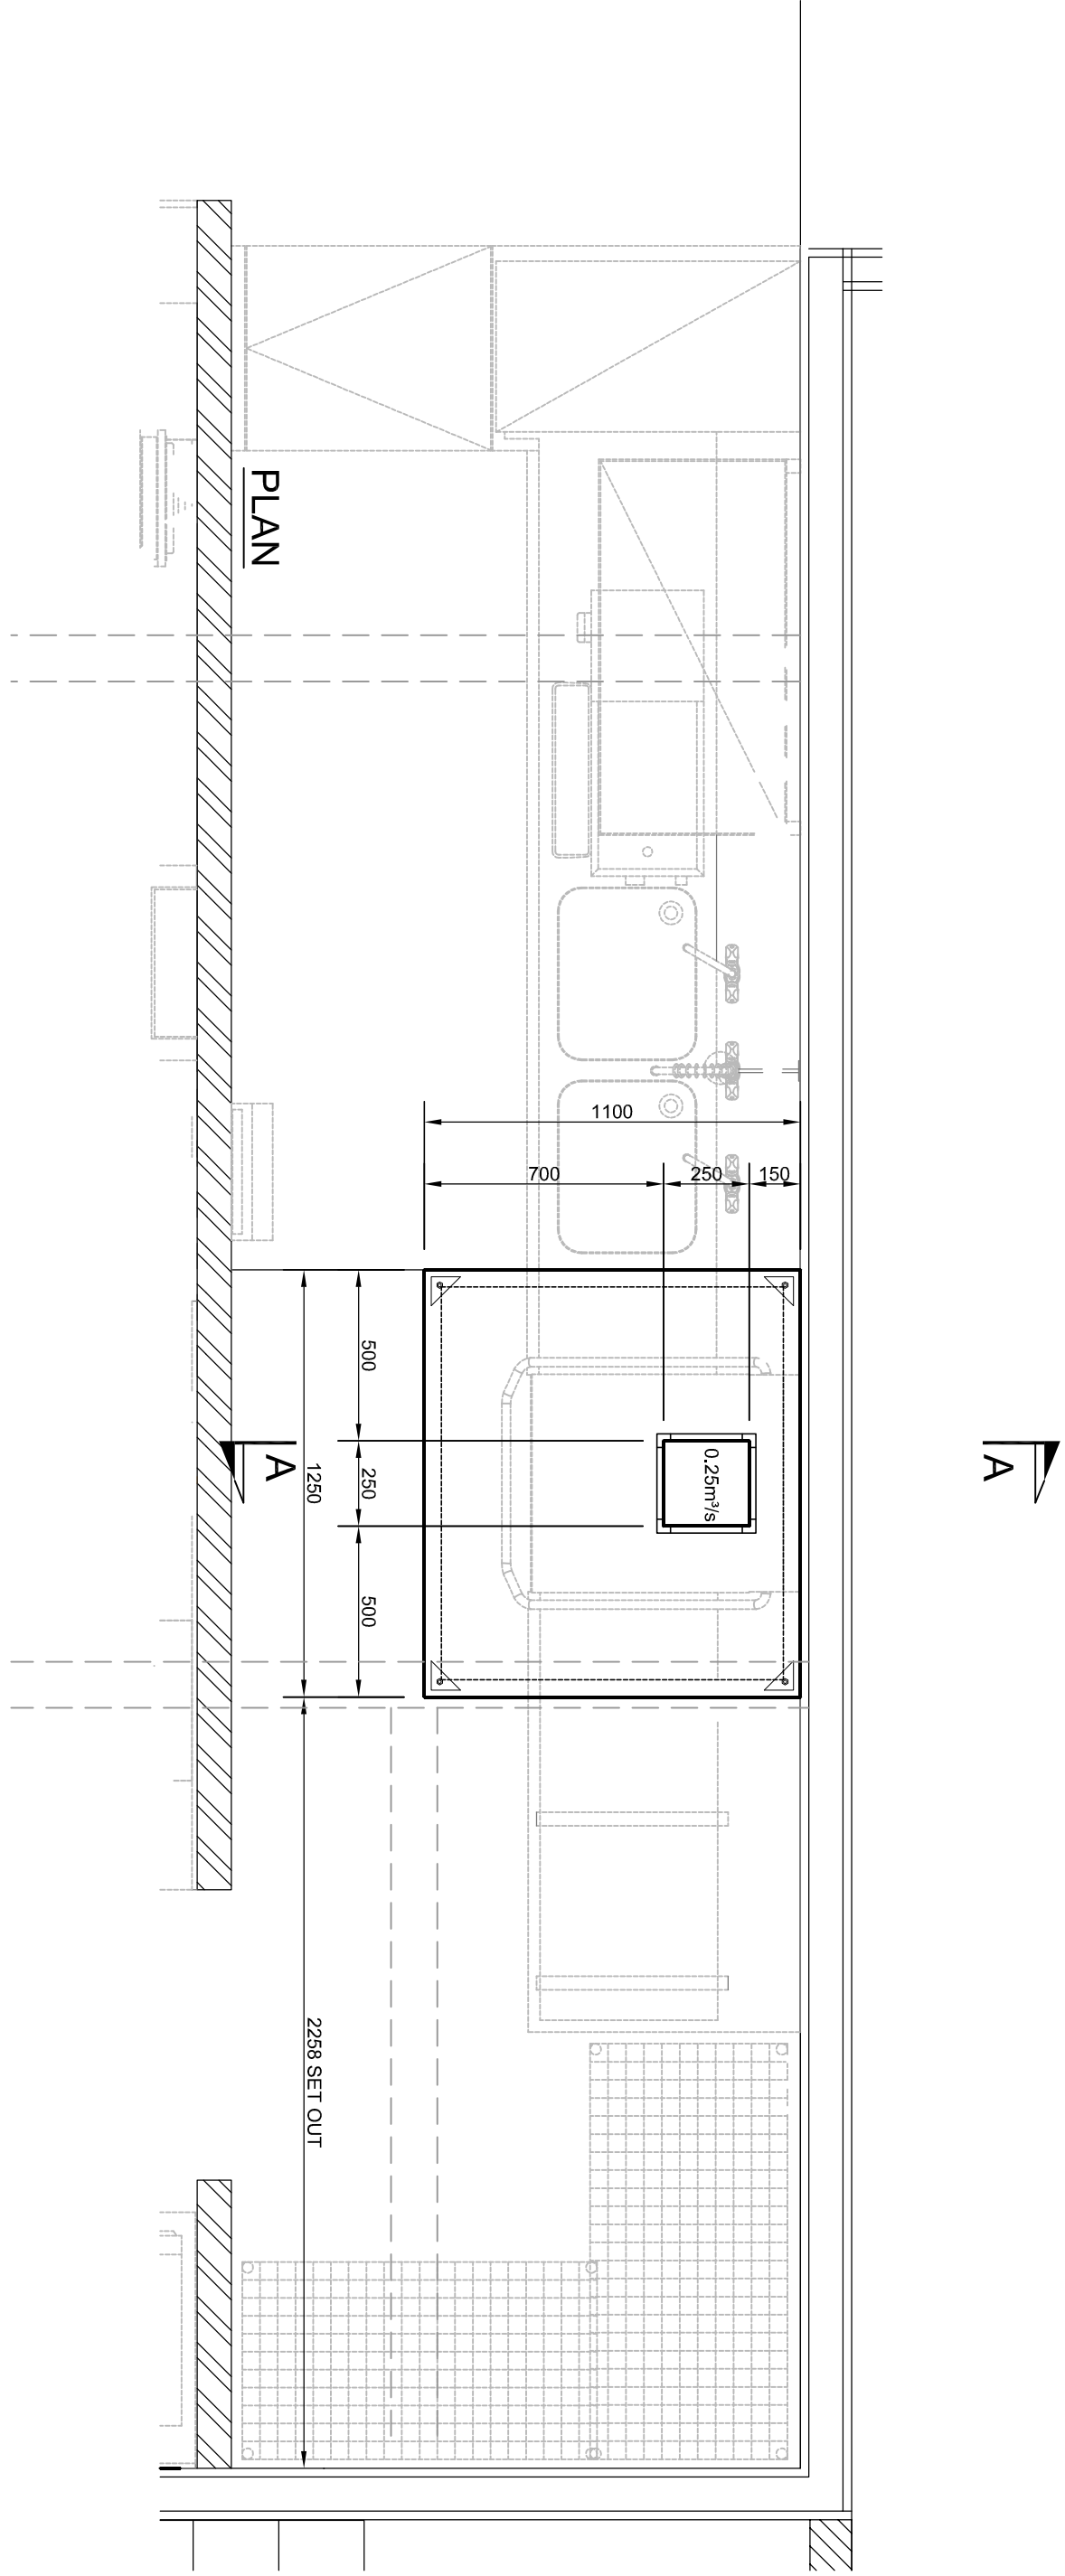

HANGING CLEAT POSITION:

(UNLESS OTHERWISE STATED)

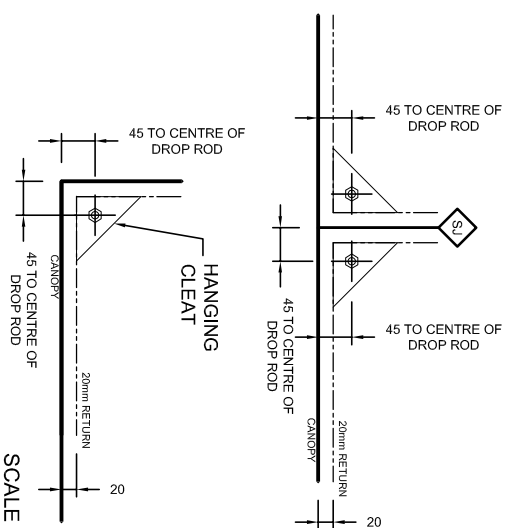

CANOPY DETAILS:

Halton Model: CXW
Canopy Size: 1250 x 1100 x 555
Extract Flow Rate: 0.25m³/s
Static Pressure at Extract Spigot: 40 Pa
Extract Spigots (20 Mez): 1No. 250 x 250
Approx. Hanging Weight: 69 kg

DRAWING NOTE:

- DO NOT SCALE.
ALL DIMENSIONS IN MILLIMETRES.
± 1mm TOLERANCE
HALTON COMPONENTS FABRICATED FROM 10G (1.2) STAINLESS STEEL GRADE 304 (AISI 304) Z403 (BILCOQUE FINISH, WELDED FORMED & FOLDED CONSTRUCTION).
THIS DRAWING IS THE COPYRIGHT OF HALTON FOODSERVICE LTD. AND MUST NOT BE COPIED WITHOUT PERMISSION OF HALTON FOODSERVICE LTD.
SITE JOINT

NOTES:

REV	DESCRIPTION	DATE	BY
P03	UPDATED AS PER COMMENTS	05.08.2022	LW
P02	UPDATED AS PER SITE SURVEY	26.07.2022	LW
P01	ISSUE FOR APPROVAL	20.07.2022	LW

CLIENT:



PROJECT:
MALMAISON
PEARL ASSURANCE HOUSE
23 PRINCESS STREET
MANCHESTER
M2 4ER

DRAWING CONTENT
VENTILATION CANOPY
MANCHESTER
LEVEL: GROUND FLOOR
AREA: DISHWASH
ITEM: 1.05



TYPE	CONTRACT DRAWING	CHECKED:	
SCALE:	1:20 @ A1	DATE:	21.07.2022
DRAWING NO.:	D460-VCK-XX-00-DR-Y-4004	REVISION:	P03
Project No.	HALTON REF: 32485-00-1004	Drawn By	

FOR APPROVAL

STATUS