


© COPYRIGHT
The copyright in this drawing is vested in Sheppard Robson and no license or assignment of any kind has been, or is, granted to any third party whether by provision of copies or originals or otherwise unless agreed in writing.

DO NOT SCALE FROM THIS DRAWING
The contractor shall check and verify all dimensions on site and report any discrepancies in writing to Sheppard Robson before proceeding work

FOR ELECTRONIC DATA ISSUE
Electronic Data / drawings are issued as "read only" and should not be interrogated for measurement. All dimensions and levels should read, only from those values stated in text on the drawing.

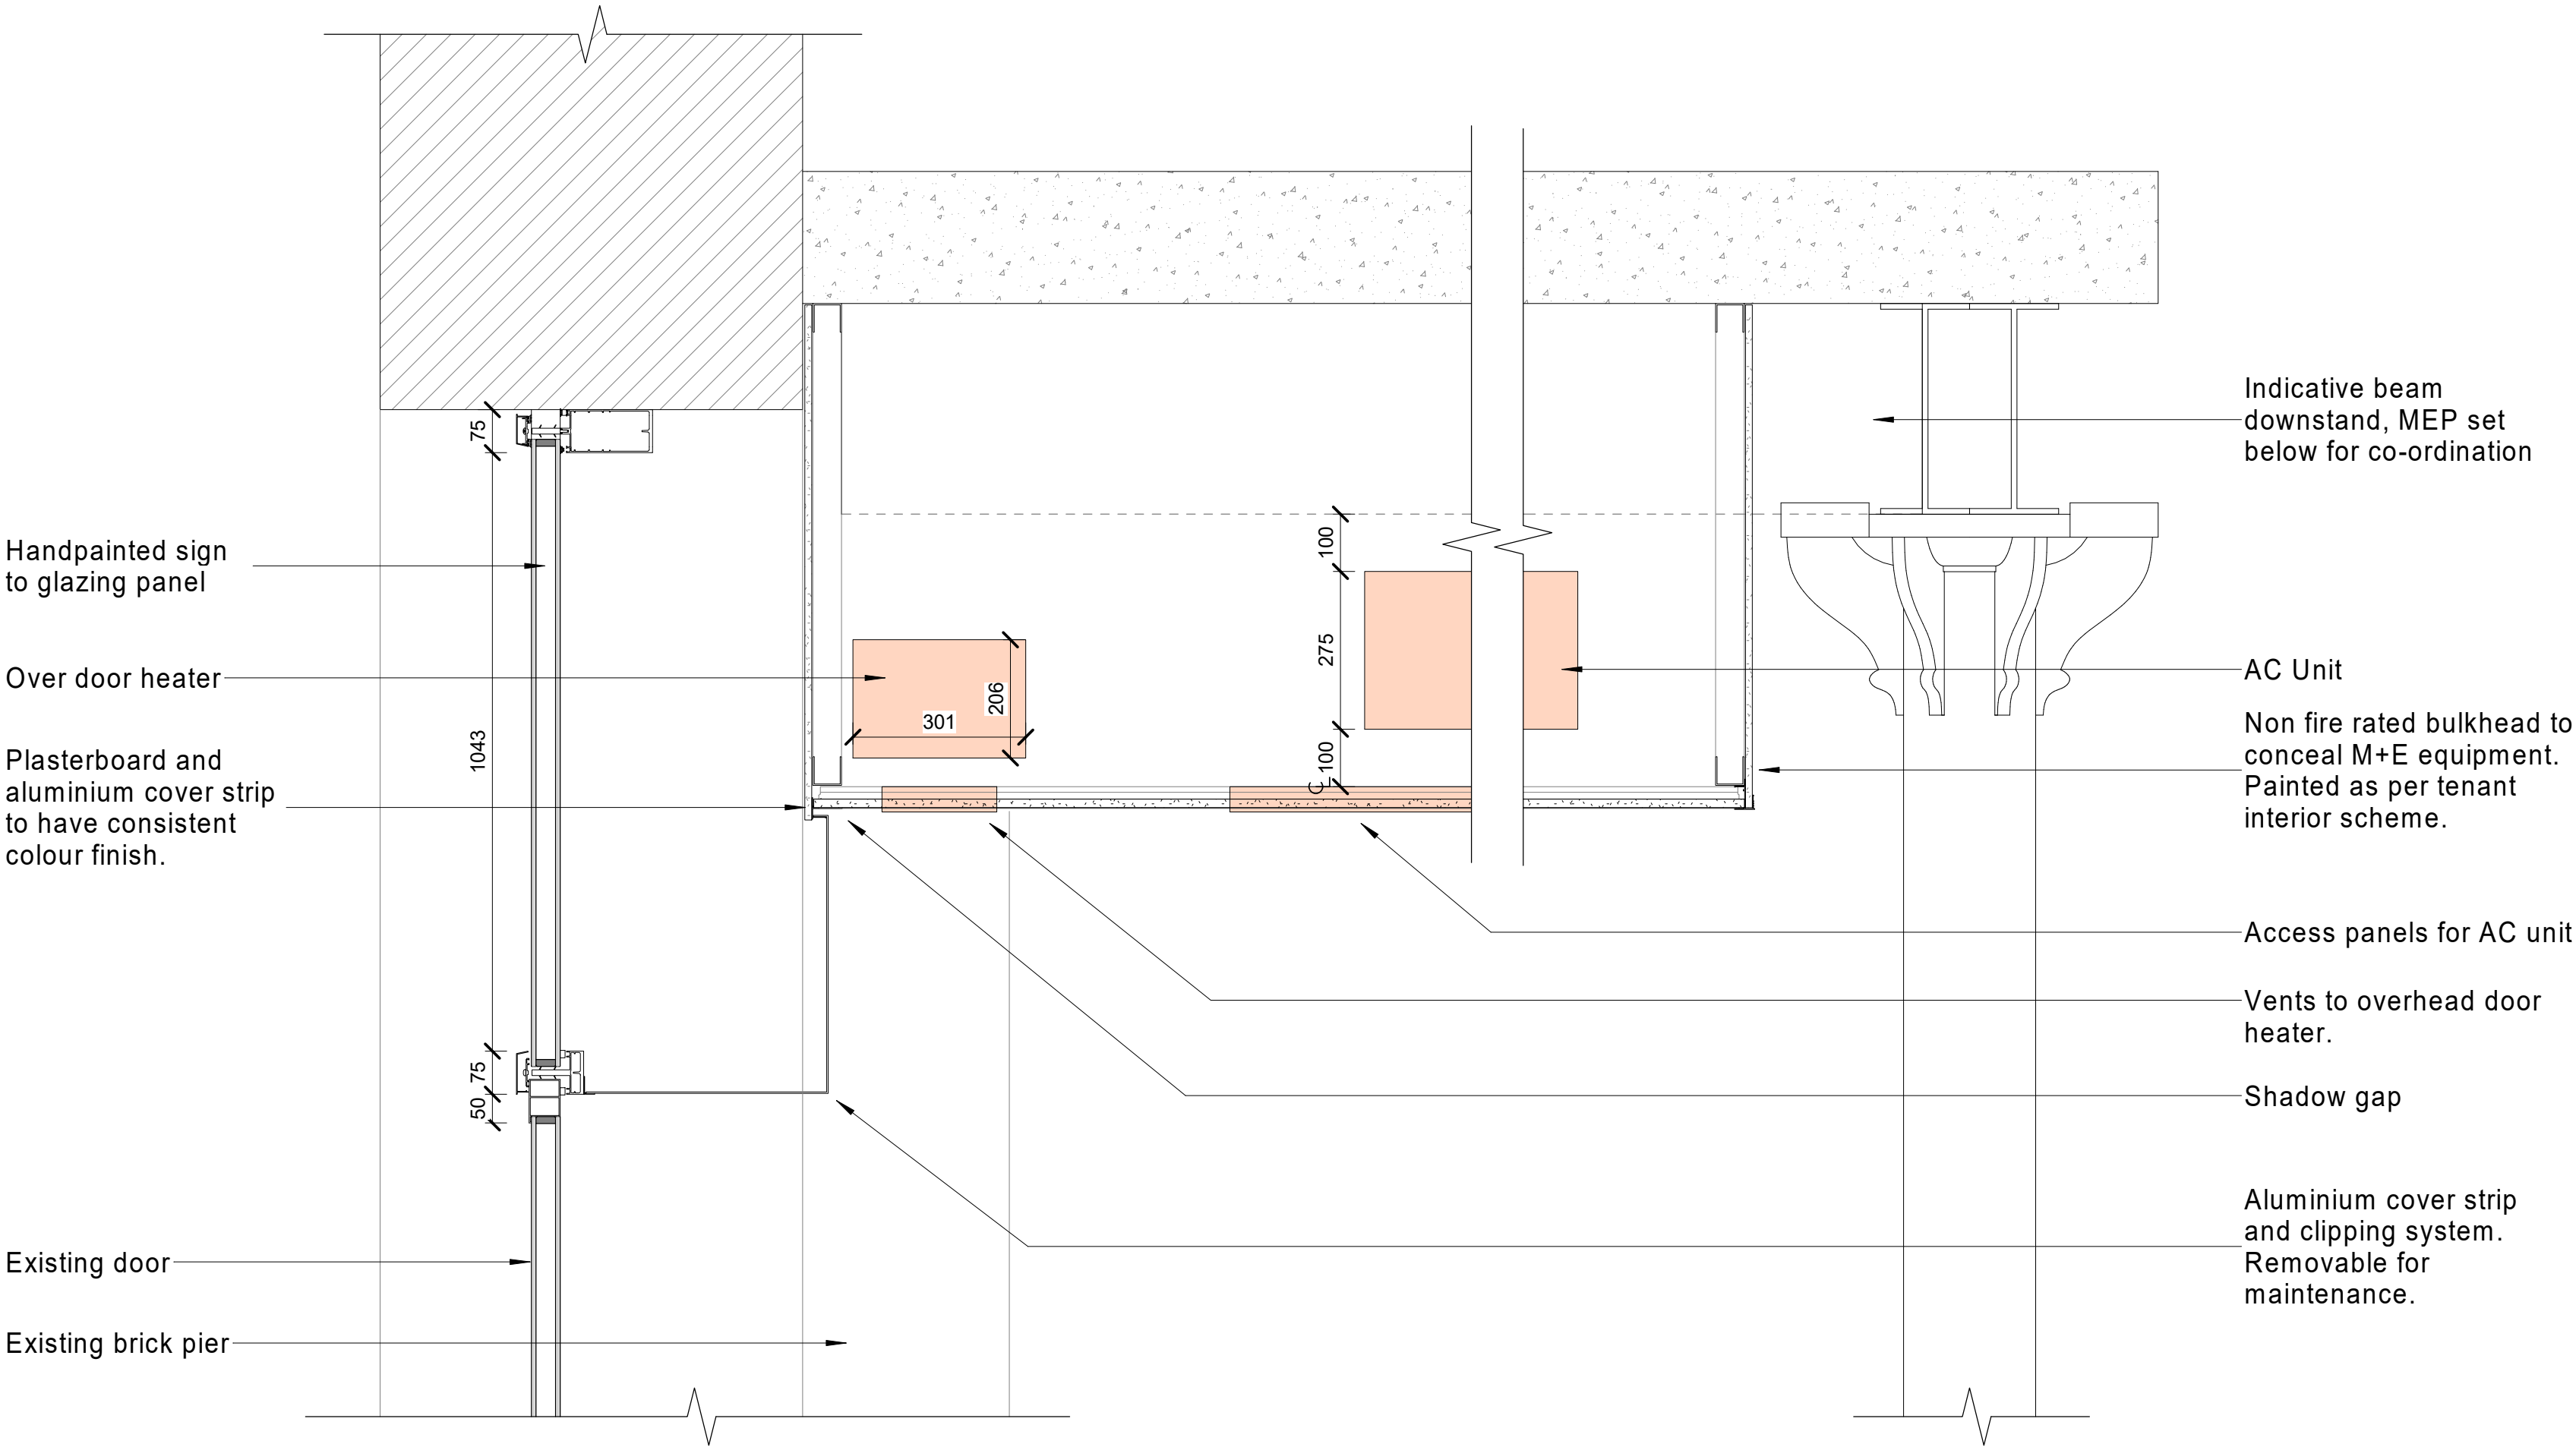

1 Hanover Unit 3 Bulkhead Sketch Detail
SK010 1 : 10

REV.	DATE	AMENDMENT
P01	05/01/2024	Issued for Information

KEYPLAN

CLIENT

NOMA

SHEPPARD ROBSON

77 Parkway Camden Town London NW1 7PU
T: +44 (0)20 7504 1700 E: enquiries@sheppardrobson.com

PROJECT
Hanover Retail Works

SCALE@A2	DATE	ORIGINATOR	CHECKED	AUTHORISED
1 : 10	05/01/2024	RS	RW	RW

Hanover Retail Unit3 3
Entrance Bulkhead Sketch Detail

STATUS	PURPOSE FOR ISSUE	SR NO.
S2	For Information	7136
DRAWING NO.	REV.	
7136 - SRA-ZZ-XX-DR - A - SK010	P01	