


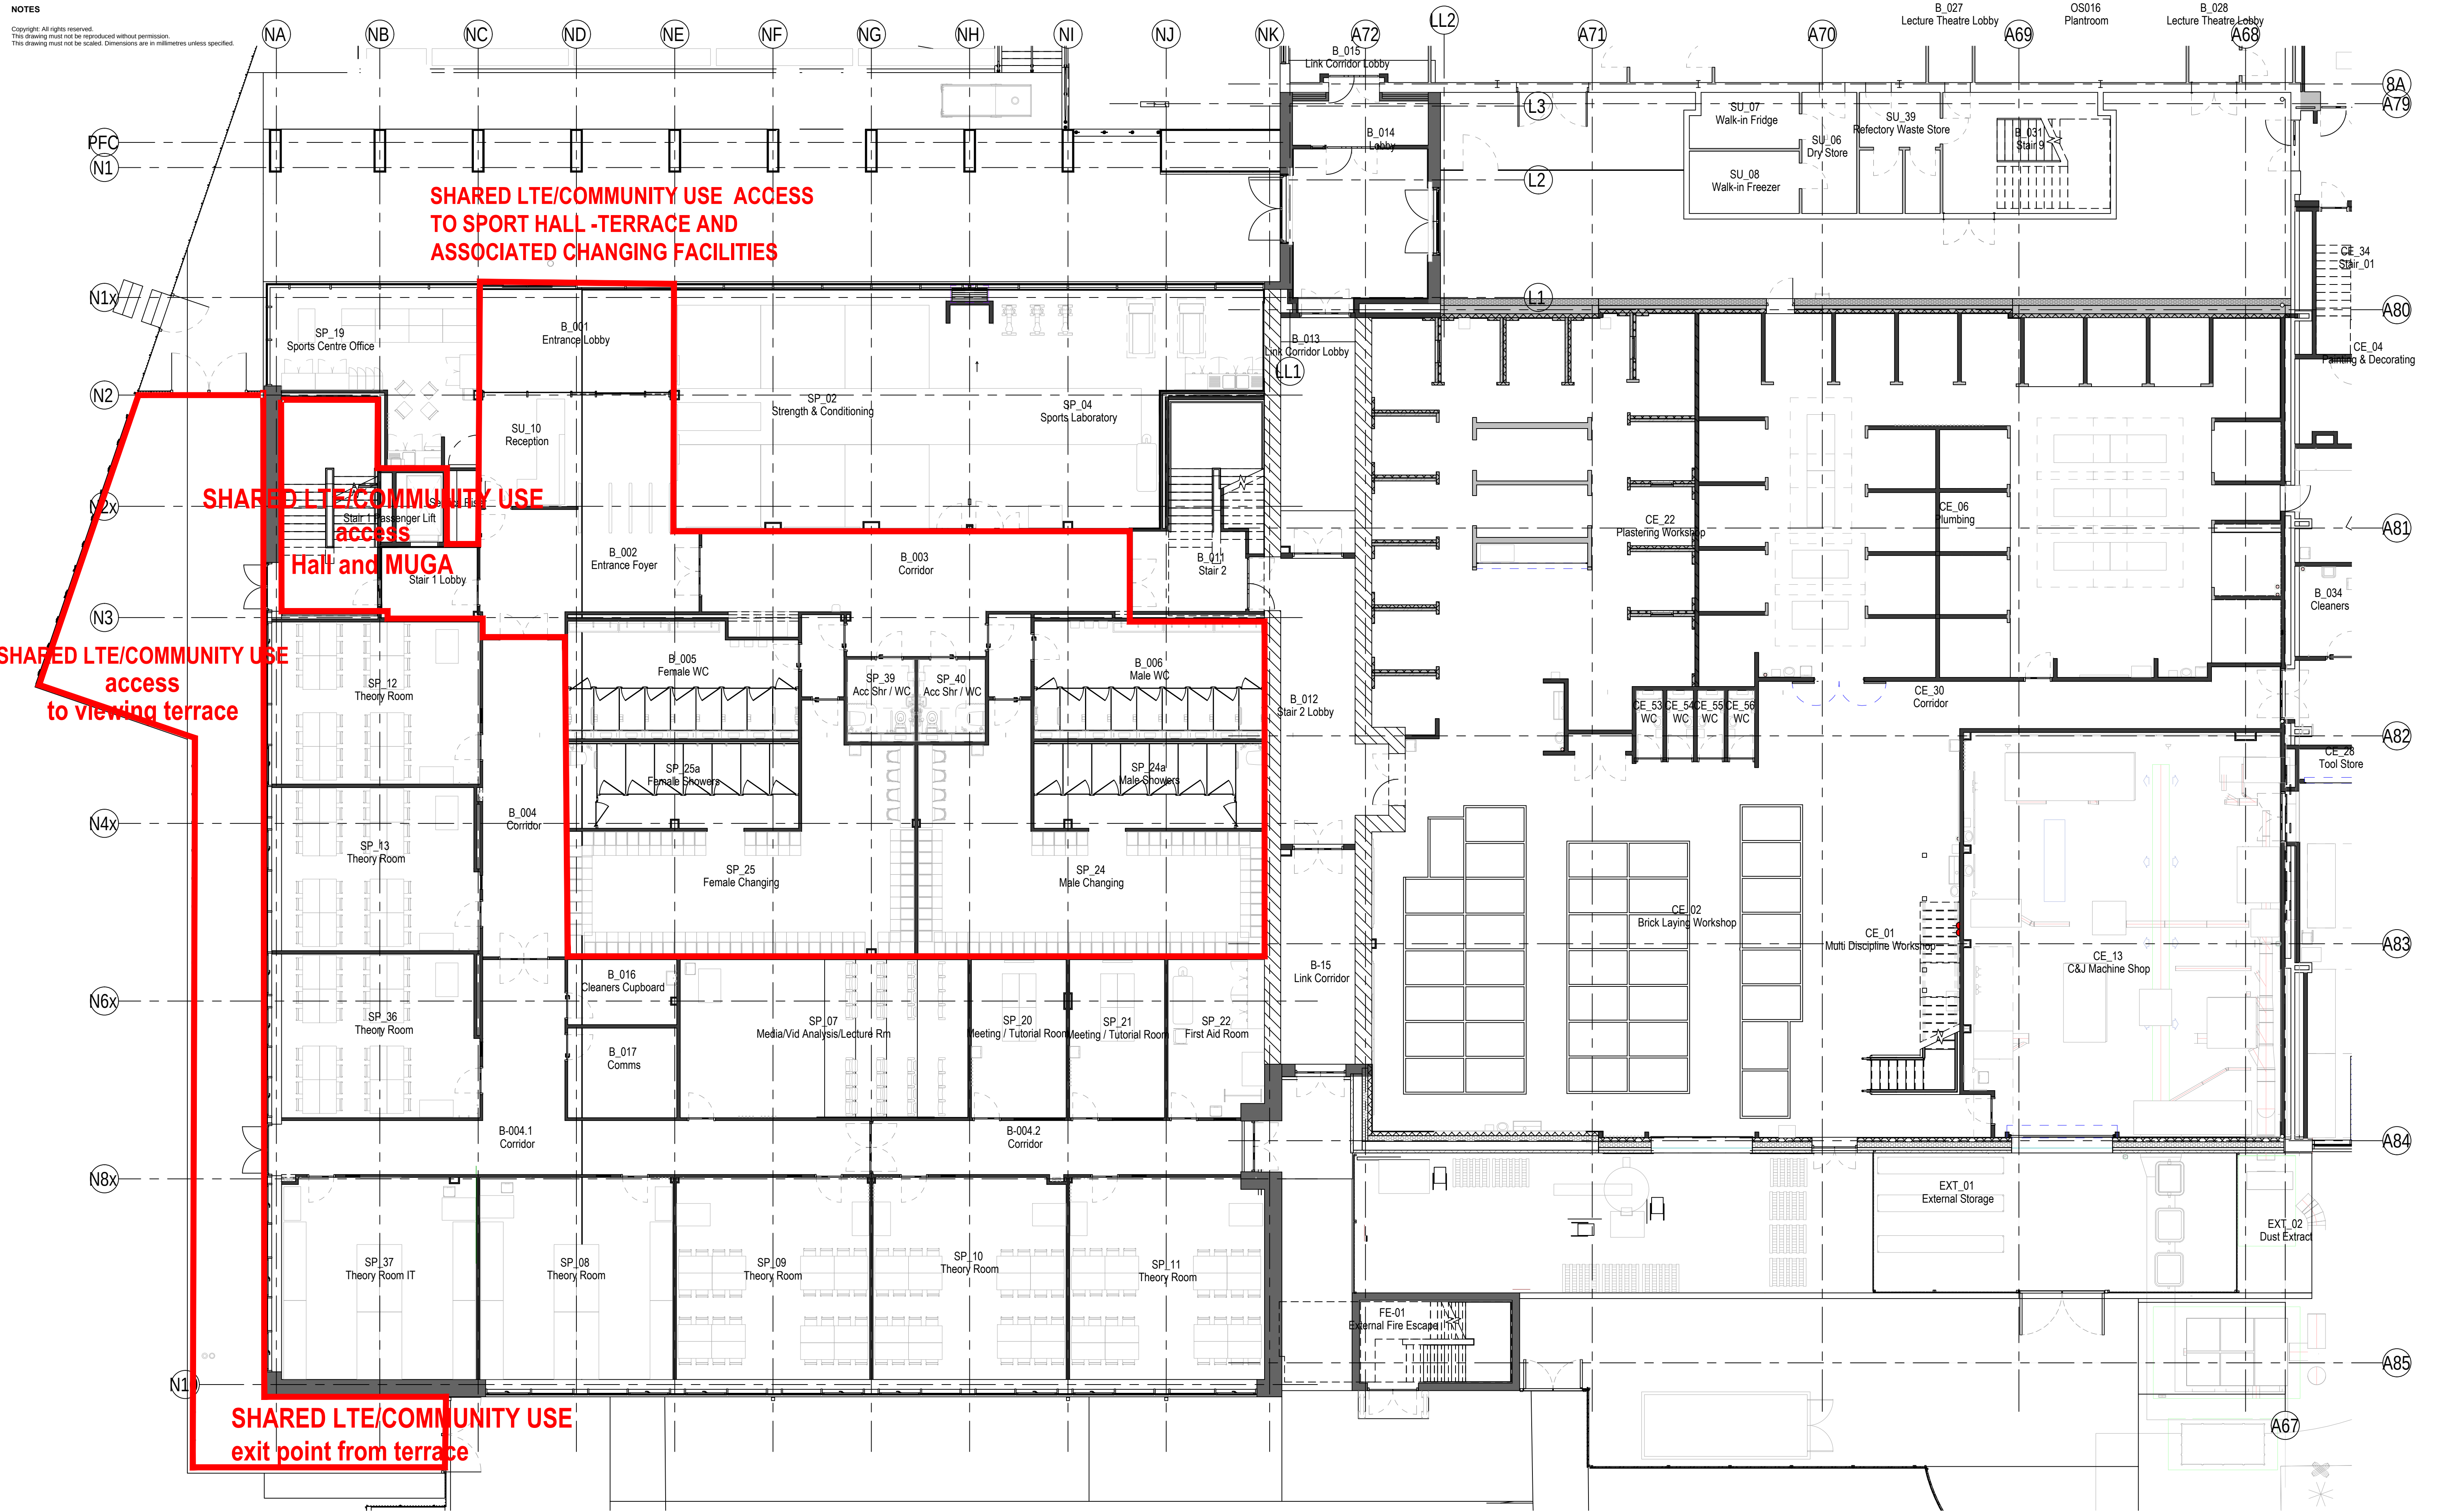

P1	24.01.17	PLANNING ISSUE DISCHARGE OF CONDITION COMMUNITY USE						MG	EW
REV	DATE	REVISION NOTE						BY	CHECK

SHARED LTE/COMMUNITY USE
Facilities

SHARED LTE/COMMUNITY USE
Access