


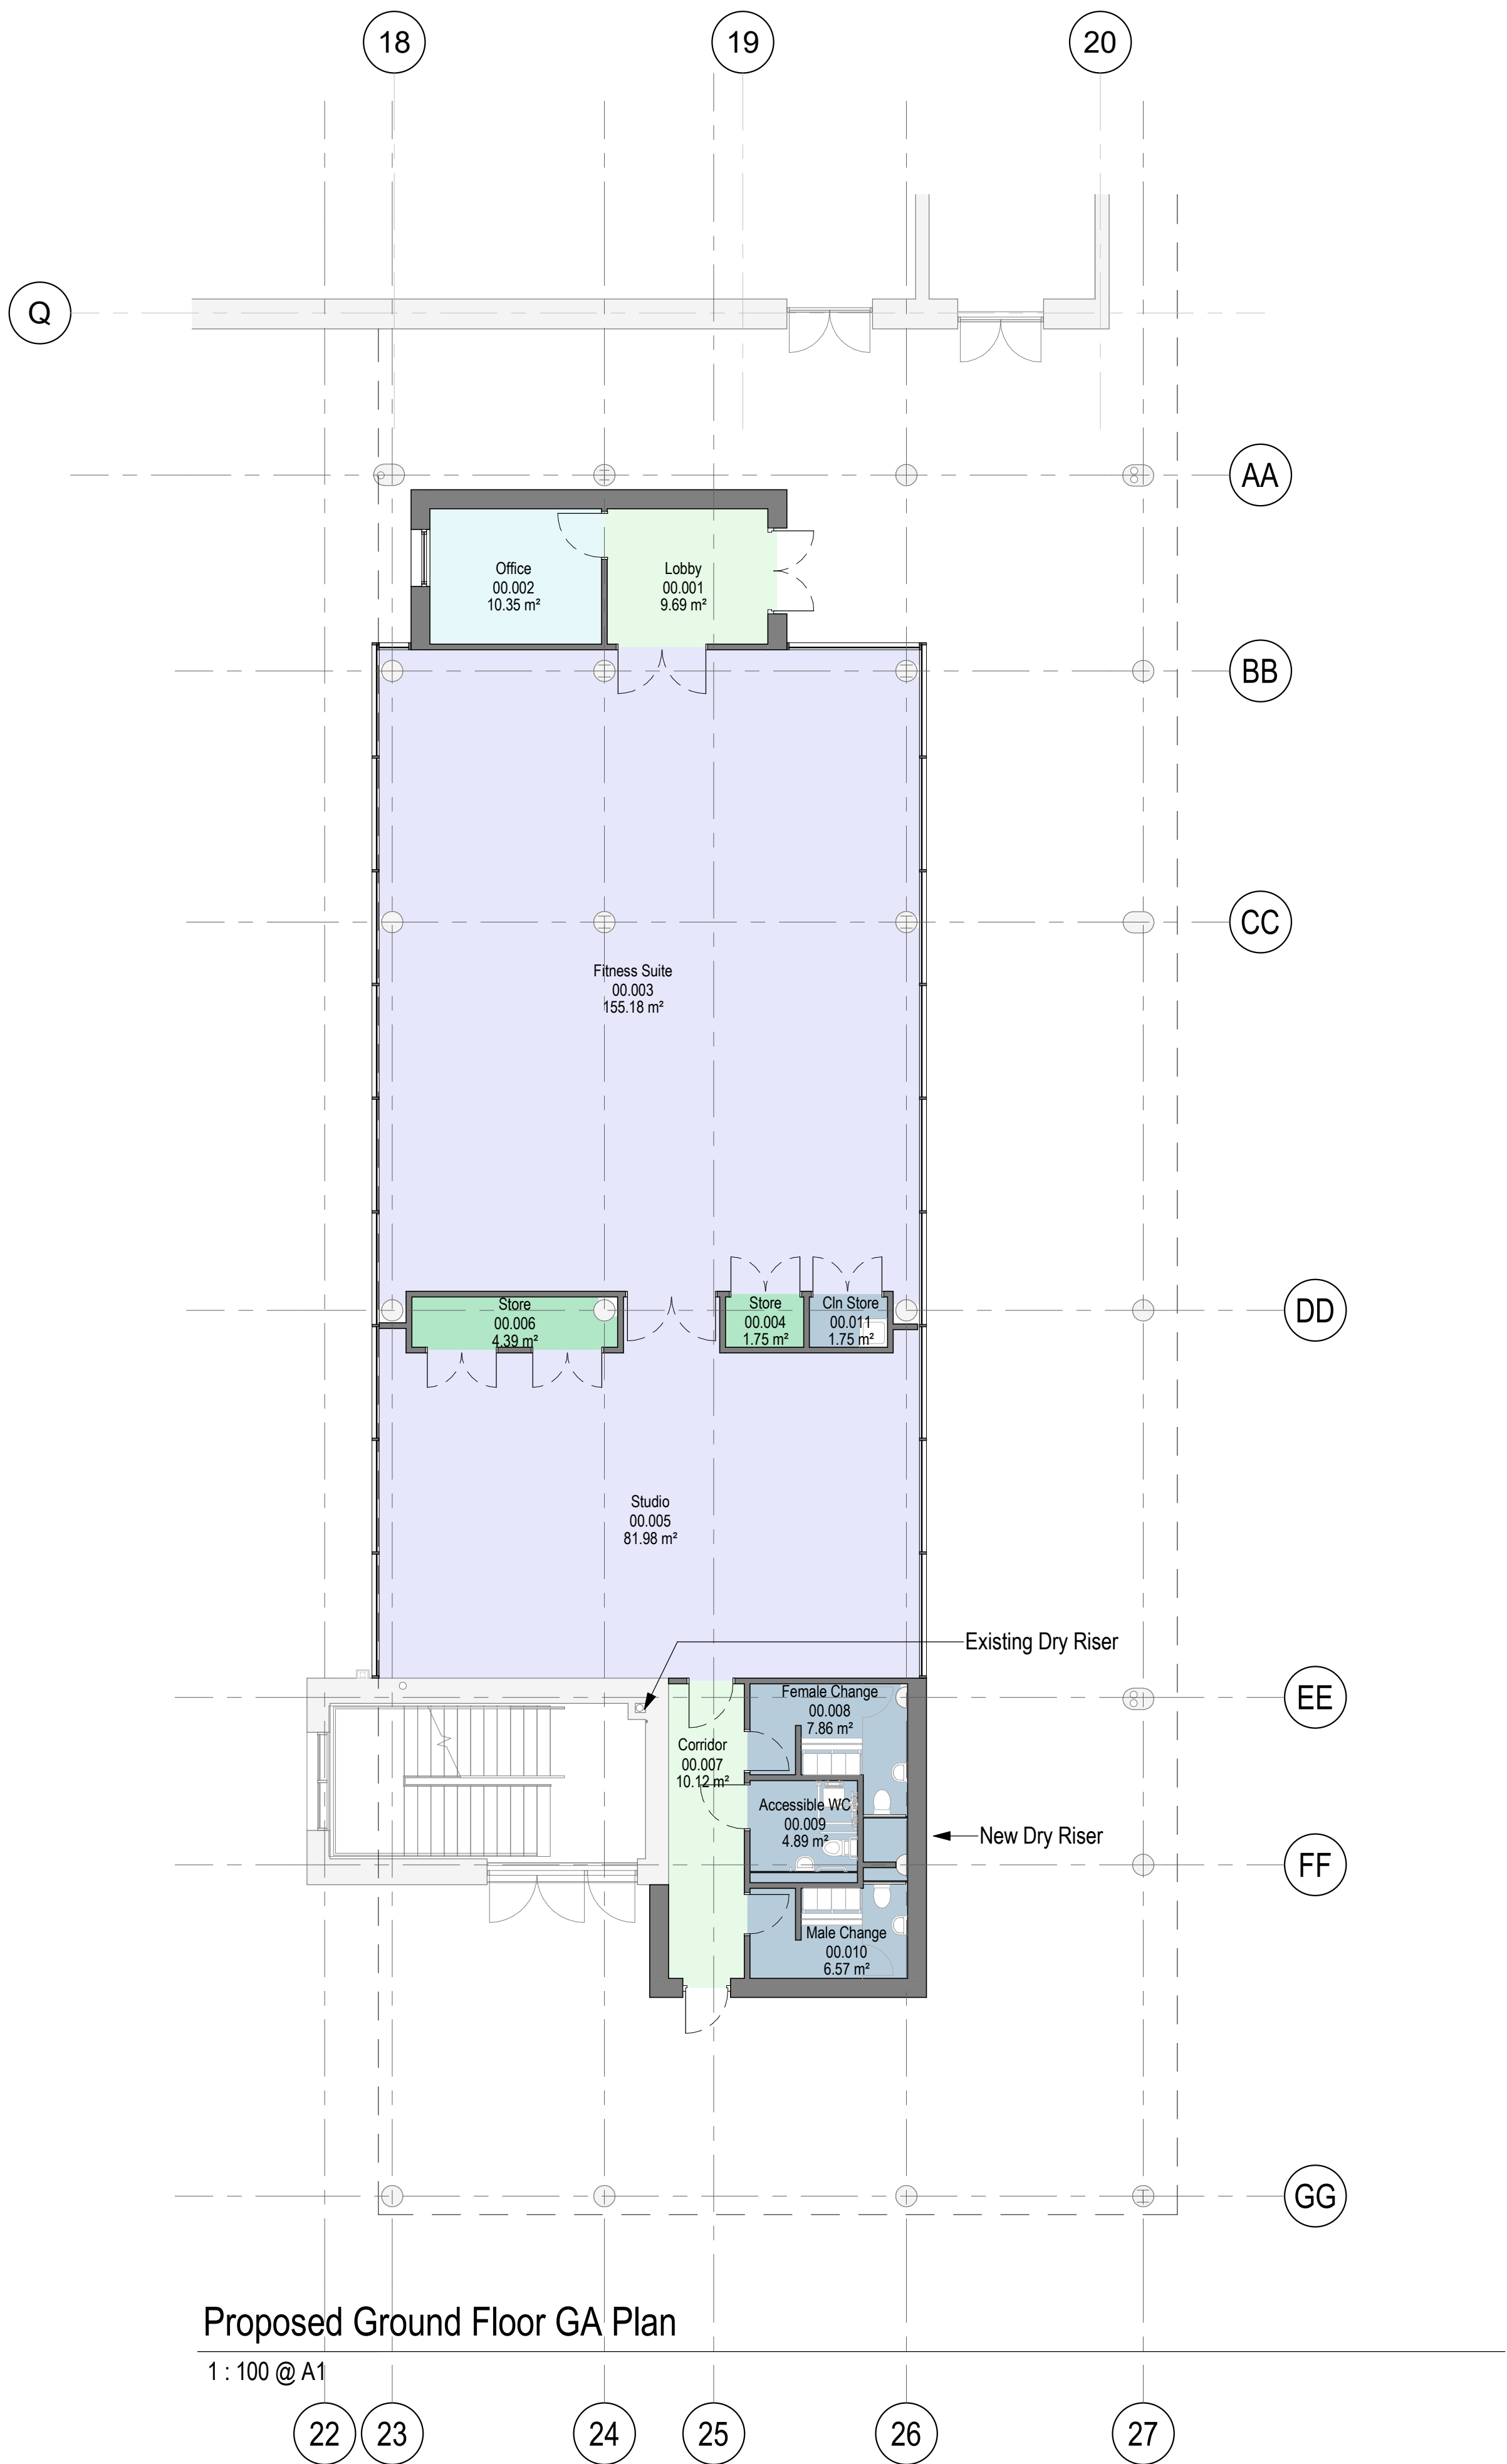


Proposed Ground Floor GA Plan

1 : 100 @ A1

Departments

- Administration
- Circulation
- Public Space
- Storage
- WC

© Copyright: All rights reserved. This drawing must not be reproduced without permission. Do not scale from this drawing. All dimensions are in millimetres unless otherwise stated. Any discrepancies should be reported to the Architect.

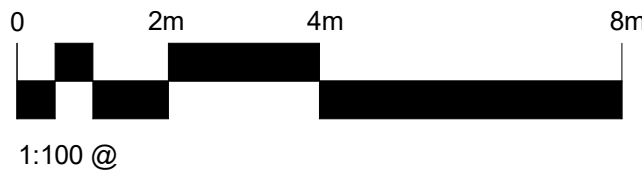

Proposed Room Schedule			
Number	Name	Department	Area
00.001	Lobby	Circulation	9.69 m²
00.002	Office	Administration	10.35 m²
00.003	Fitness Suite	Public Space	155.18 m²
00.004	Store	Storage	1.75 m²
00.005	Studio	Public Space	81.98 m²
00.006	Store	Storage	4.39 m²
00.007	Corridor	Circulation	10.12 m²
00.008	Female Change	WC	7.86 m²
00.009	Accessible WC	WC	4.89 m²
00.010	Male Change	WC	6.57 m²
00.011	Clin Store	WC	1.75 m²

Proposed Existing Legend

- Proposed Wall
- Existing Wall

Proposed GIFA: 300.73 SQ.m

P01	Issue for Planning	10/05/23	JP	PH
A	First Issue / For Information	16/02/23	OT	PH
Preliminary				
Revision	Description	Date	Drawn	Checked

Halliday Meecham Architects Limited

111 Piccadilly Manchester M1 2HY
+44 (0)161 661 5566

4 Devonshire Street London W1W 5DT
+44 (0)203 440 5175

hma@hallidaymeecham.com
www.hallidaymeecham.com



Client:	Ardwick Academy					
Project:	Ardwick DT Fitness Suite					
Phase/ Location:	345 Stockport Rd, Manchester M13 0LF					
Drawing:	Proposed GA Plan					
Scale @ A1	Scale @ A3	Date:	Drawn:	Checked:	Job No.	Drawing No.
1:100		16/02/23	OT	PH	5627	20101
Drawing Ref.						Revision
5627-HMA-00-00-DR-A-20101						P01