

CDM RESIDUAL RISK INFORMATION (HASBOX)

In addition to the hazards / risks normally associated with the types of work detailed on this drawing, note the following:-


CONSTRUCTION

MAINTENANCE / CLEANING

DEMOLITION / DECOMMISSIONING

It is assumed that all works will be carried out by a competent workforce, where appropriate, to and approved method statement.

Remove floor board to re-state original stair case

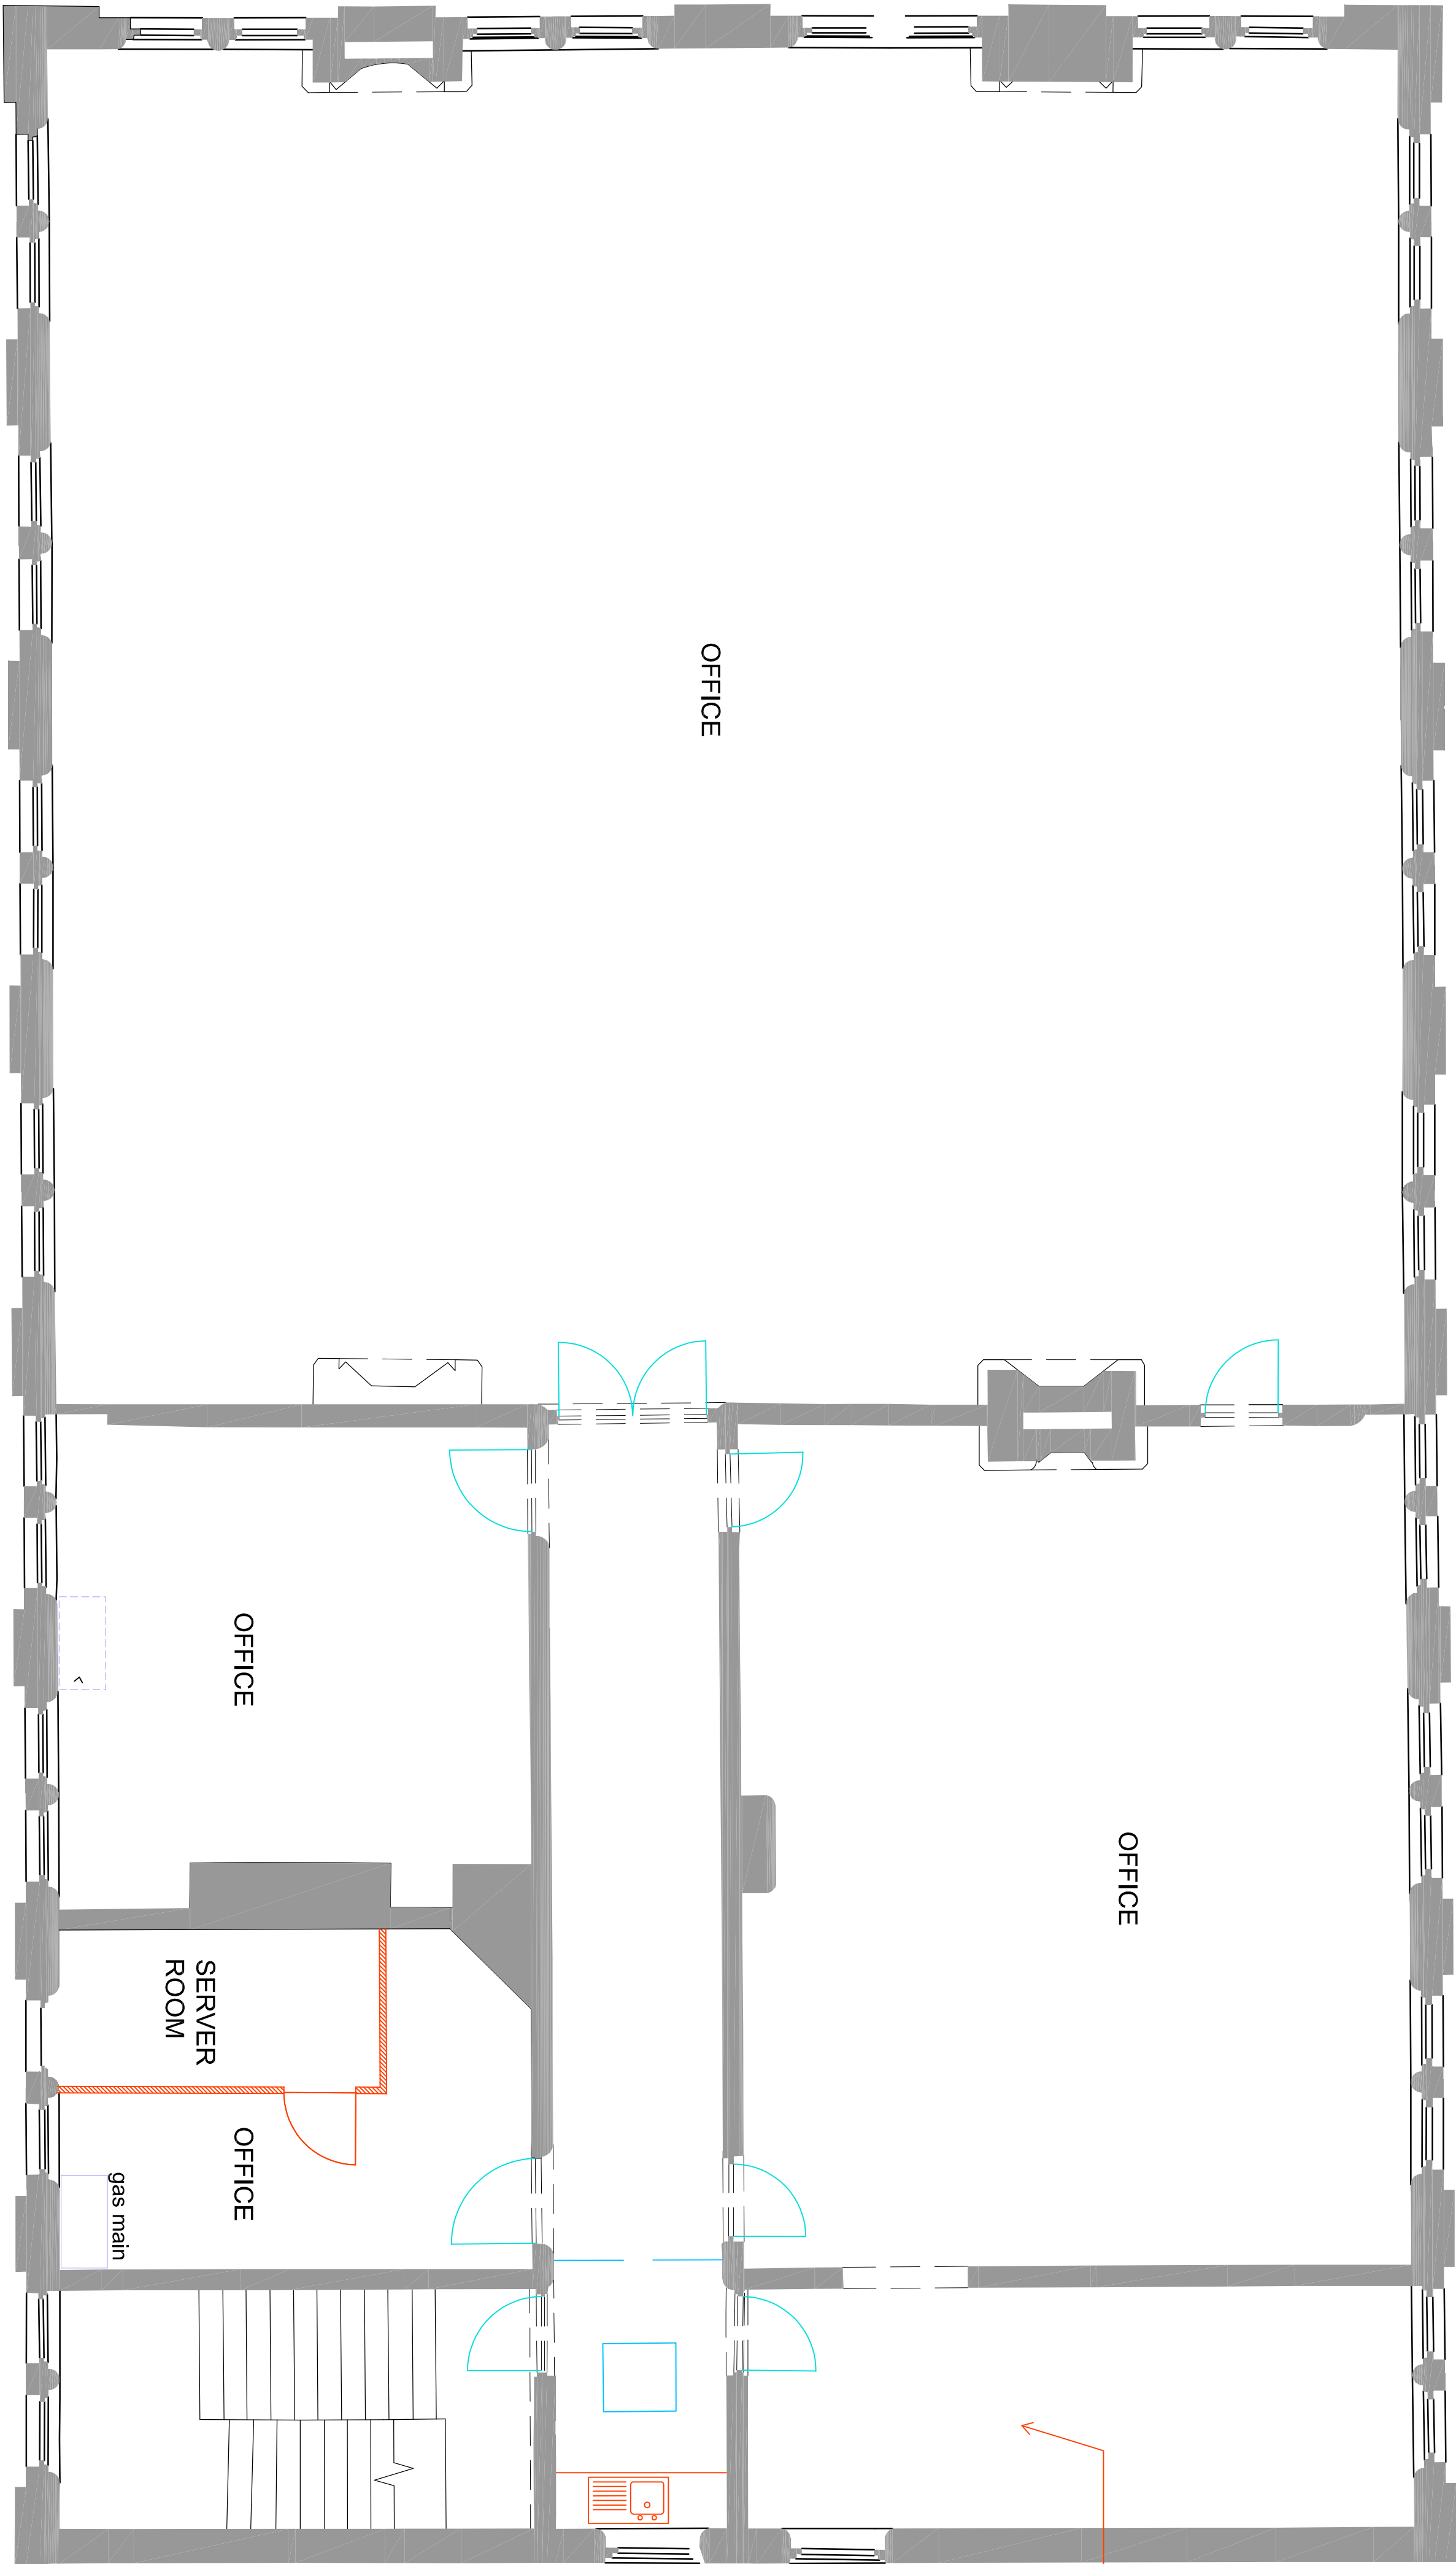

Indication for demolition

Equator
Shap Street
The Ragged School

First Floor Level
Demolition Plan

Drawn	Date	Checked	Scale
MT	10/05/23	LS	1:50 @ A1