



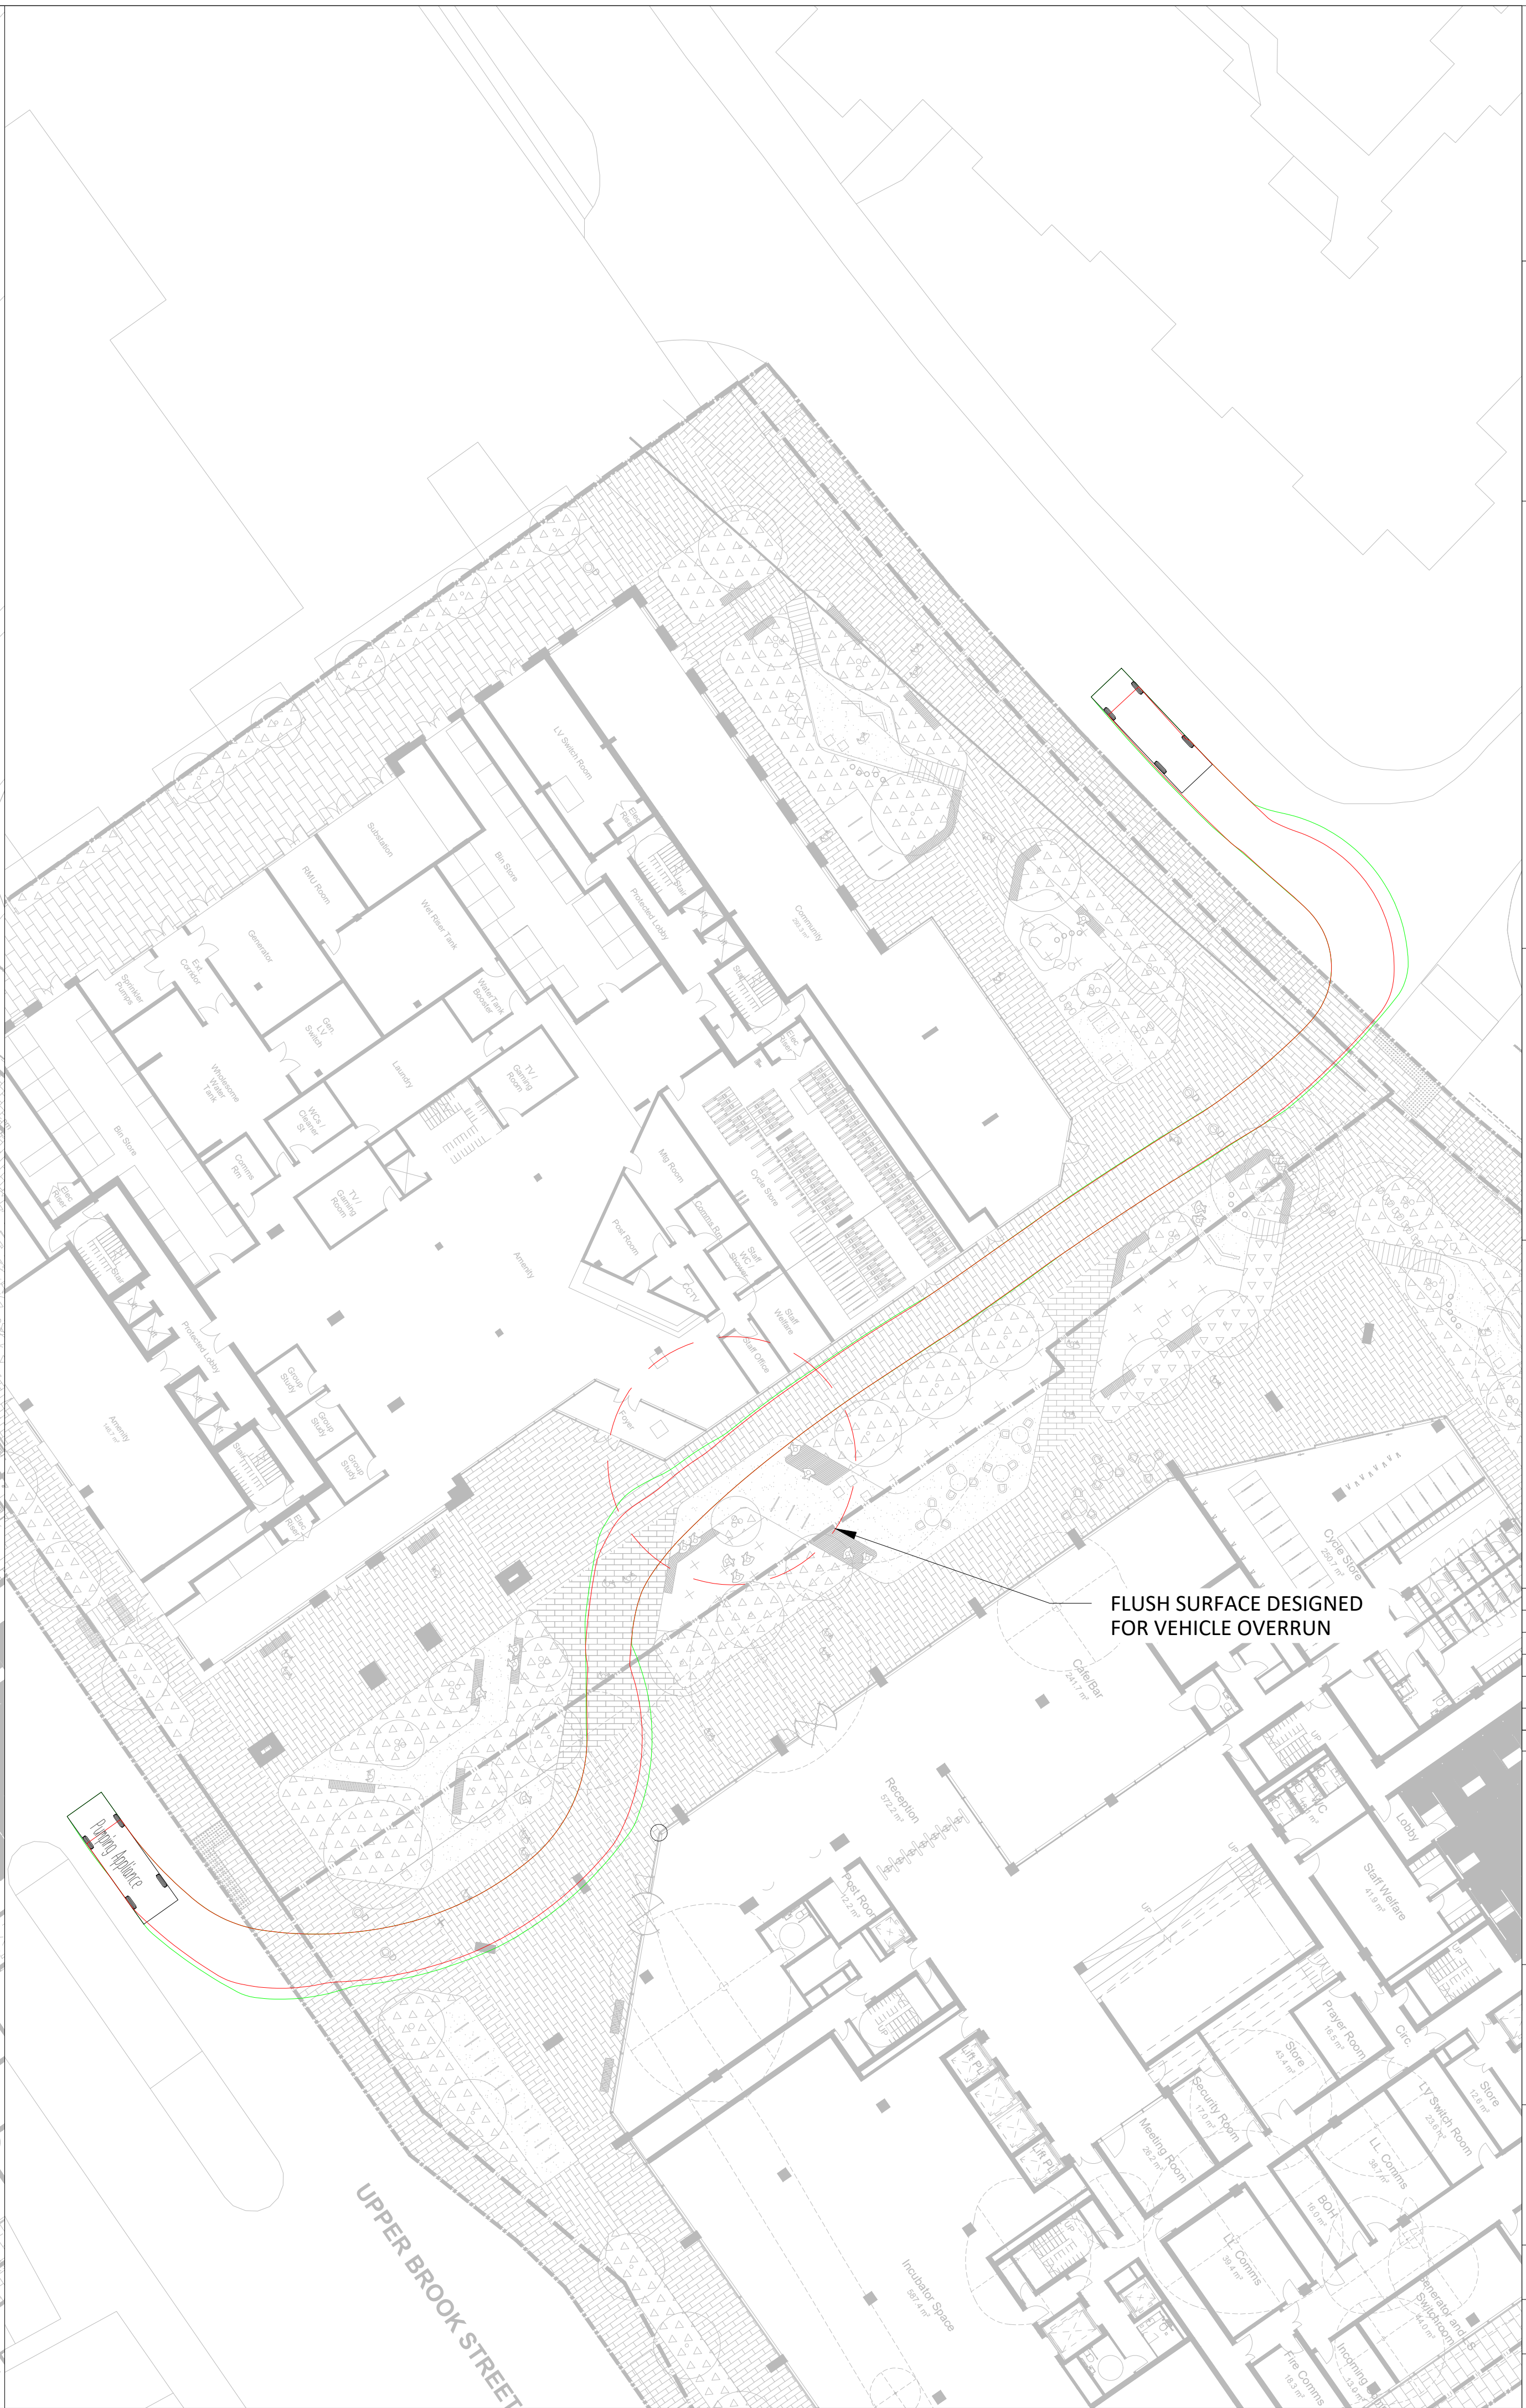

STANDARD NOTES

1. THIS DRAWING IS TO BE READ IN CONJUNCTION WITH ALL RELEVANT ARCHITECT'S AND ENGINEER'S DRAWINGS AND THE SPECIFICATIONS.
2. THIS DRAWING SHOULD NOT BE SCALED.
3. ALL DIMENSIONS ARE TO BE VERIFIED BY THE CONTRACTOR ON SITE.
4. ALL DISCREPANCIES SHOULD BE REPORTED TO C.A./E.A. PRIOR TO THE COMMENCEMENT OF WORKS.

© CIVIC ENGINEERS LIMITED

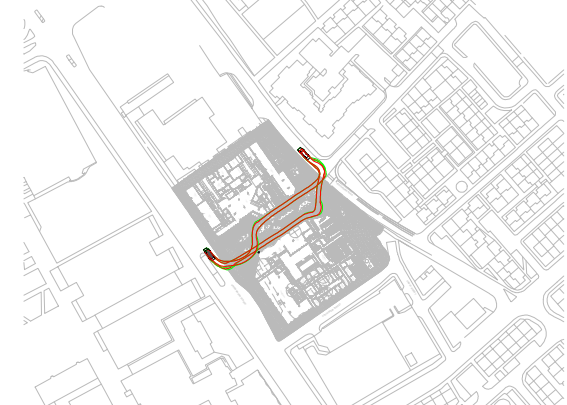


NOTES

1. GENERAL ARRANGEMENT PROVIDED BY REFORM LANDSCAPE ARCHITECTS. RECEIVED 30TH MARCH 2023.
2. THE VEHICLE MOVEMENT ENVELOPES SHOWN ARE GENERATED USING AUTODESK VEHICLE TRACKING SOFTWARE AND ARE INDICATIVE ONLY. THE ENVELOPES SHOWN DO NOT MAKE ALLOWANCE FOR DRIVER ABILITY, GRADIENTS AND ALTERNATIVE VEHICLE SPECIFICATIONS.

KEY

- CHASSIS ENVELOPE
- BODY ENVELOPE
- CHASSIS ENVELOPE (REVERSING)
- BODY ENVELOPE (REVERSING)

VEHICLE DIMENSIONS

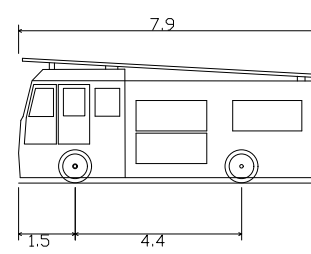

Pumping Appliance	7.900m
Overall Length	7.900m
Overall Width	2.500m
Overall Body Height	3.300m
Min Body Ground Clearance	0.140m
Track Width	2.500m
Lock to lock time	6.00s
Kerb to Kerb Turning Radius	7.750m

26.05.23	P06	UPDATED TO LATEST SITE LAYOUT	ZH	EI
03.04.23	P05	UPDATED TO RE-FORMS LAYOUT	BW	EI
30.03.23	P04	UPDATED BASE PLAN AND TRACKING	MC	EI
10.02.23	P03	UPDATED TO SUIT LATEST SITE LAYOUT	CW	EI
29.11.22	P02	UPDATED TO SUIT TOPOGRAPHICAL INFORMATION	CW	EI
28.11.22	P01	ISSUED FOR INFORMATION	CW	EI
DATE	REV	DESCRIPTION	DRAWN	CHKD



MANCHESTER
LONDON
LEEDS
GLASGOW

www.civicengineers.com

PROJECT

UPPER BROOK STREET

TITLE

VEHICLE TRACKING
7.9m FIRE TENDER BETWEEN STUDENT
RESIDENTIALS AND LIFE SCIENCES BLOCK

DRAWING STATUS				STATUS CODE	
FOR INFORMATION				-	
CE PROJECT No.	SCALE @ A1	DATE CREATED	DRAWN	CHECKED	
2584	1:250	28.11.22	CW	EI	
DRAWING No.				REV	
2584-CIV-XX-XX-S-H-40008				P06	