


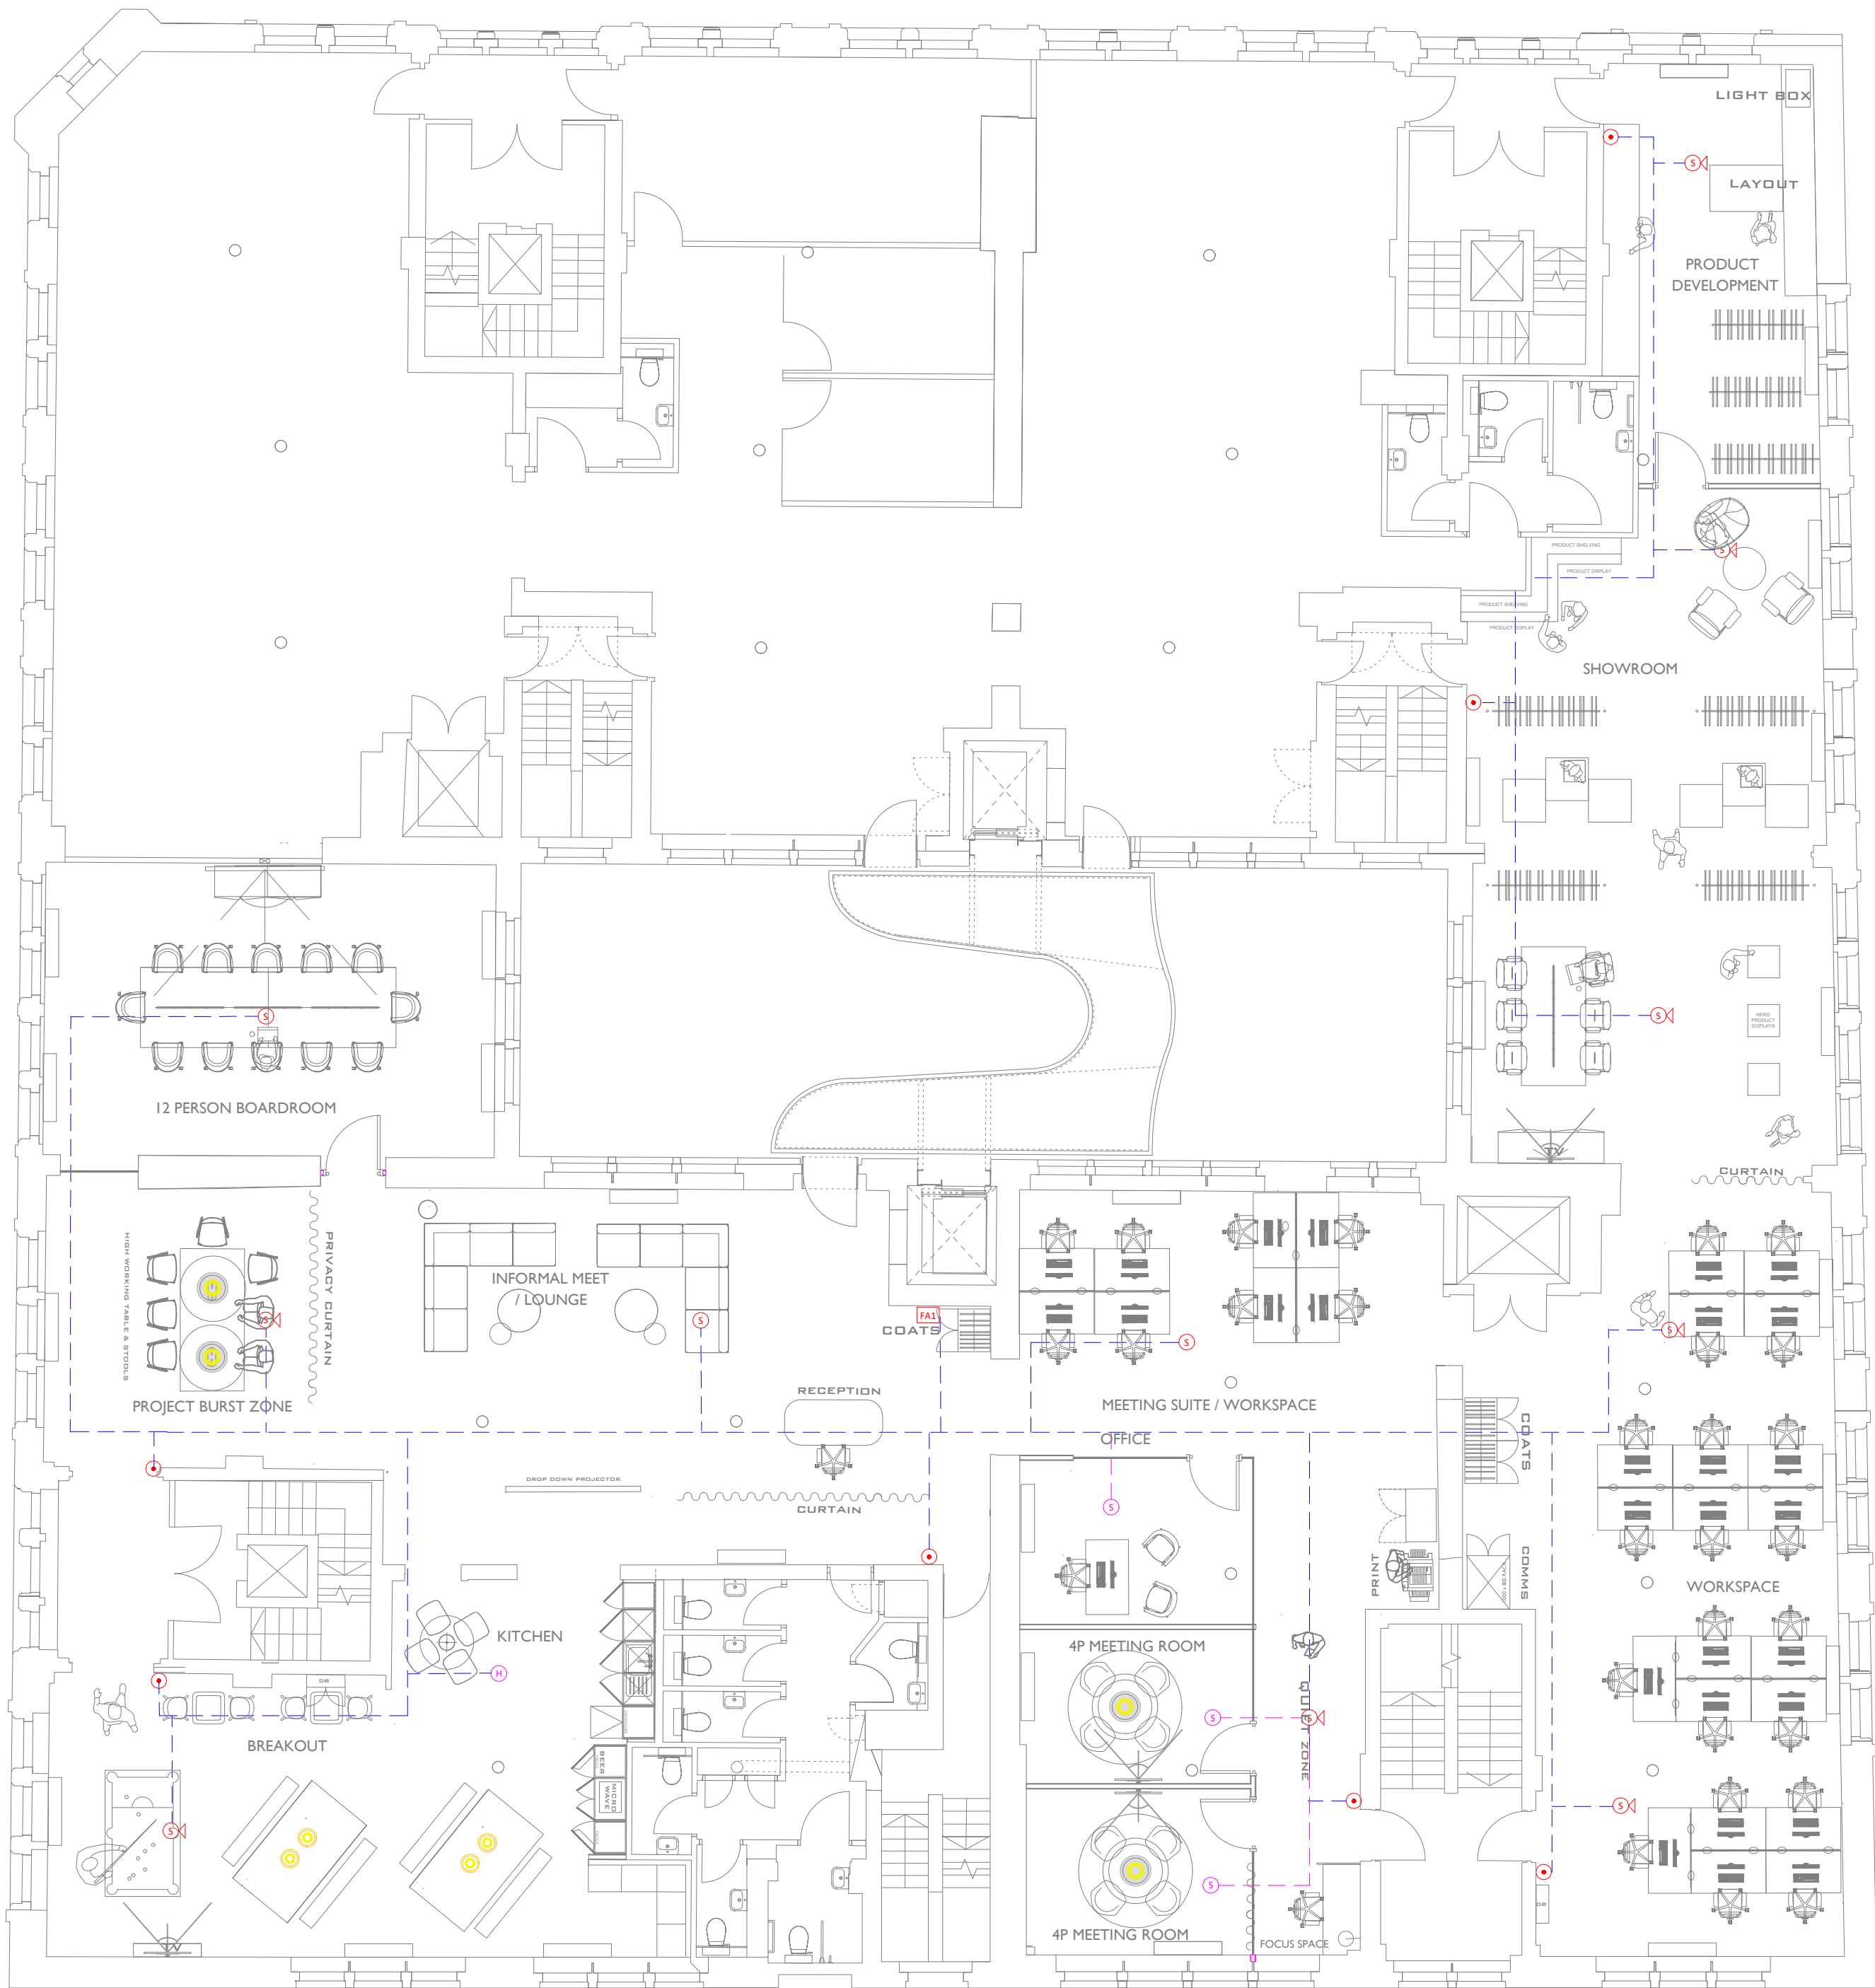

CLIENT
ADT WORKPLACE
STRUCTURAL ENGINEER
-
SERVICES ENGINEER
-

LEGEND:

S

Smoke Detector (Existing)

S/

Smoke Detector With Sounder (Existing)

H

Heat Detector (Existing)

MCP

Manual call point (Existing)

S

Smoke Detector (New)

H

Heat Detector (New)

Containment (Existing)

Containment (New)

Rev.	Description	Date
C	Amended	02.11.2023
B	Preliminary Issue	15.10.2023
A	Preliminary Issue	05.10.2023



SSEP LTD
ELECTRICAL & DATA INSTALLATION CONTRACTORS

PROJECT

2nd FLOOR - FOURWAYS HOUSE
57 HILTON STREET
MANCHESTER

DRAWING TITLE

ELECTRICAL SERVICES
SECOND FLOOR
FIRE ALARM LAYOUT

SSEP 1239 - FA - 01