



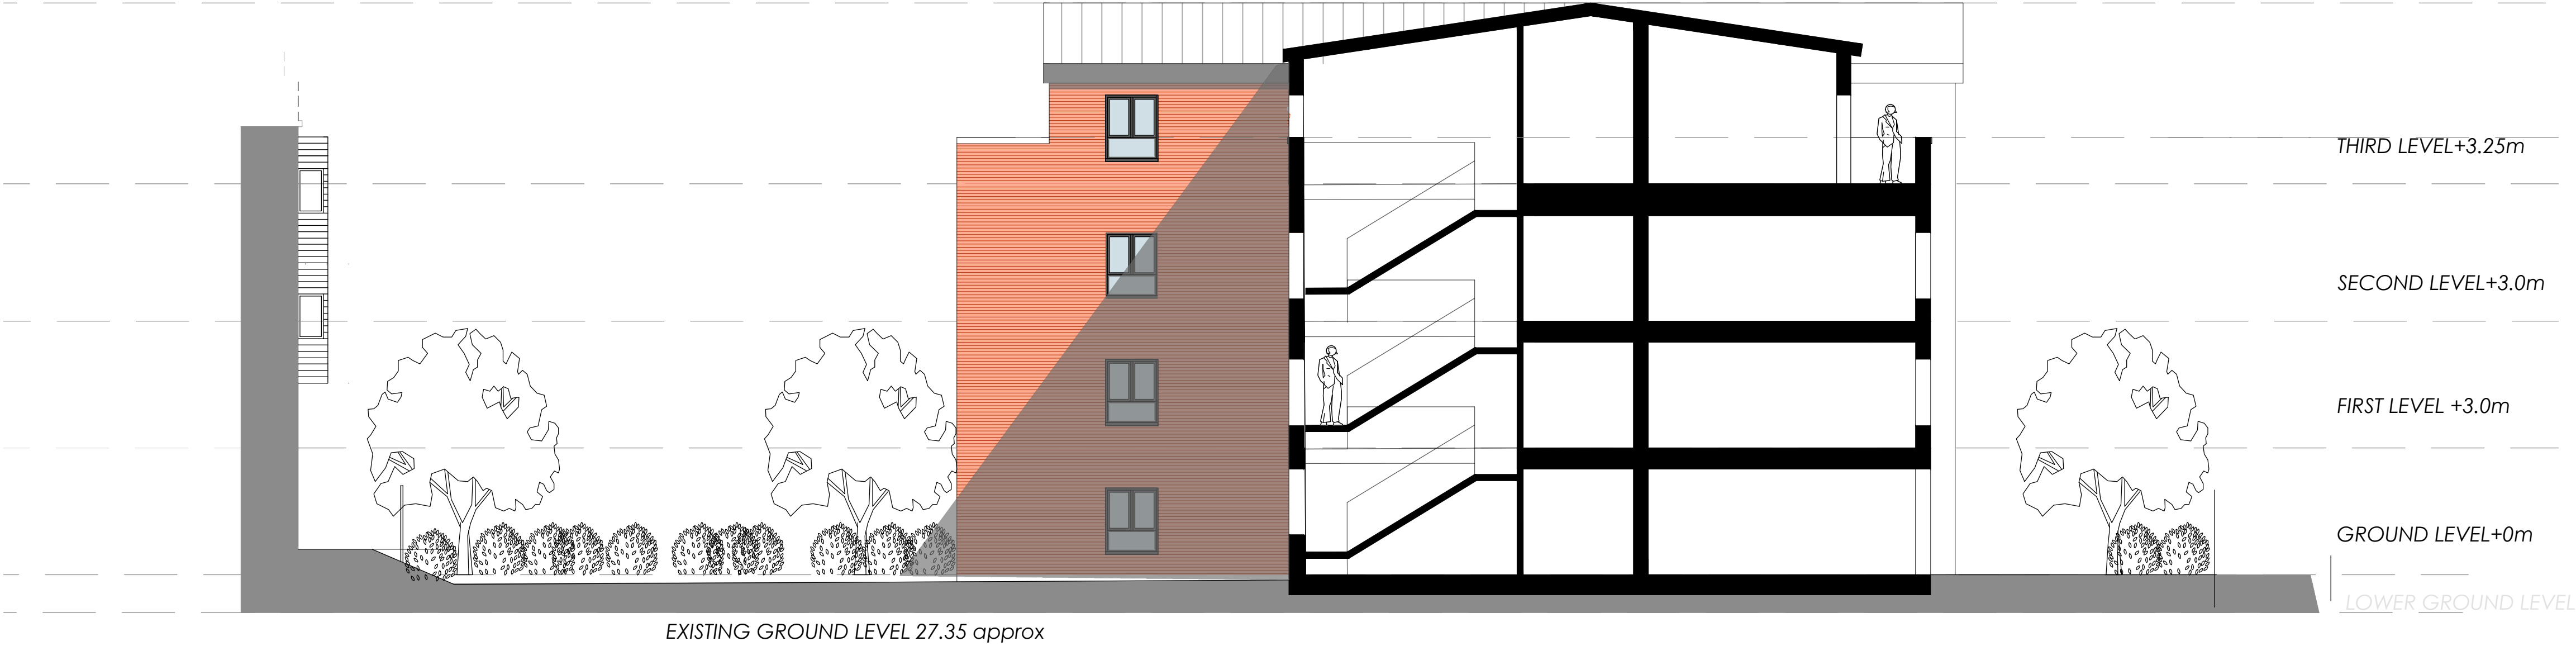

EASTERN REAR COURTYARD ELEVATION

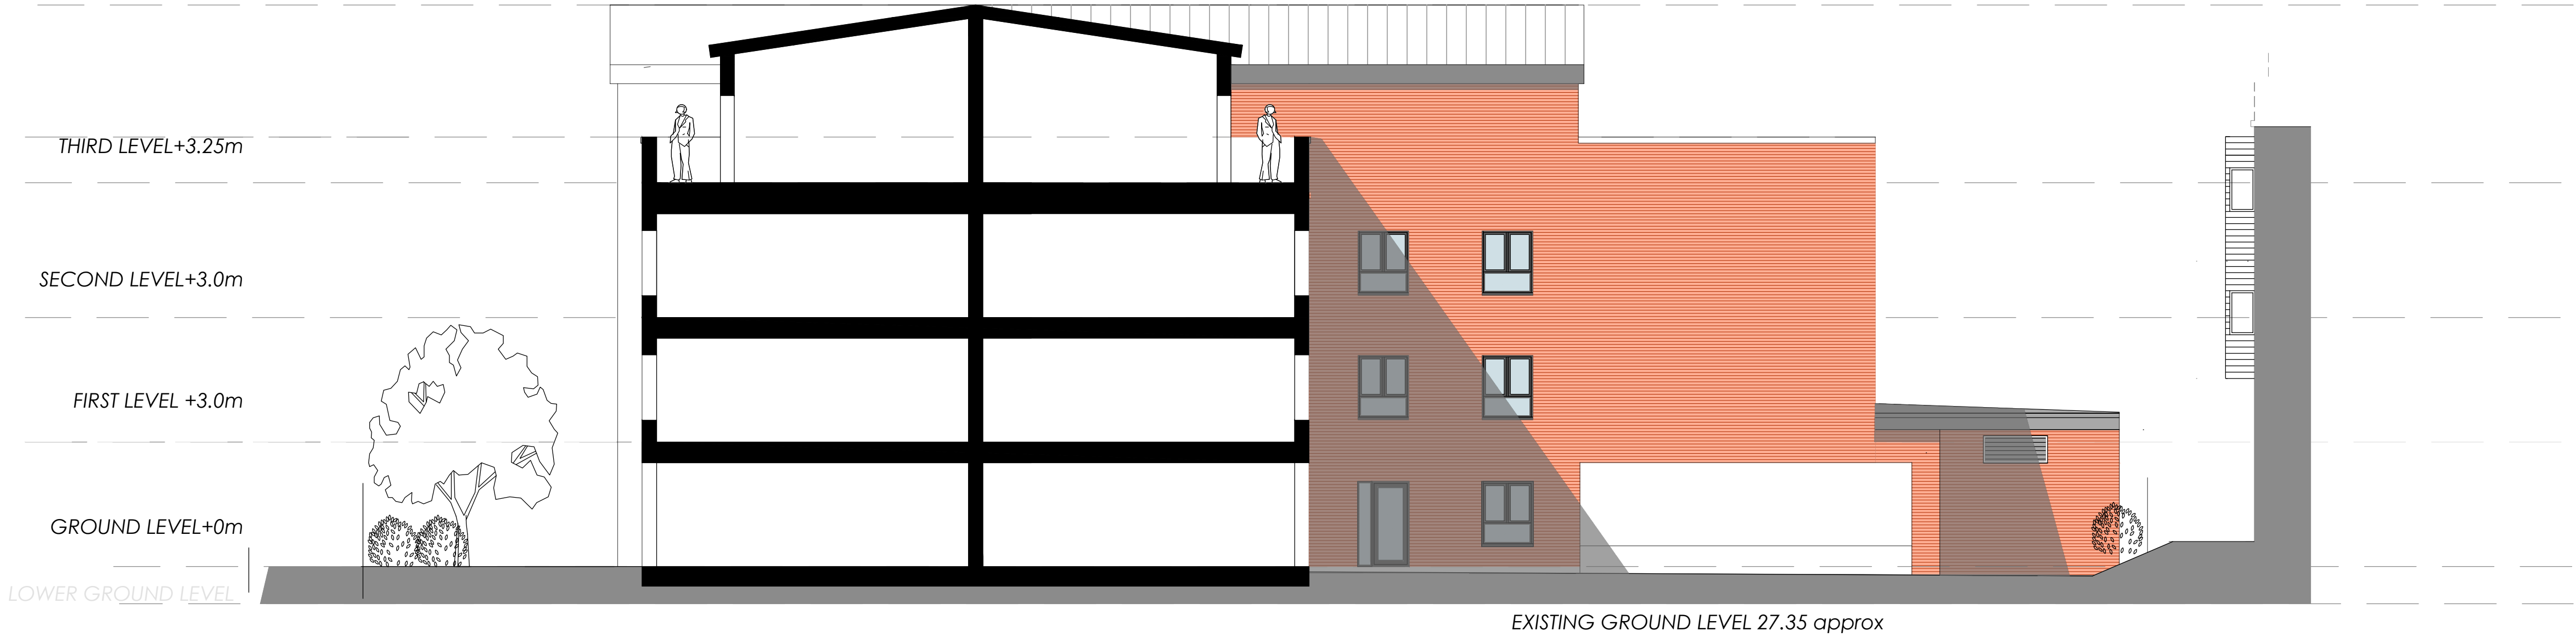

WESTERN REAR COURTYARD ELEVATION