


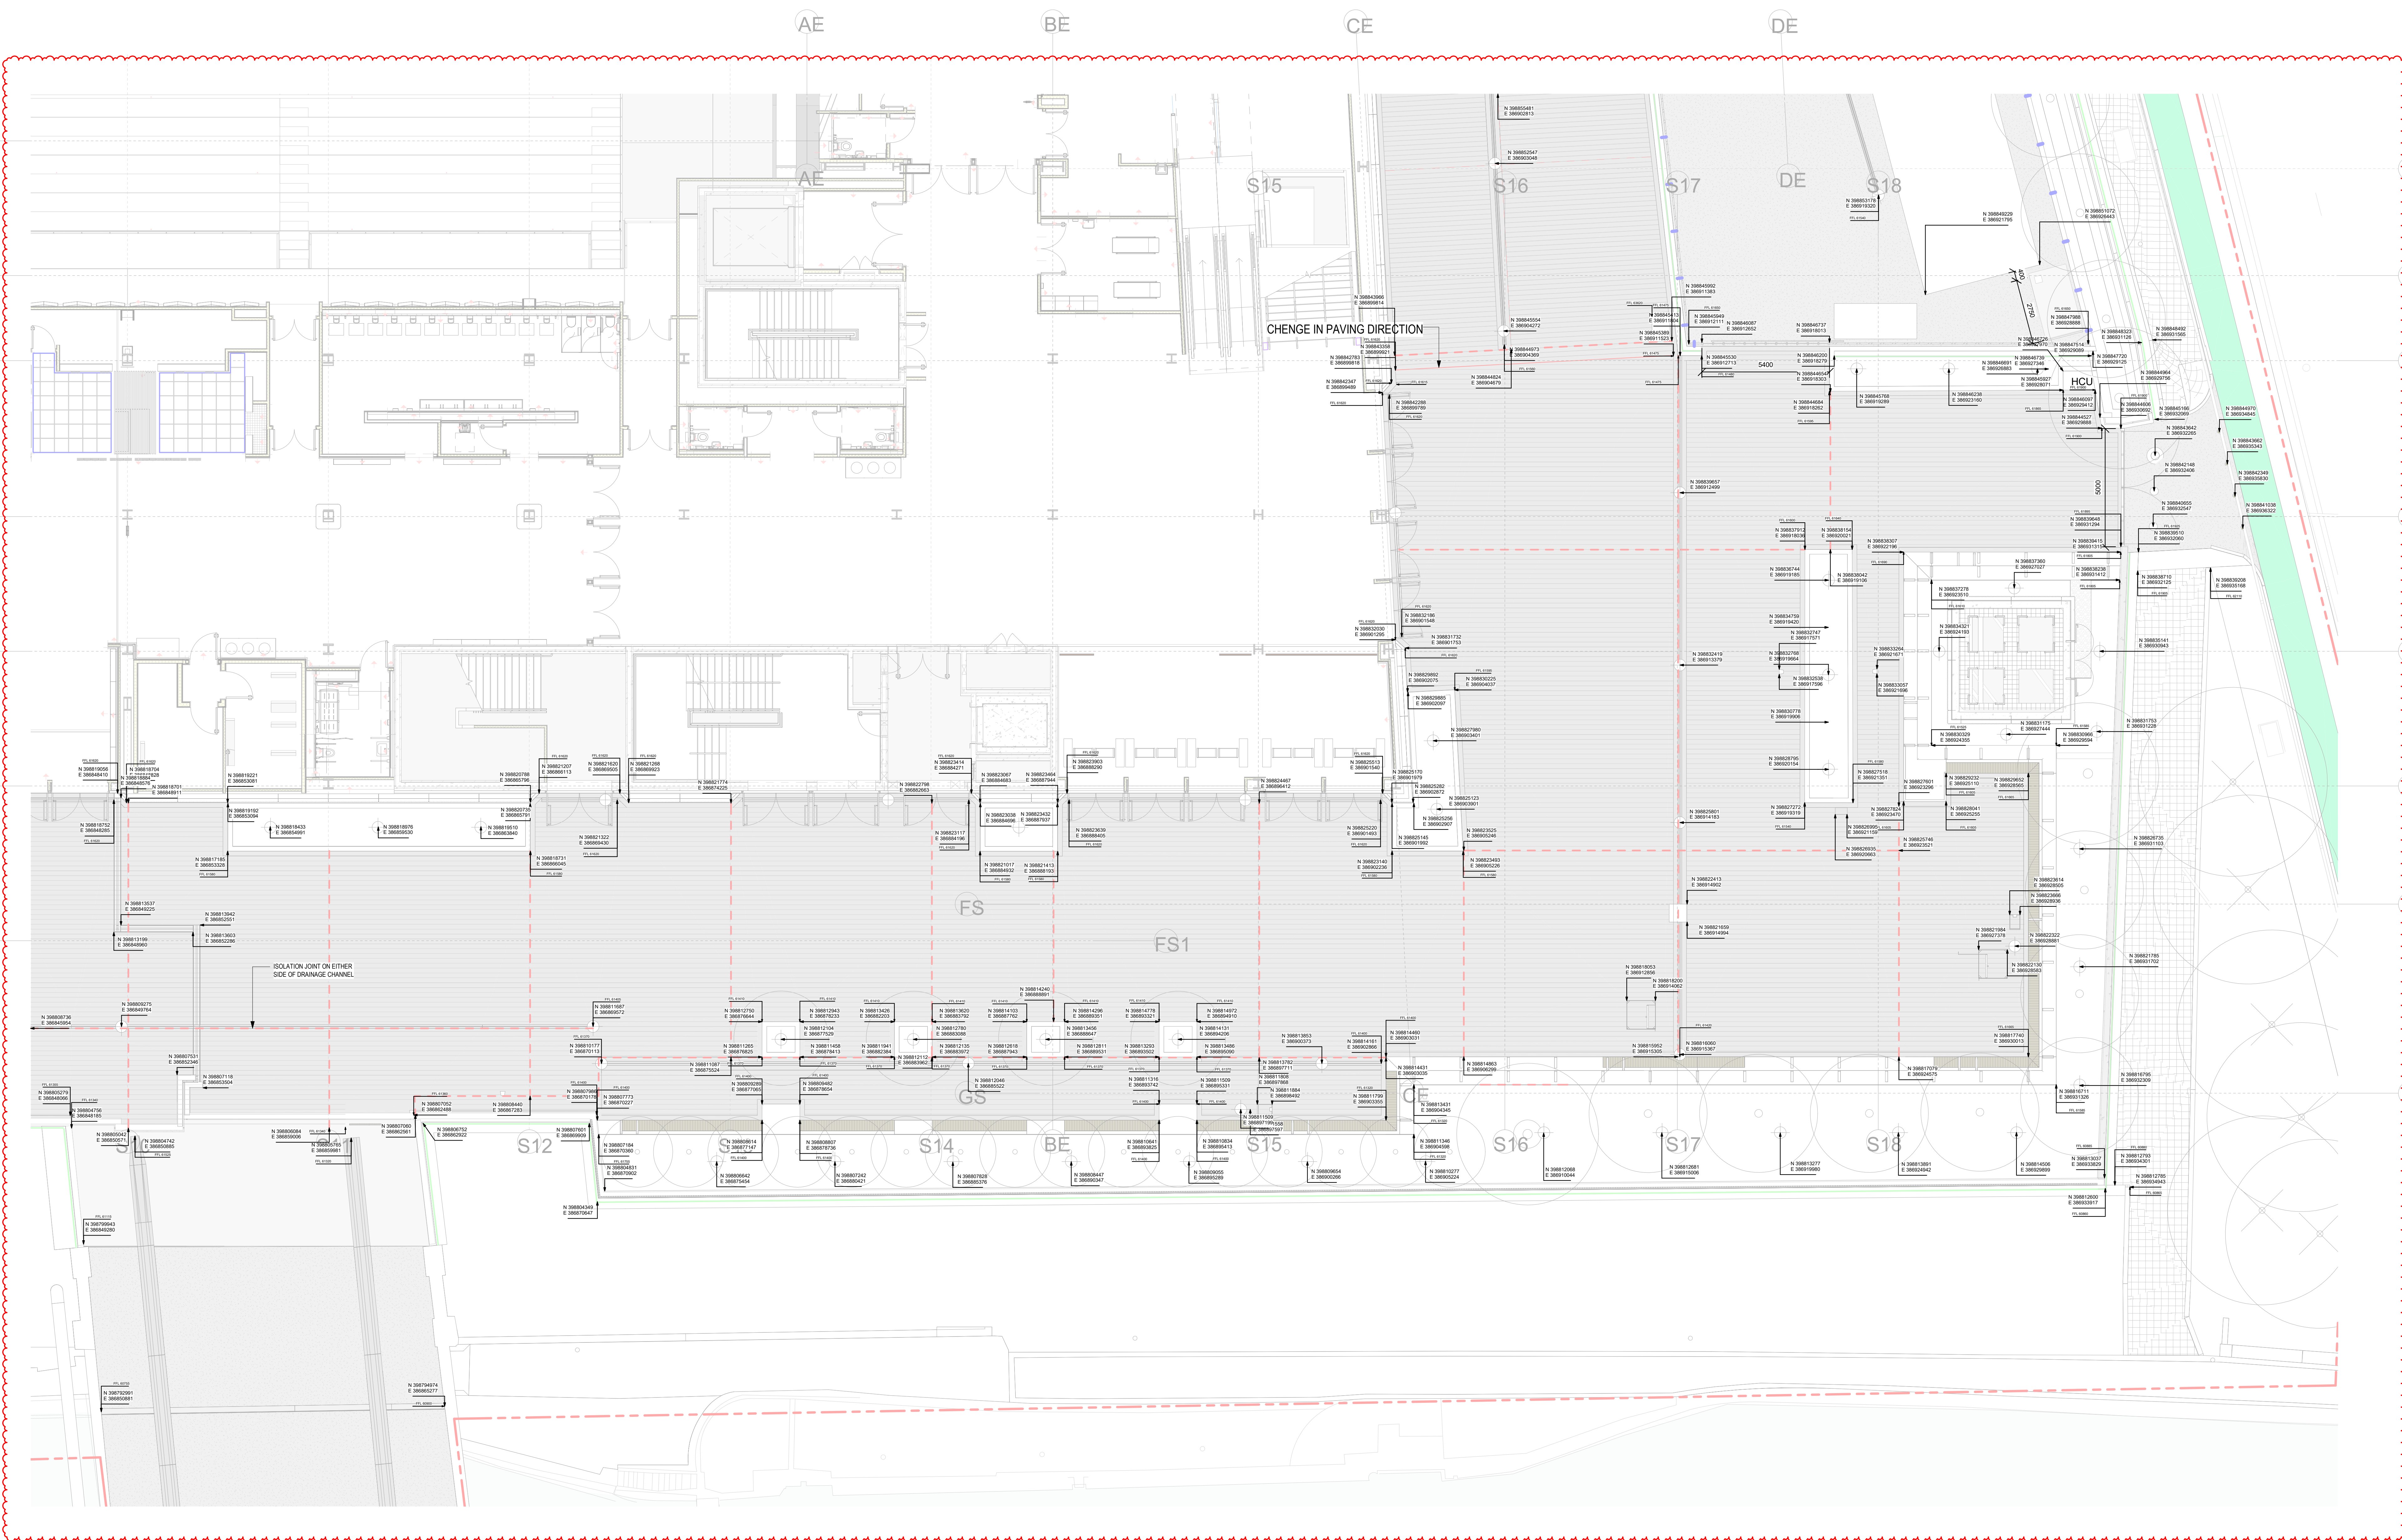

Notability Code (as defined in ISO 15926-2:2018)

Work in Progress (WIP)

- S0 - Under Review
- S1 - Suitable for co-ordination
- S2 - Suitable for information
- S3 - Suitable for review & comment
- S4 - Suitable for stage approval
- S5 - Withdrawn
- S6 - Suitable for PM authorisation
- S7 - Suitable for AM authorisation

Published (Contractual)

- A1, A2, A3, Etc - Authorised and accepted
- B1, B2, B3, Etc - Partial sign-off (with comments)

Published (AIM Acceptance)

- CR - As constructed record document

KEY PLAN

KEY

- PLANNING APPLICATION BOUNDARY
- COORDINATES AT SPOT
- ⊕ DRAINAGE PENETRATION OUTLET IN STRUCTURAL SLAB

THIS DRAWING IS ONLY TO SCALE IF IT IS REPRODUCED AT THE CORRECT PAPER SIZE

1:100@A0

ALL INTERNAL LAYOUTS AND USES ARE SHOWN FOR ILLUSTRATIVE PURPOSES ONLY AND ARE NOT FOR DETERMINATION

Safety, Health and Environmental Information

In addition to the hazards / risks normally associated with the types of work detailed on this drawing, note the following risks and information:

Construction

- See risk register
- No abnormal risks identified with this package of work.

For information relating to Live, Working and Maintenance see the Health and Safety File. It is assumed that all works will be carried out by a competent contractor working, where appropriate, to an approved method statement.

OVG INTERNATIONAL

© COPYRIGHT. ALL RIGHTS RESERVED.

THIS WORK IS COPYRIGHT AND CANNOT BE REPRODUCED OR COPIED IN ANY FORM OR BY ANY MEANS, WITHOUT THE WRITTEN PERMISSION OF POPULOUS. ANY UNLAWFUL REPRODUCTION OR USE OF THIS DOCUMENT OR ANY PARTS THEREOF IS PROHIBITED BY THE TERMS OF THE AGREEMENT OR IMPLIED AGREEMENT BETWEEN POPULOUS AND THE INSTRUCTING PARTY.

USE FOR ALL DIMENSIONS IN PREFERENCE TO SCALES. CHECK ALL DIMENSIONS ON SITE BEFORE FABRICATION OR SETTING OUT.

POPULOUS®

14 BLADES COURT | DODDAR ROAD | LONDON | SW1E 2NU | UNITED KINGDOM
TELEPHONE +44 (0)20 8874 7666 FACSIMILE +44 (0)20 8874 7470
ALL PRODUCTION & INTELLECTUAL PROPERTY RIGHTS RESERVED © POPULOUS 2023

REVISIONS		
REV	DATE	DESCRIPTION
C01	05.05.2021	STAGE 5 BOLLARDS ISSUED FOR CONSTRUCTION
C02	07.08.2021	FENCES AND GATES ISSUED FOR CONSTRUCTION
C03	02.12.2021	HARD LANDSCAPE PACKAGE FOR CONSTRUCTION
C04	13.07.2022	EAST PODIUM PLANTER AND MOVEMENT JOINT LANDSCAPE UPDATE FOLLOWING DCR 0099 / PFI 02/08
C05	23.12.2022	LEVEL 01 AMENDMENTS FOLLOWING DCR 0098 & 0114 AND UPDATED LEVEL 01 SETTING OUT
C06	24.01.2023	LEVEL 01 AMENDMENTS DRAINAGE HOLE CLASHES
C07	17.05.2023	ADDITIONAL INFORMATION INCLUDED
C08	05.05.2023	PLANTERS UPDATE
C09	02.08.2023	ADDITIONAL INFORMATION INCLUDED
C10	16.06.2023	ADDITIONAL INFORMATION INCLUDED

project name **Co-op Live**

the **SETTING OUT ENLARGED PLAN**
SOUTH EAST PODIUM
LEVEL 01

scale 1:100@A0

drawn FP

checked TJ

date 12/02/21

project no 4933

submittal 53

project code originator volume level type title number

reference **BRA-POP-ZZ-01-DR-L-8172**

C010