



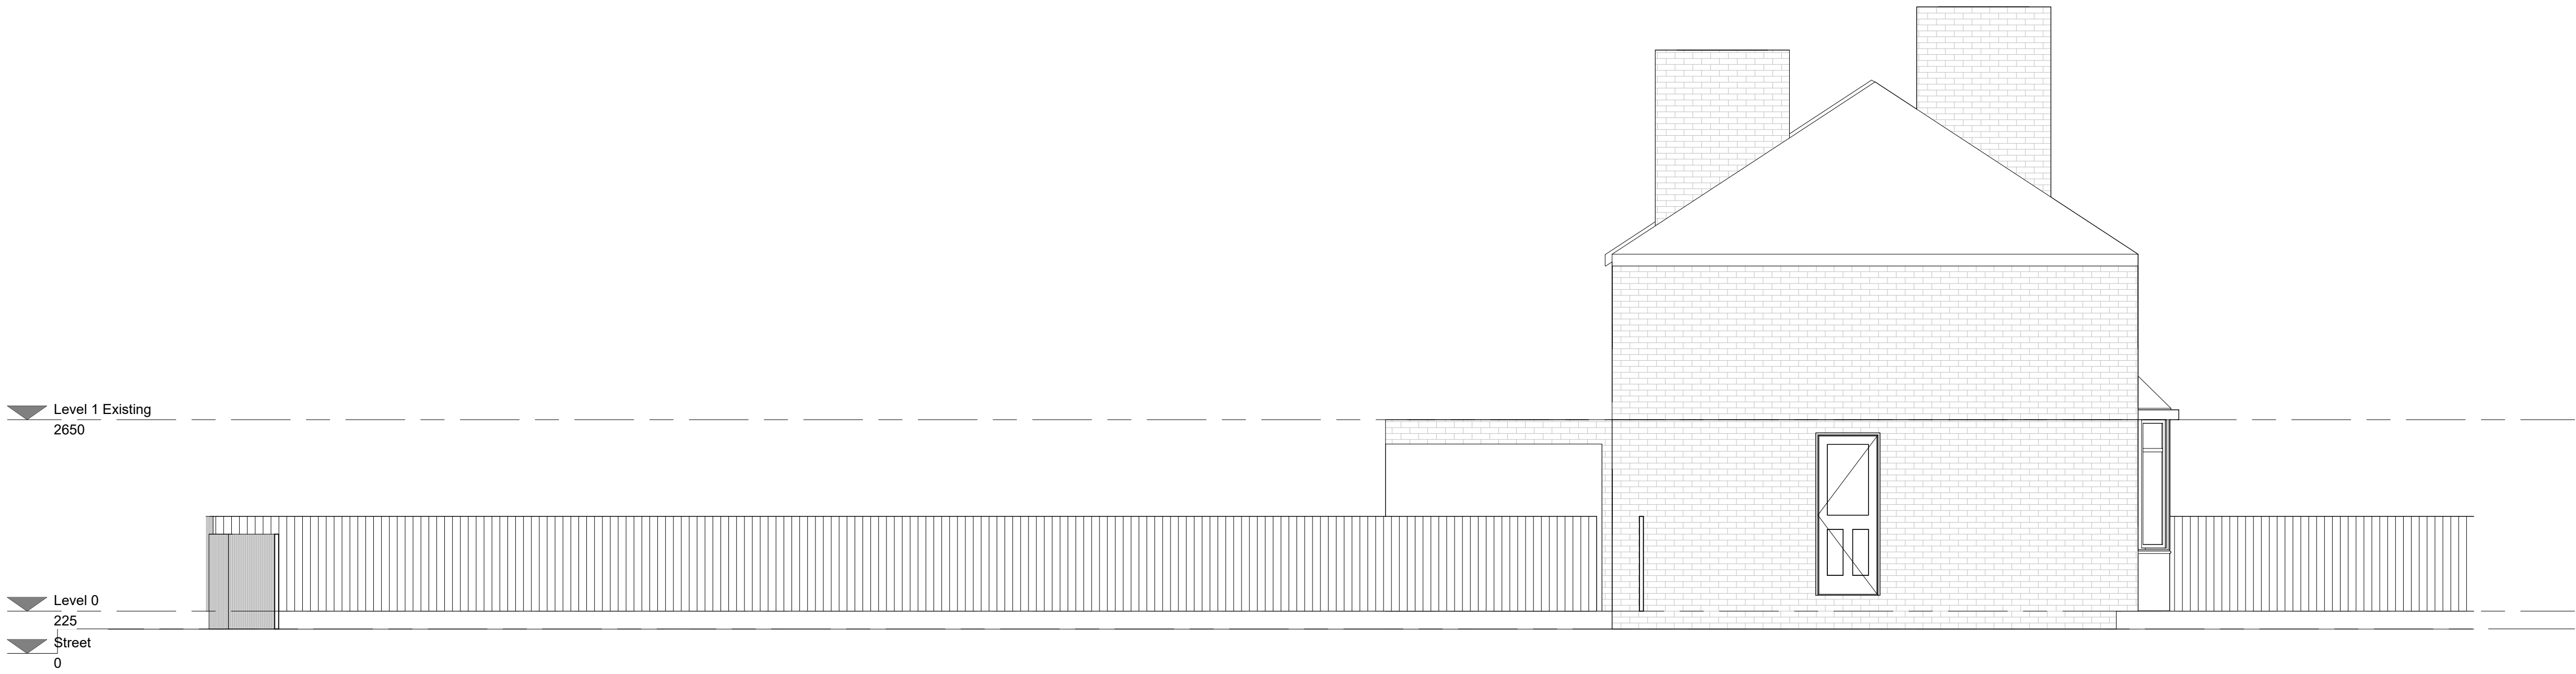

1

Existing Side 1 Elevation
1 : 50

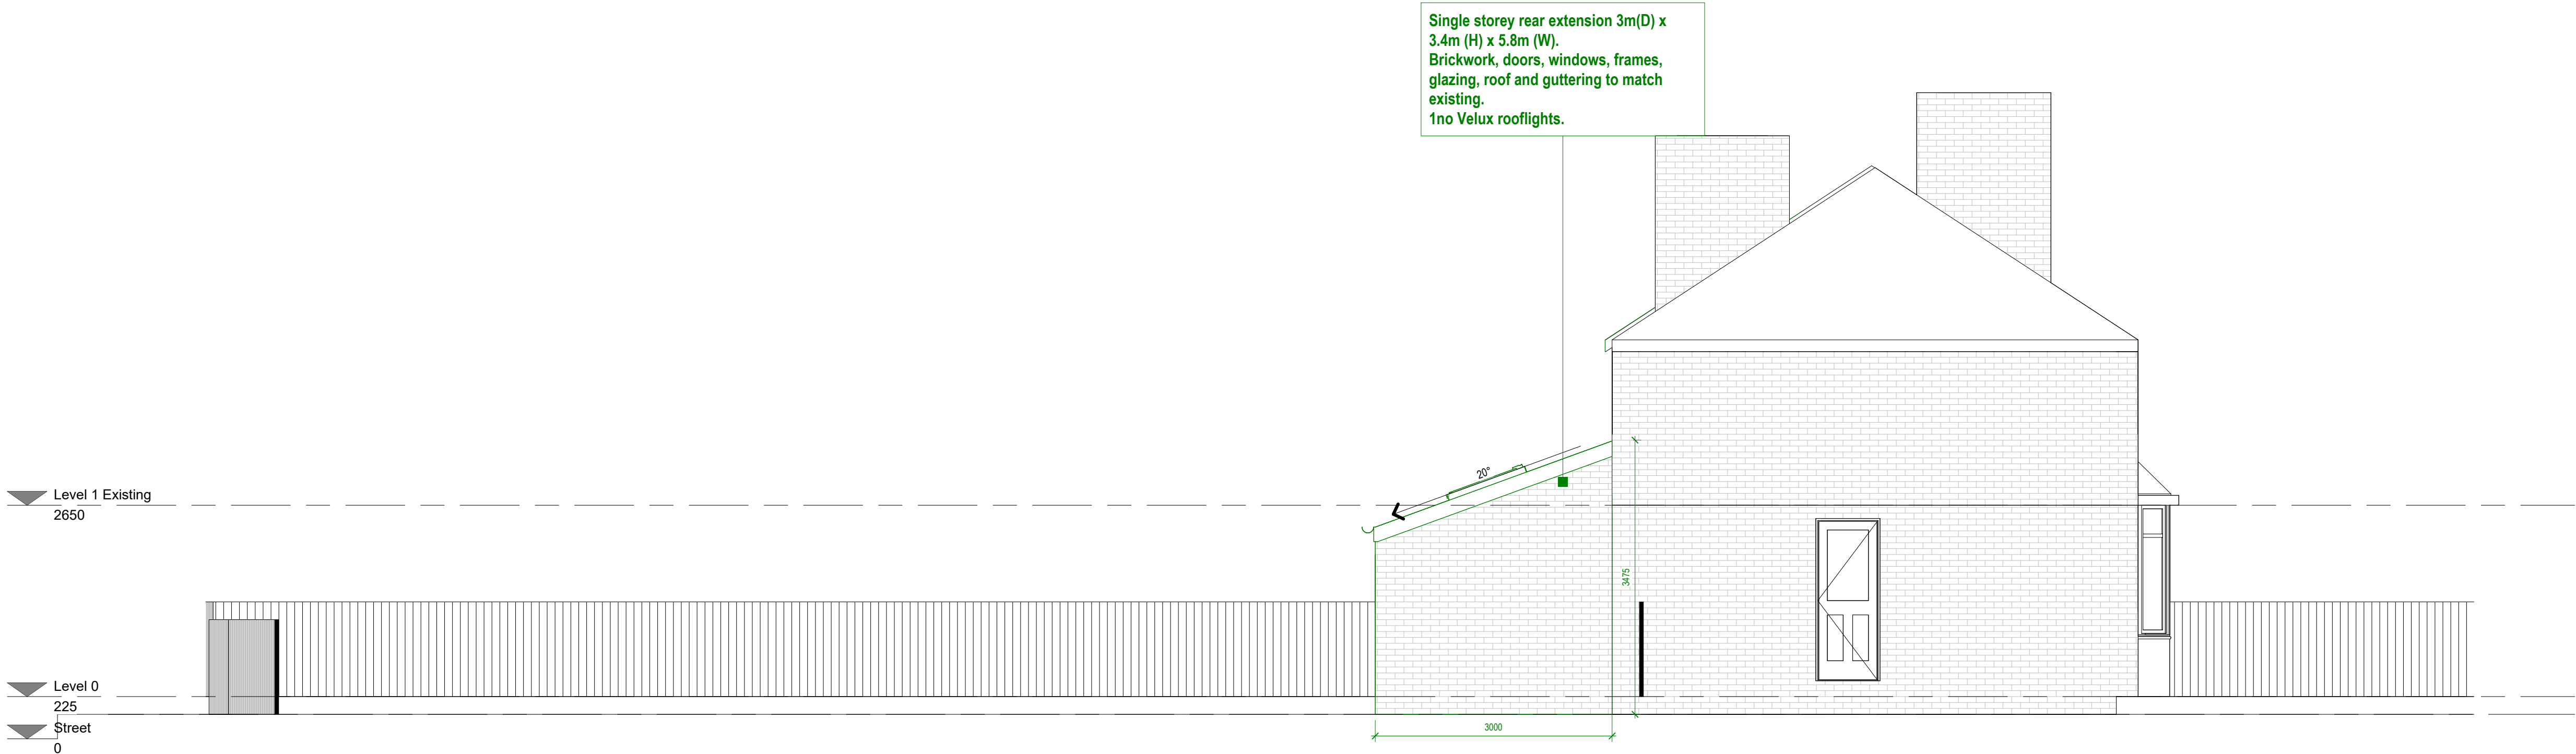

2

Proposed Side 1 Elevation
1 : 50



VISUAL SCALE 1:50 @ A1