


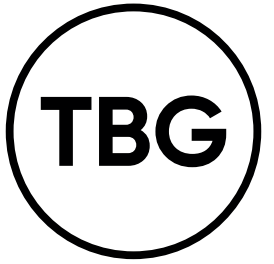

MCFC - NEW FENCES & SEALED POWER ENCLOSURES

20th September 2023
Supporting Planning Details
Prepared by Neil Cousins


The Brand Group




Manchester City Football Club – new galvanised V – Mesh Fencing and locking gates on stadium forecourt area.

LOCATION PLAN

Client: MCFC
Drawn: NC
Checked: RJ
Date: 20.09.23
Ref: 280866/A4

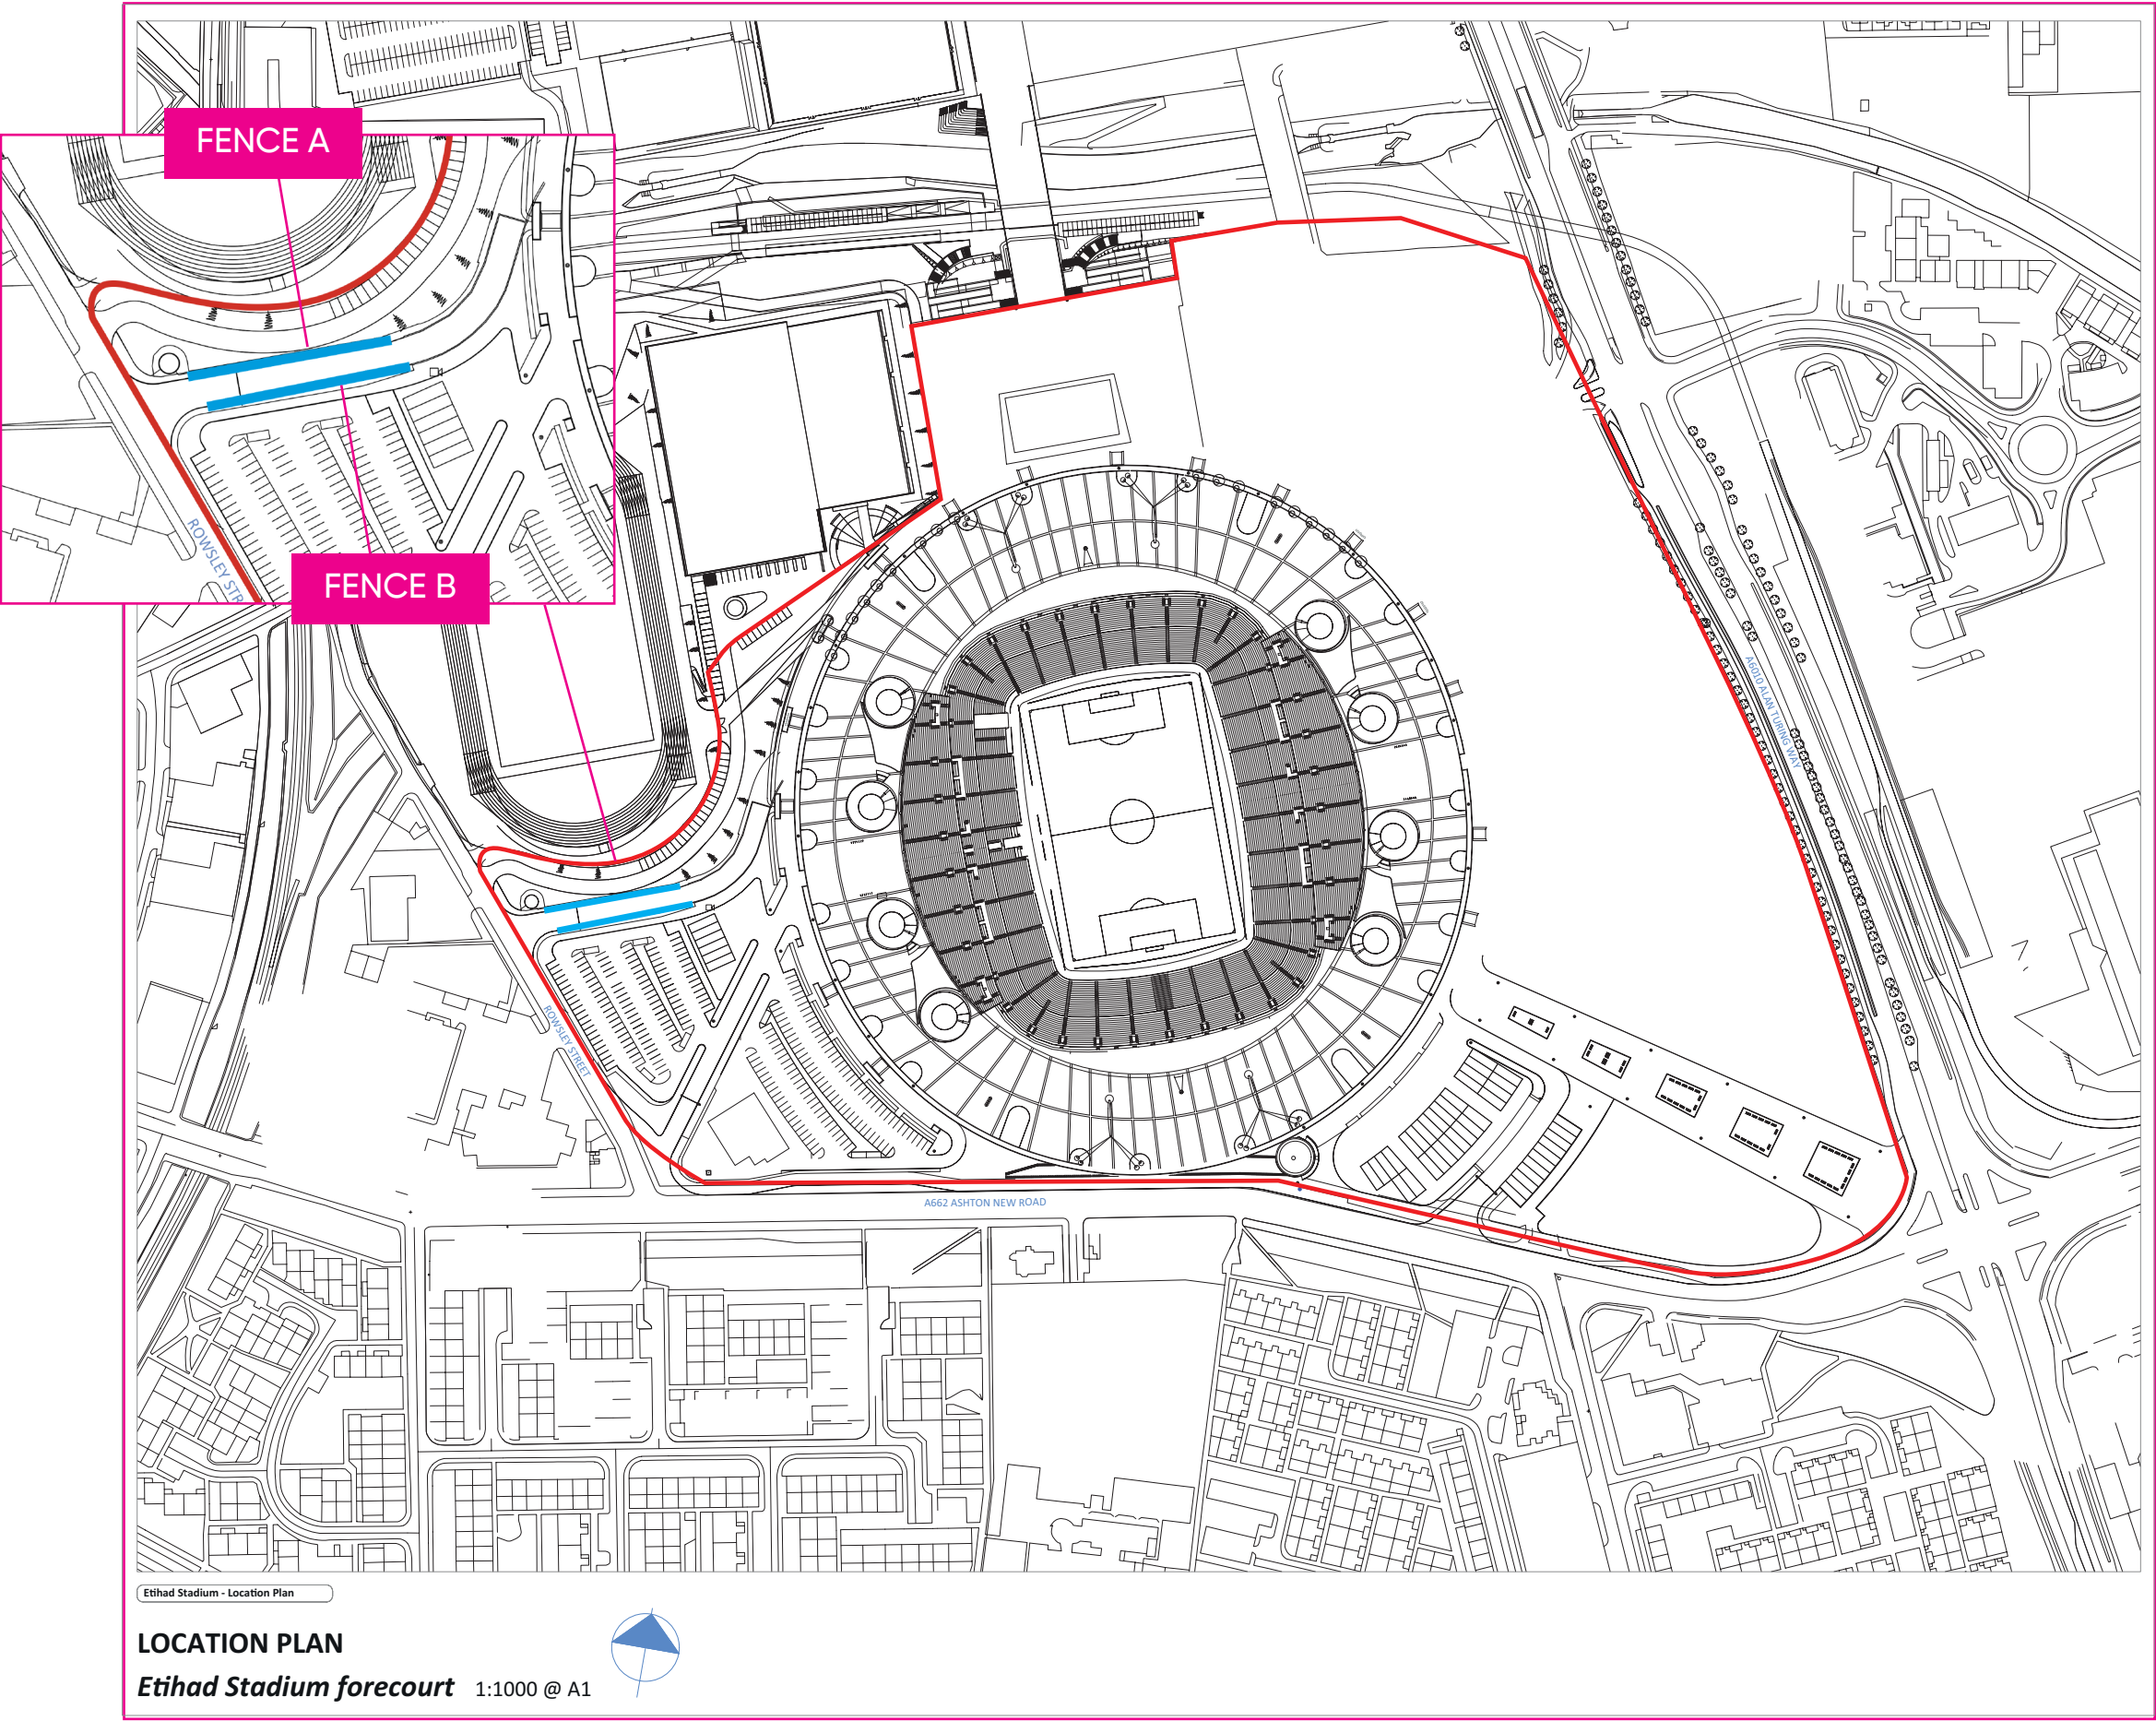


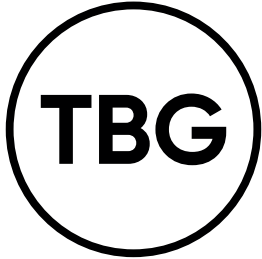


Manchester City Football Club – new galvanised V – Mesh Fencing and locking gates on stadium forecourt area.

AERIAL SITE VIEW

Client: MCFC
Drawn: NC
Checked: RJ
Date: 20.09.23
Ref: 280866/A4

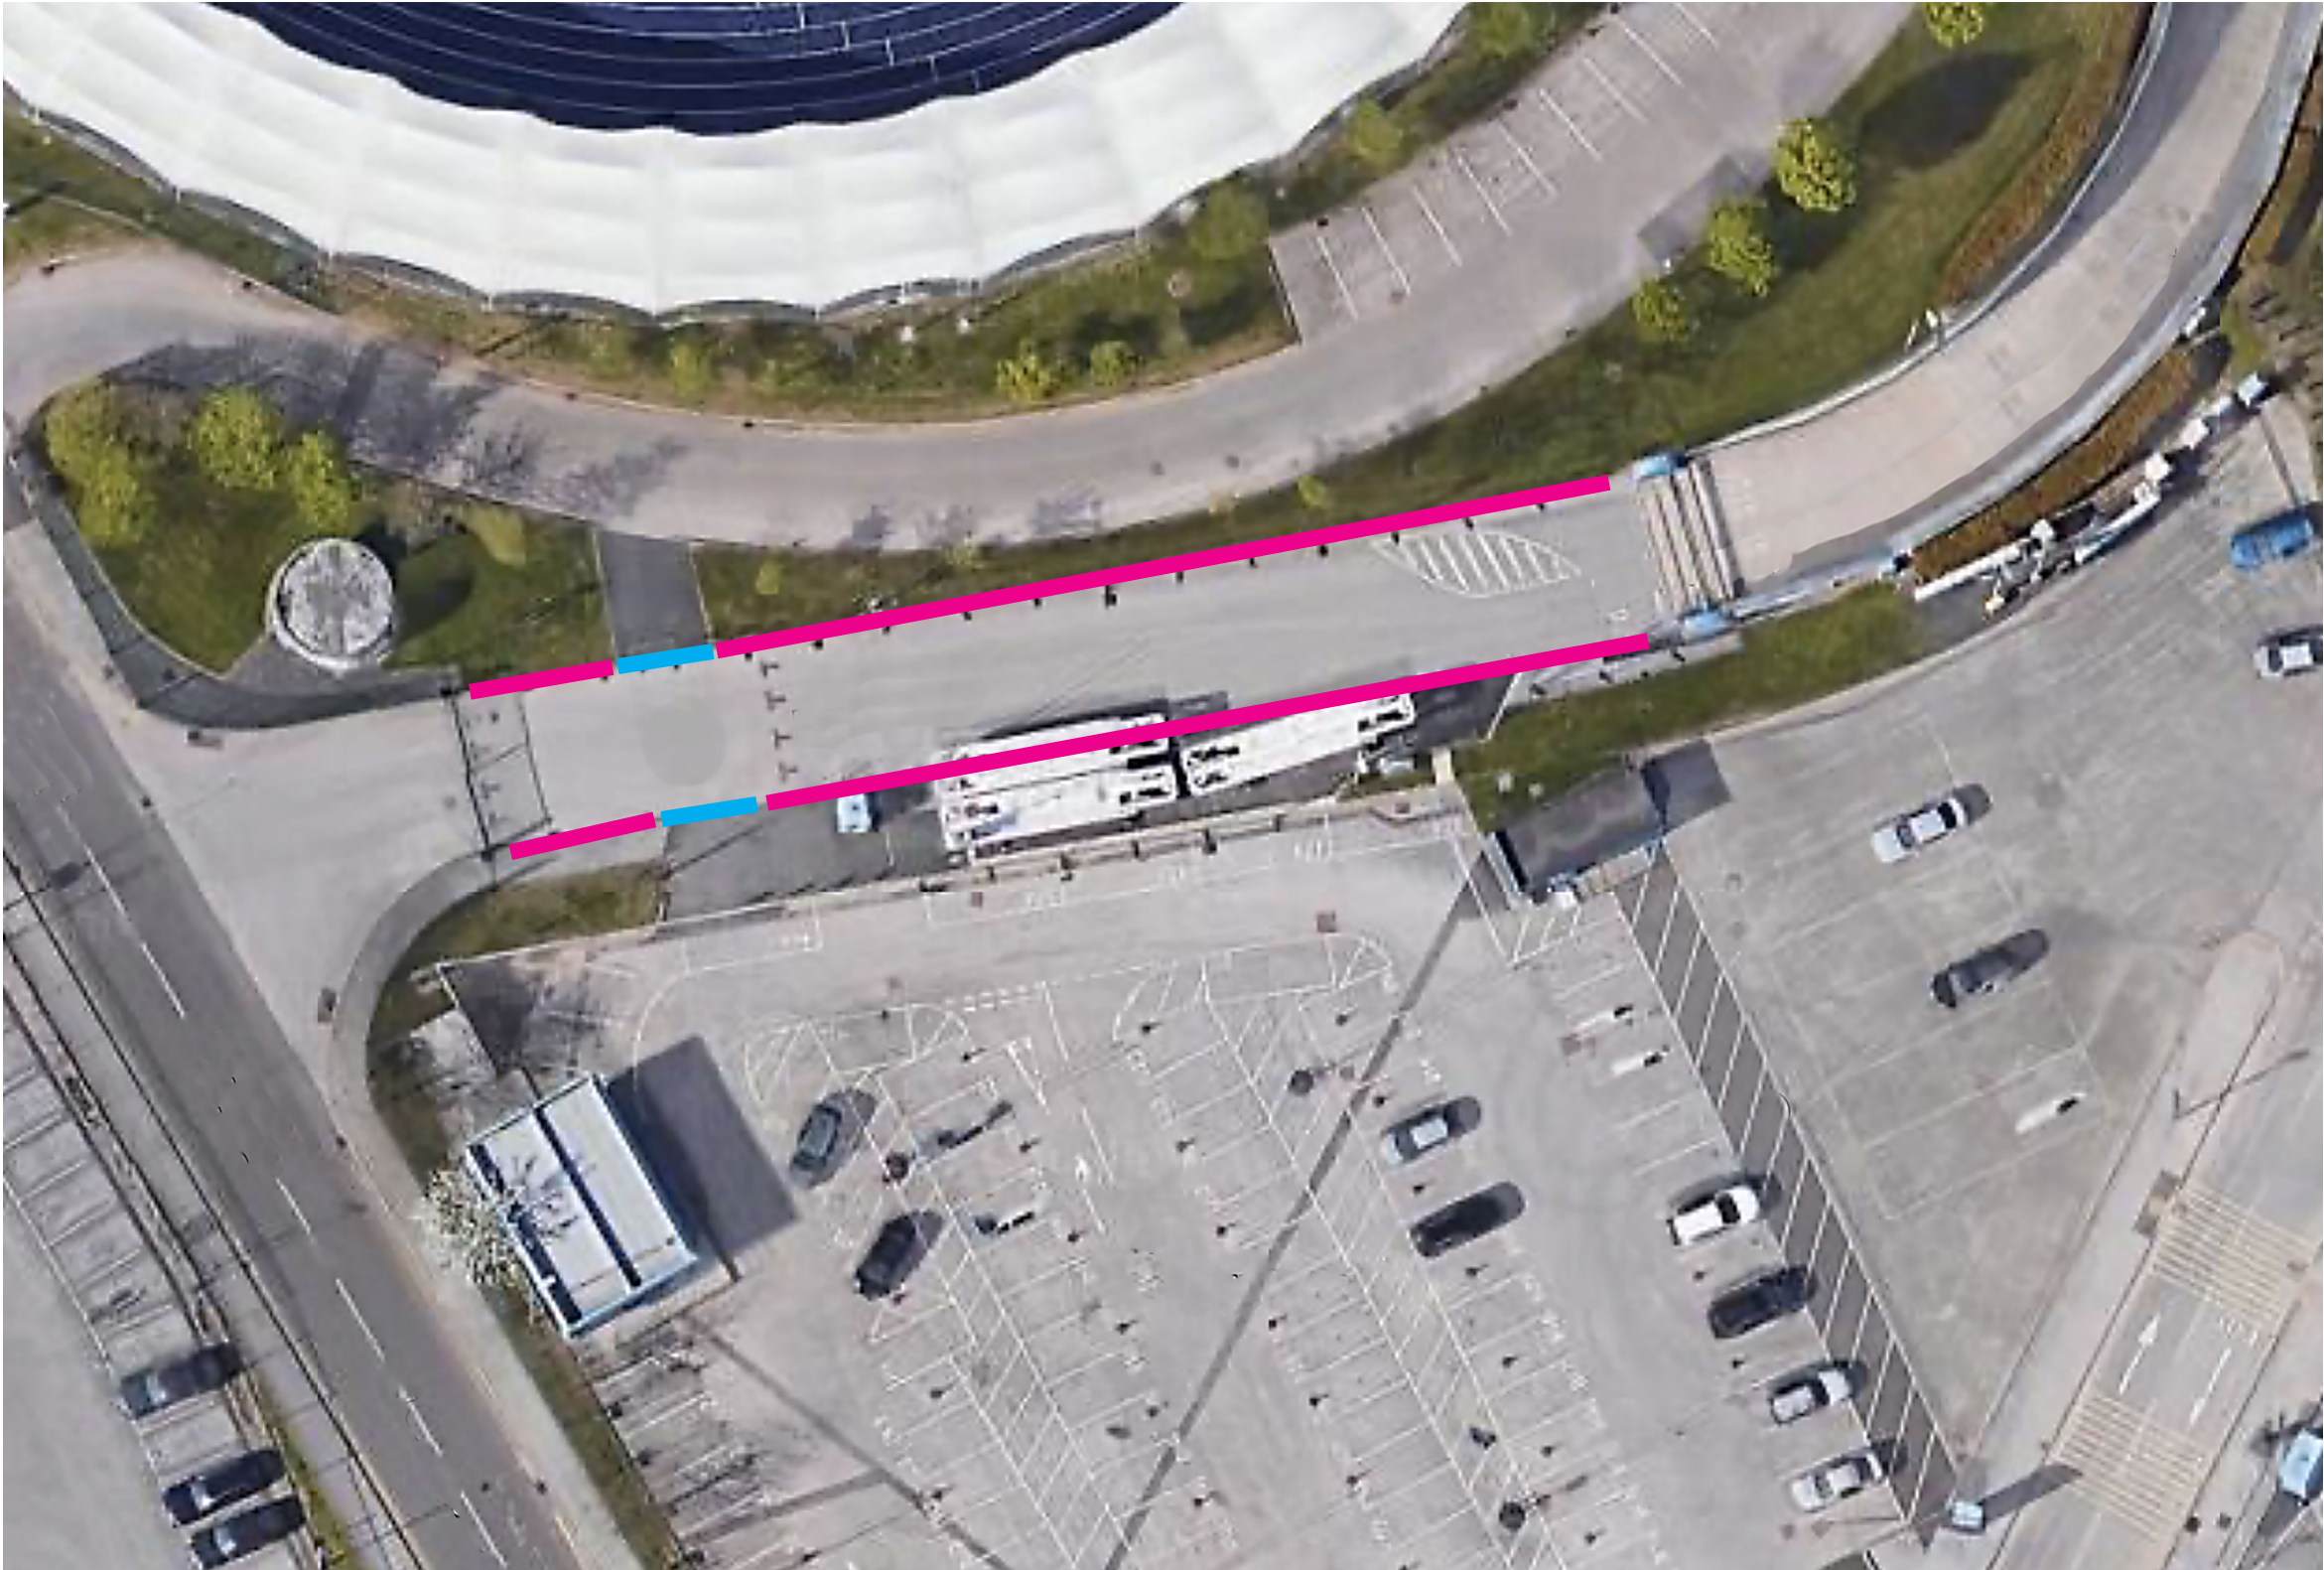

 Fence Panels
 Locking Double Gates

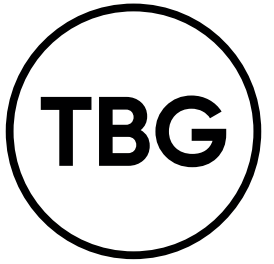

Manchester City Football Club – new galvanised V – Mesh Fencing and locking gates on stadium forecourt area.

MATERIAL SPECIFICATIONS

Client: MCFC
Drawn: NC
Checked: RJ
Date: 20.09.23
Ref: 280866/A4



V Mesh Fencing & Gates



Horizontal V Shaped Beams:
The profile of the Mesh gives a unique aesthetic appeal. The V Shaped design increases rigidity, stability and strength making it hard to climb.



Secure Anti-Climb Features:
V Mesh is made from steel wires that are incredibly difficult to cut through. As well as this, it is very hard to climb over and resilient to direct attack.




Increased Surveillance:
V Mesh Fencing is constructed from steel wire, making it incredibly robust. However, the open mesh design gives security systems a clear view to the other side.

- Height: 2400mm – Installed, above ground incl. clearance
- Total Post Length: 2400mm Bolt Down, 3000mm Dig In
- Width: 3000mm
- Thickness of Wires: 4mm
- Mesh Aperture: 200mm [H] x 50mm [W]
- Weight: 16.99kg
- Number of 'V' Beams: 4
- Material: Pre-Galvanised Steel
- Finish: Powder Coated
- PPC Colour: Green






Fence A - FACE VIEW

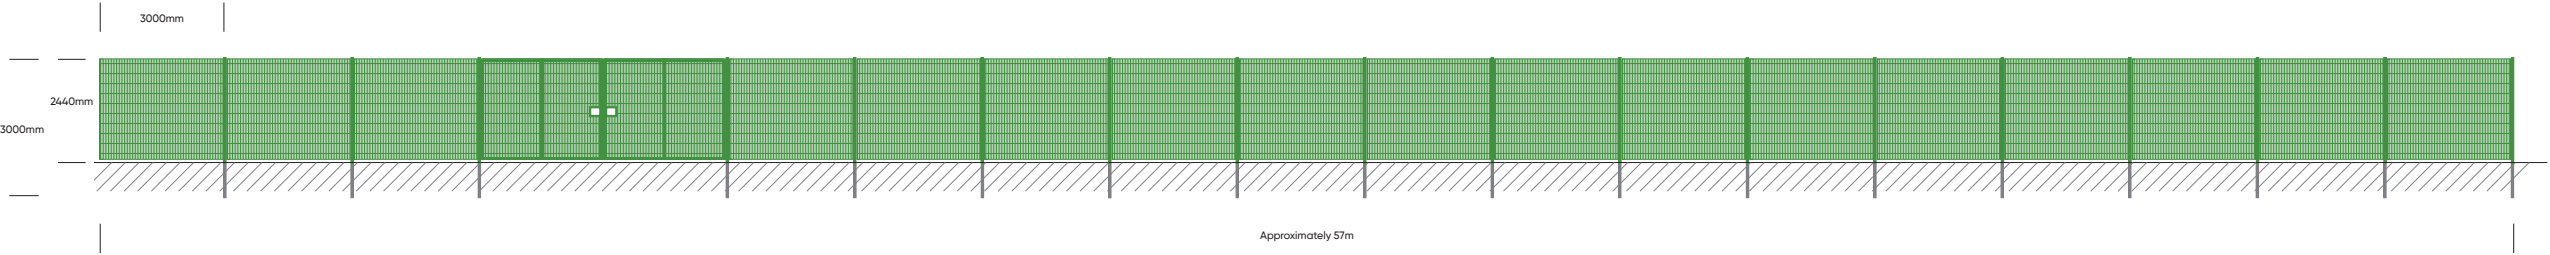

Fence B - FACE VIEW

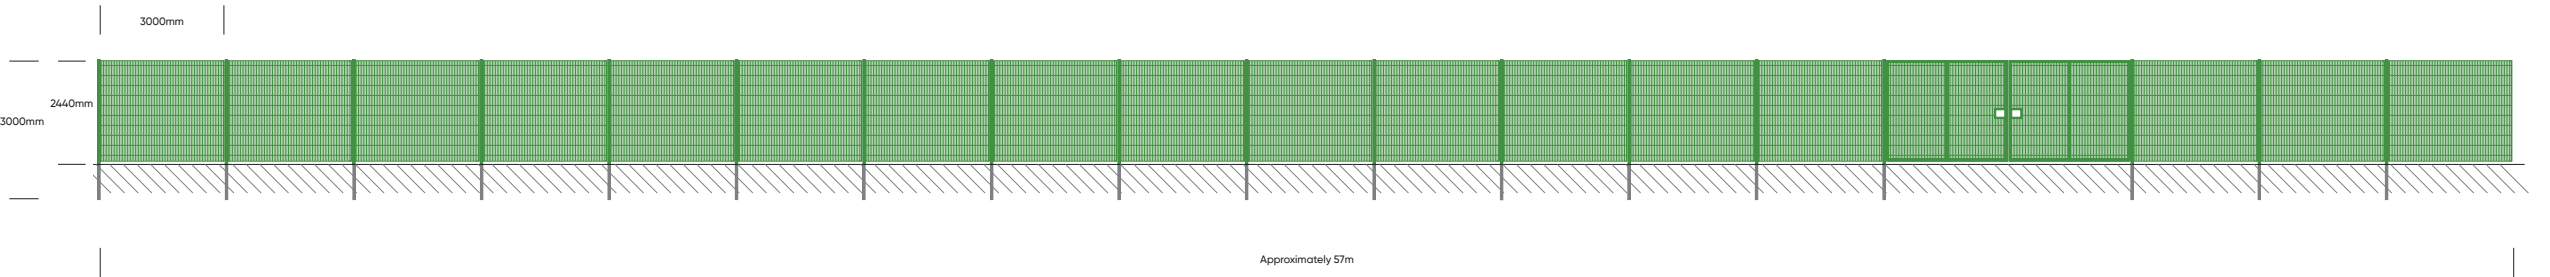


Manchester City Football Club - new galvanised V - Mesh Fencing and locking gates on stadium forecourt area.

FENCE A AND FENCE B DIMENSIONS

Client: MCFC
Drawn: NC
Checked: RJ
Date: 20.09.23
Ref: 280866/A4



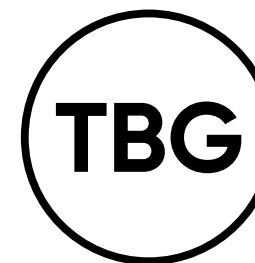


Manchester City Football
Club – new outdoor power
enclosure x 2 off

LOCATION PLAN

Client: MCFC
Drawn: NC
Checked: RJ
Date: 20.09.23
Ref: 280866/A4

OUTDOOR POWER ENCLOSURES

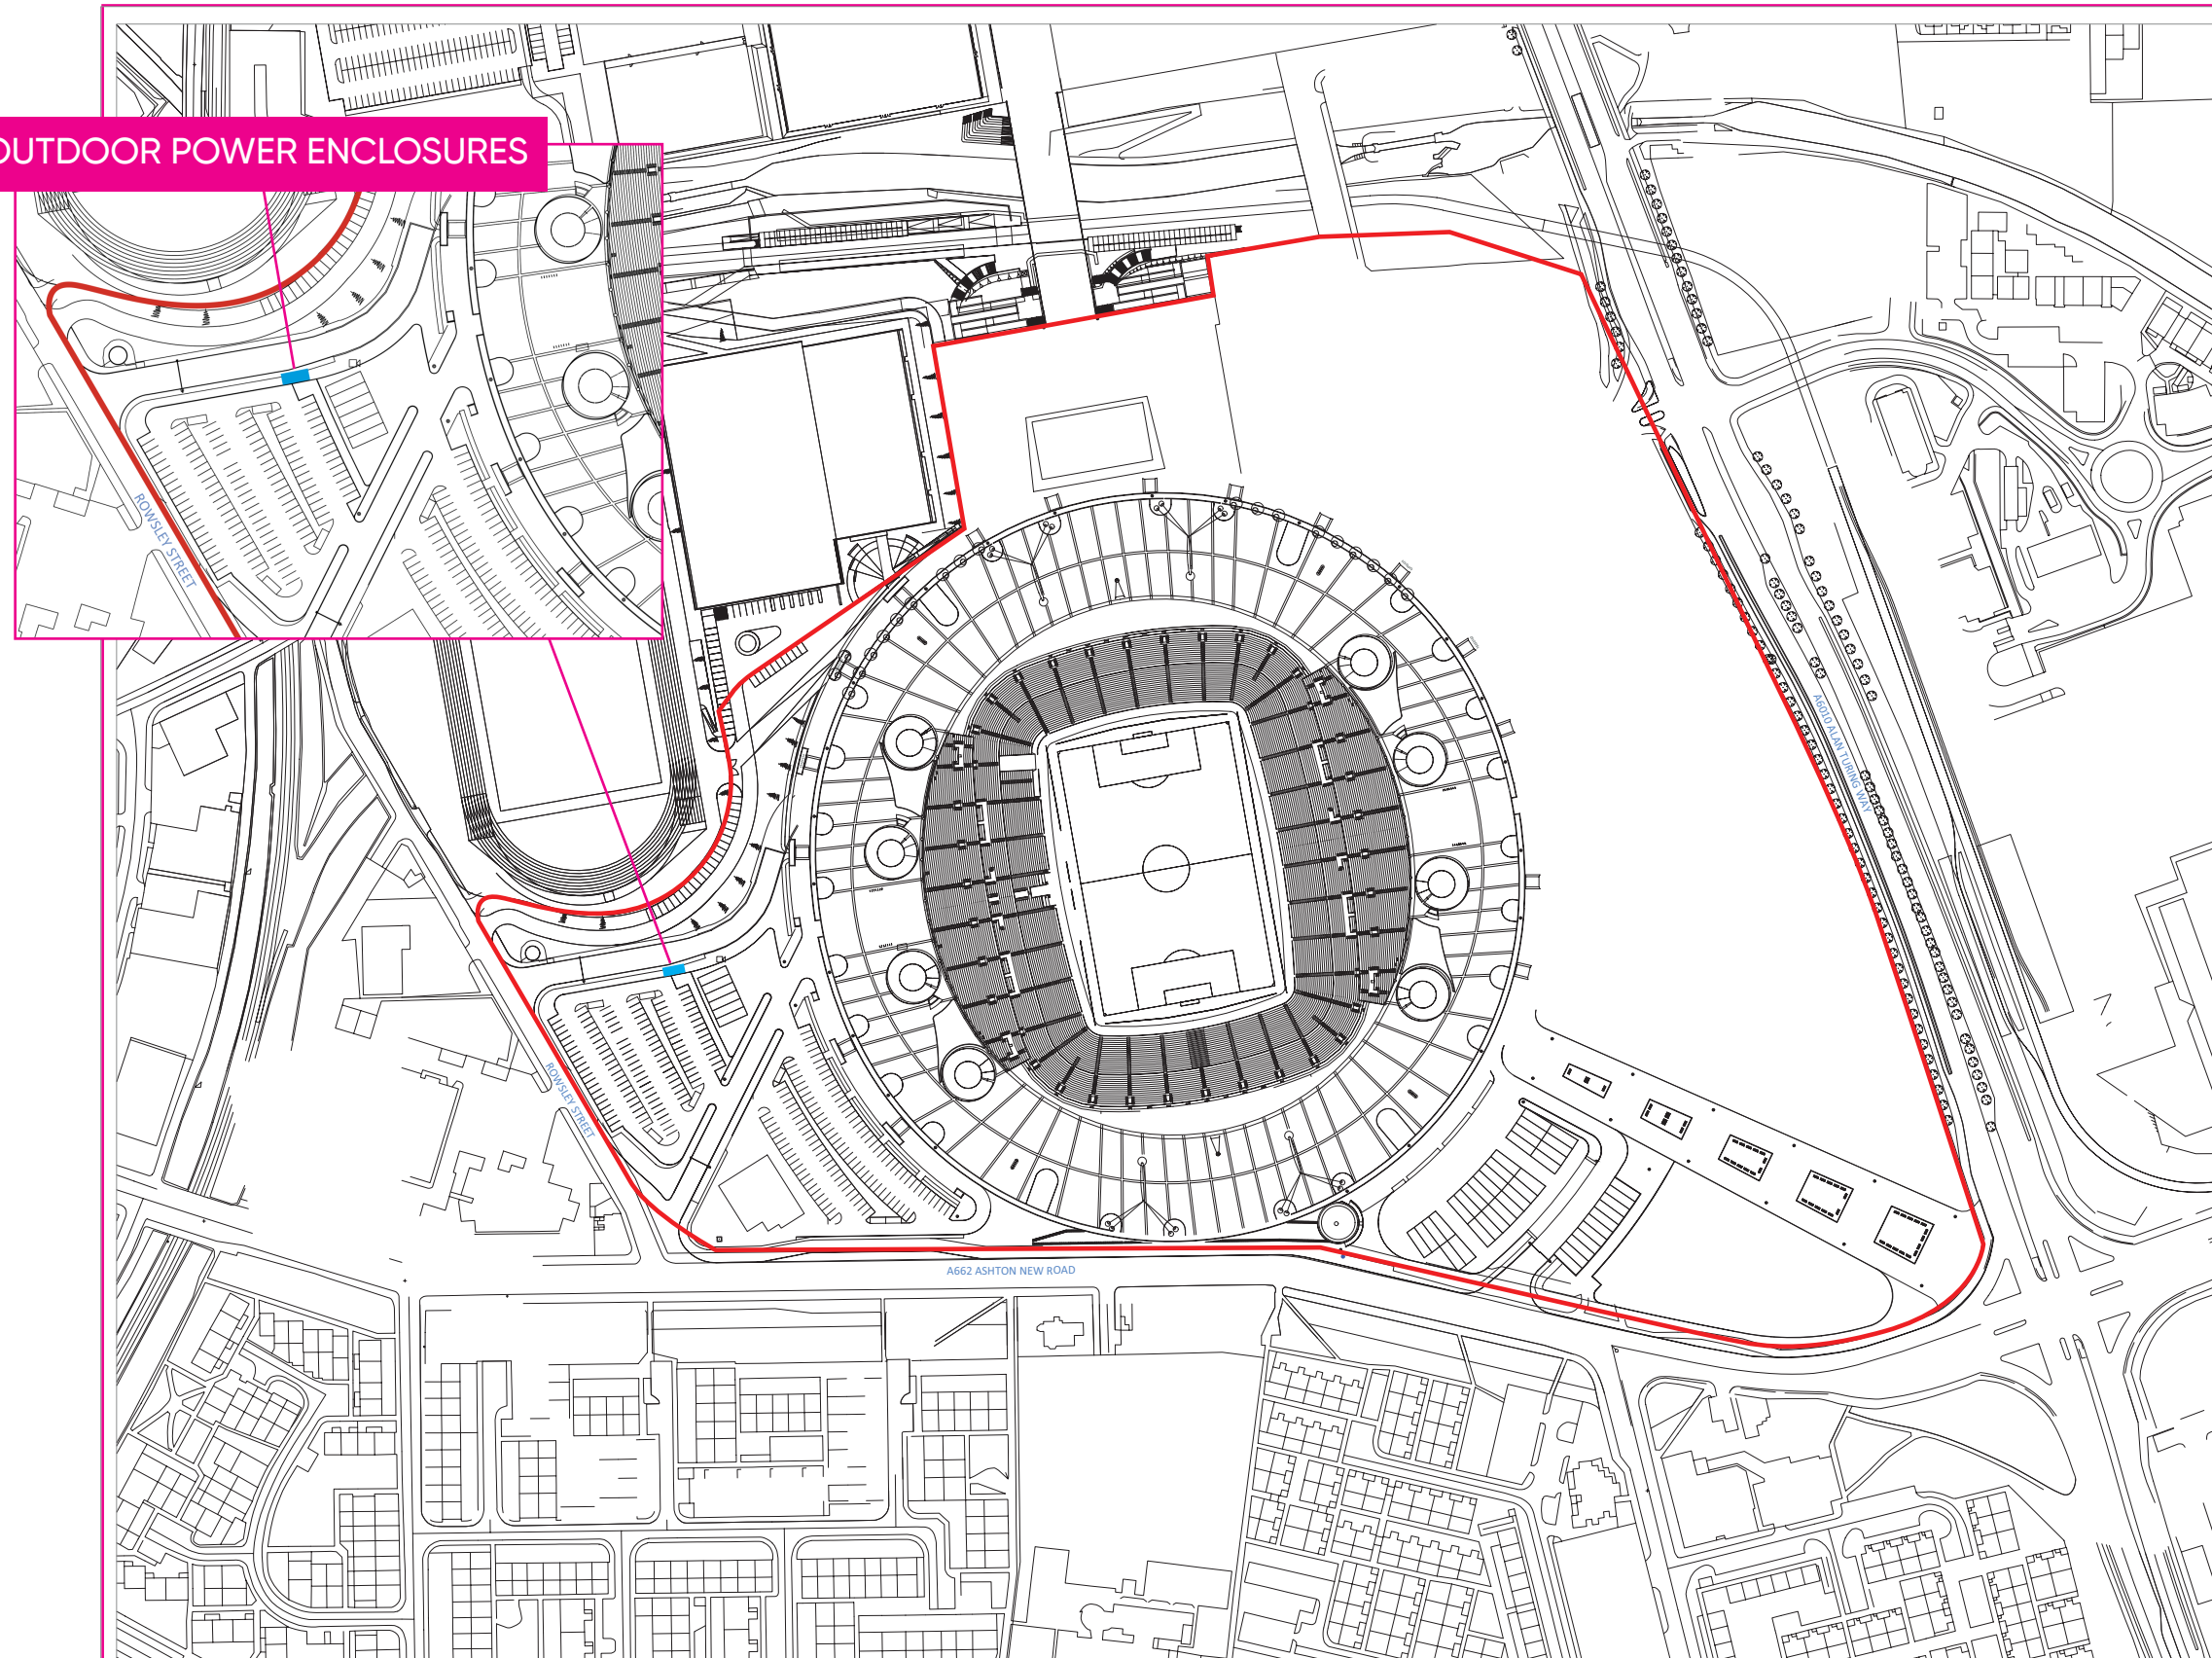


Etihad Stadium - Location Plan

LOCATION PLAN

Etihad Stadium forecourt 1:1000 @ A1




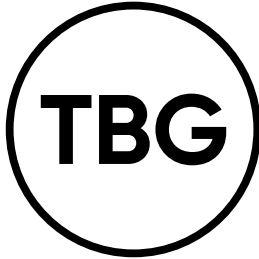


Manchester City Football Club – new outdoor power enclosure x 2 off

AERIAL SITE VIEW

Client: MCFC
Drawn: NC
Checked: RJ
Date: 20.09.23
Ref: 280866/A4

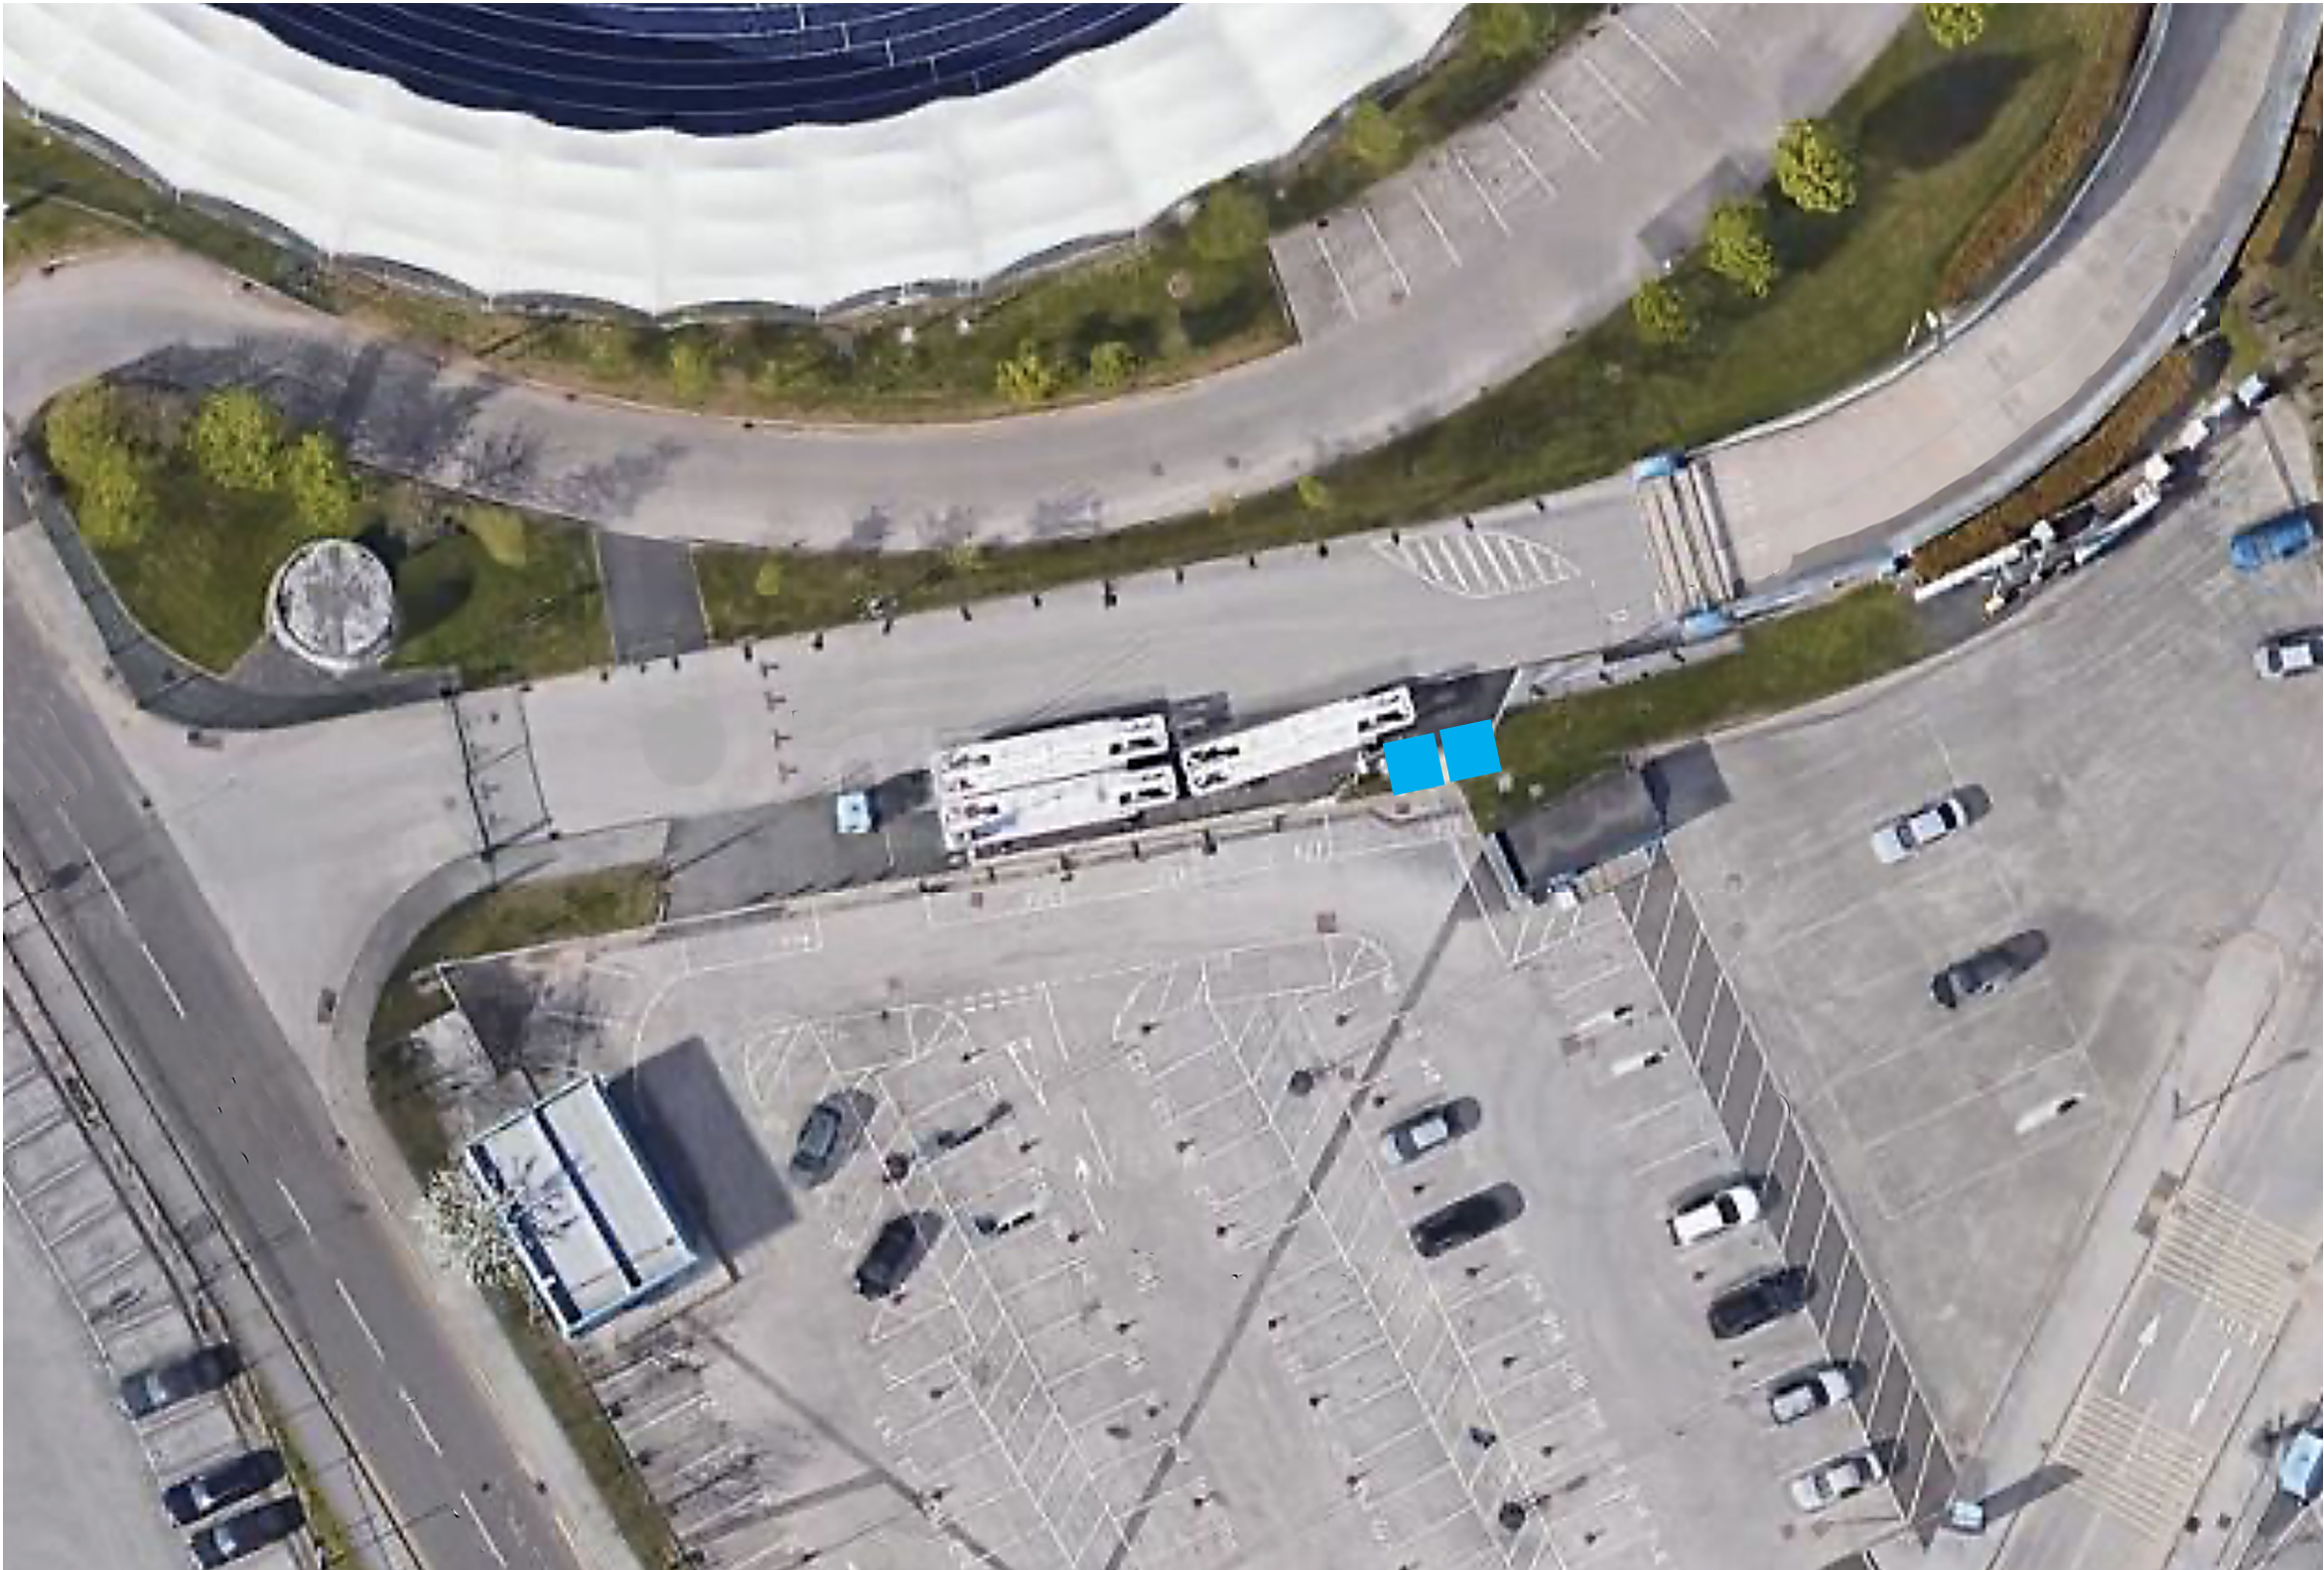

Outdoor Power Enclosures

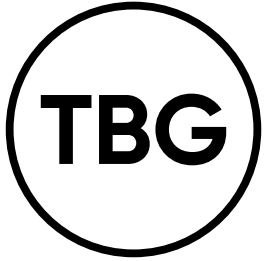

Manchester City Football Club – new outdoor power enclosure x 2 off

MATERIAL SPECIFICATIONS

Client: MCFC
Drawn: NC
Checked: RJ
Date: 20.09.23
Ref: 280866/A4



CS 9783.610 Power Enclosure

Single-walled enclosure system.

Use in all applications with passive interior installation or minimal heat loss in the outdoor sector. Roof concept with all round louvred grilles

Outdoor enclosure with 100 mm transport plinth and rain canopy with projections on all sides.

Material Aluminium AlMg3

Surface finish Powder-coated

UV-resistant pure polyester. Basic enclosure with gland plate, three-part 25 mm system punchings in the roof, base, front and in the enclosure depth. Front door(s) with door stay, swing lever handle and semi-cylinder, lock BJ 20027. Transport plinth with screw-fastened trim panels front and rear rain canopy.

Dimensions Width: 800 mm. Height: 1,200 mm. Depth: 500 mm

Height base/plinth: 100 mm

Overall height: 1,355 mm

Rain canopy width: 850 mm

Rain canopy height: 55 mm

Rain canopy depth: 550 mm

IP protection category to IEC 60 529 – IP 55


Protection category NEMA NEMA 3R

EAN 4028177569171

ETIM 7.0 EC000261

ECLASS 8.0 27180101



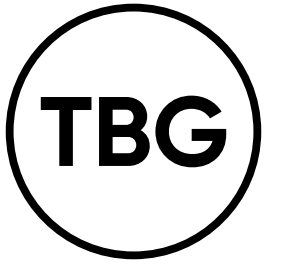

Manchester City Football Club – new outdoor power enclosure x 2 off

EXAMPLE OF POWER ENCLOSURE

Client: MCFC
Drawn: NC
Checked: RJ
Date: 20.09.23
Ref: 280866/A4





The Brand Group
Church House, Greave Fold,
Romiley, Cheshire SK6 4PZ

www.brandgroupuk.com