


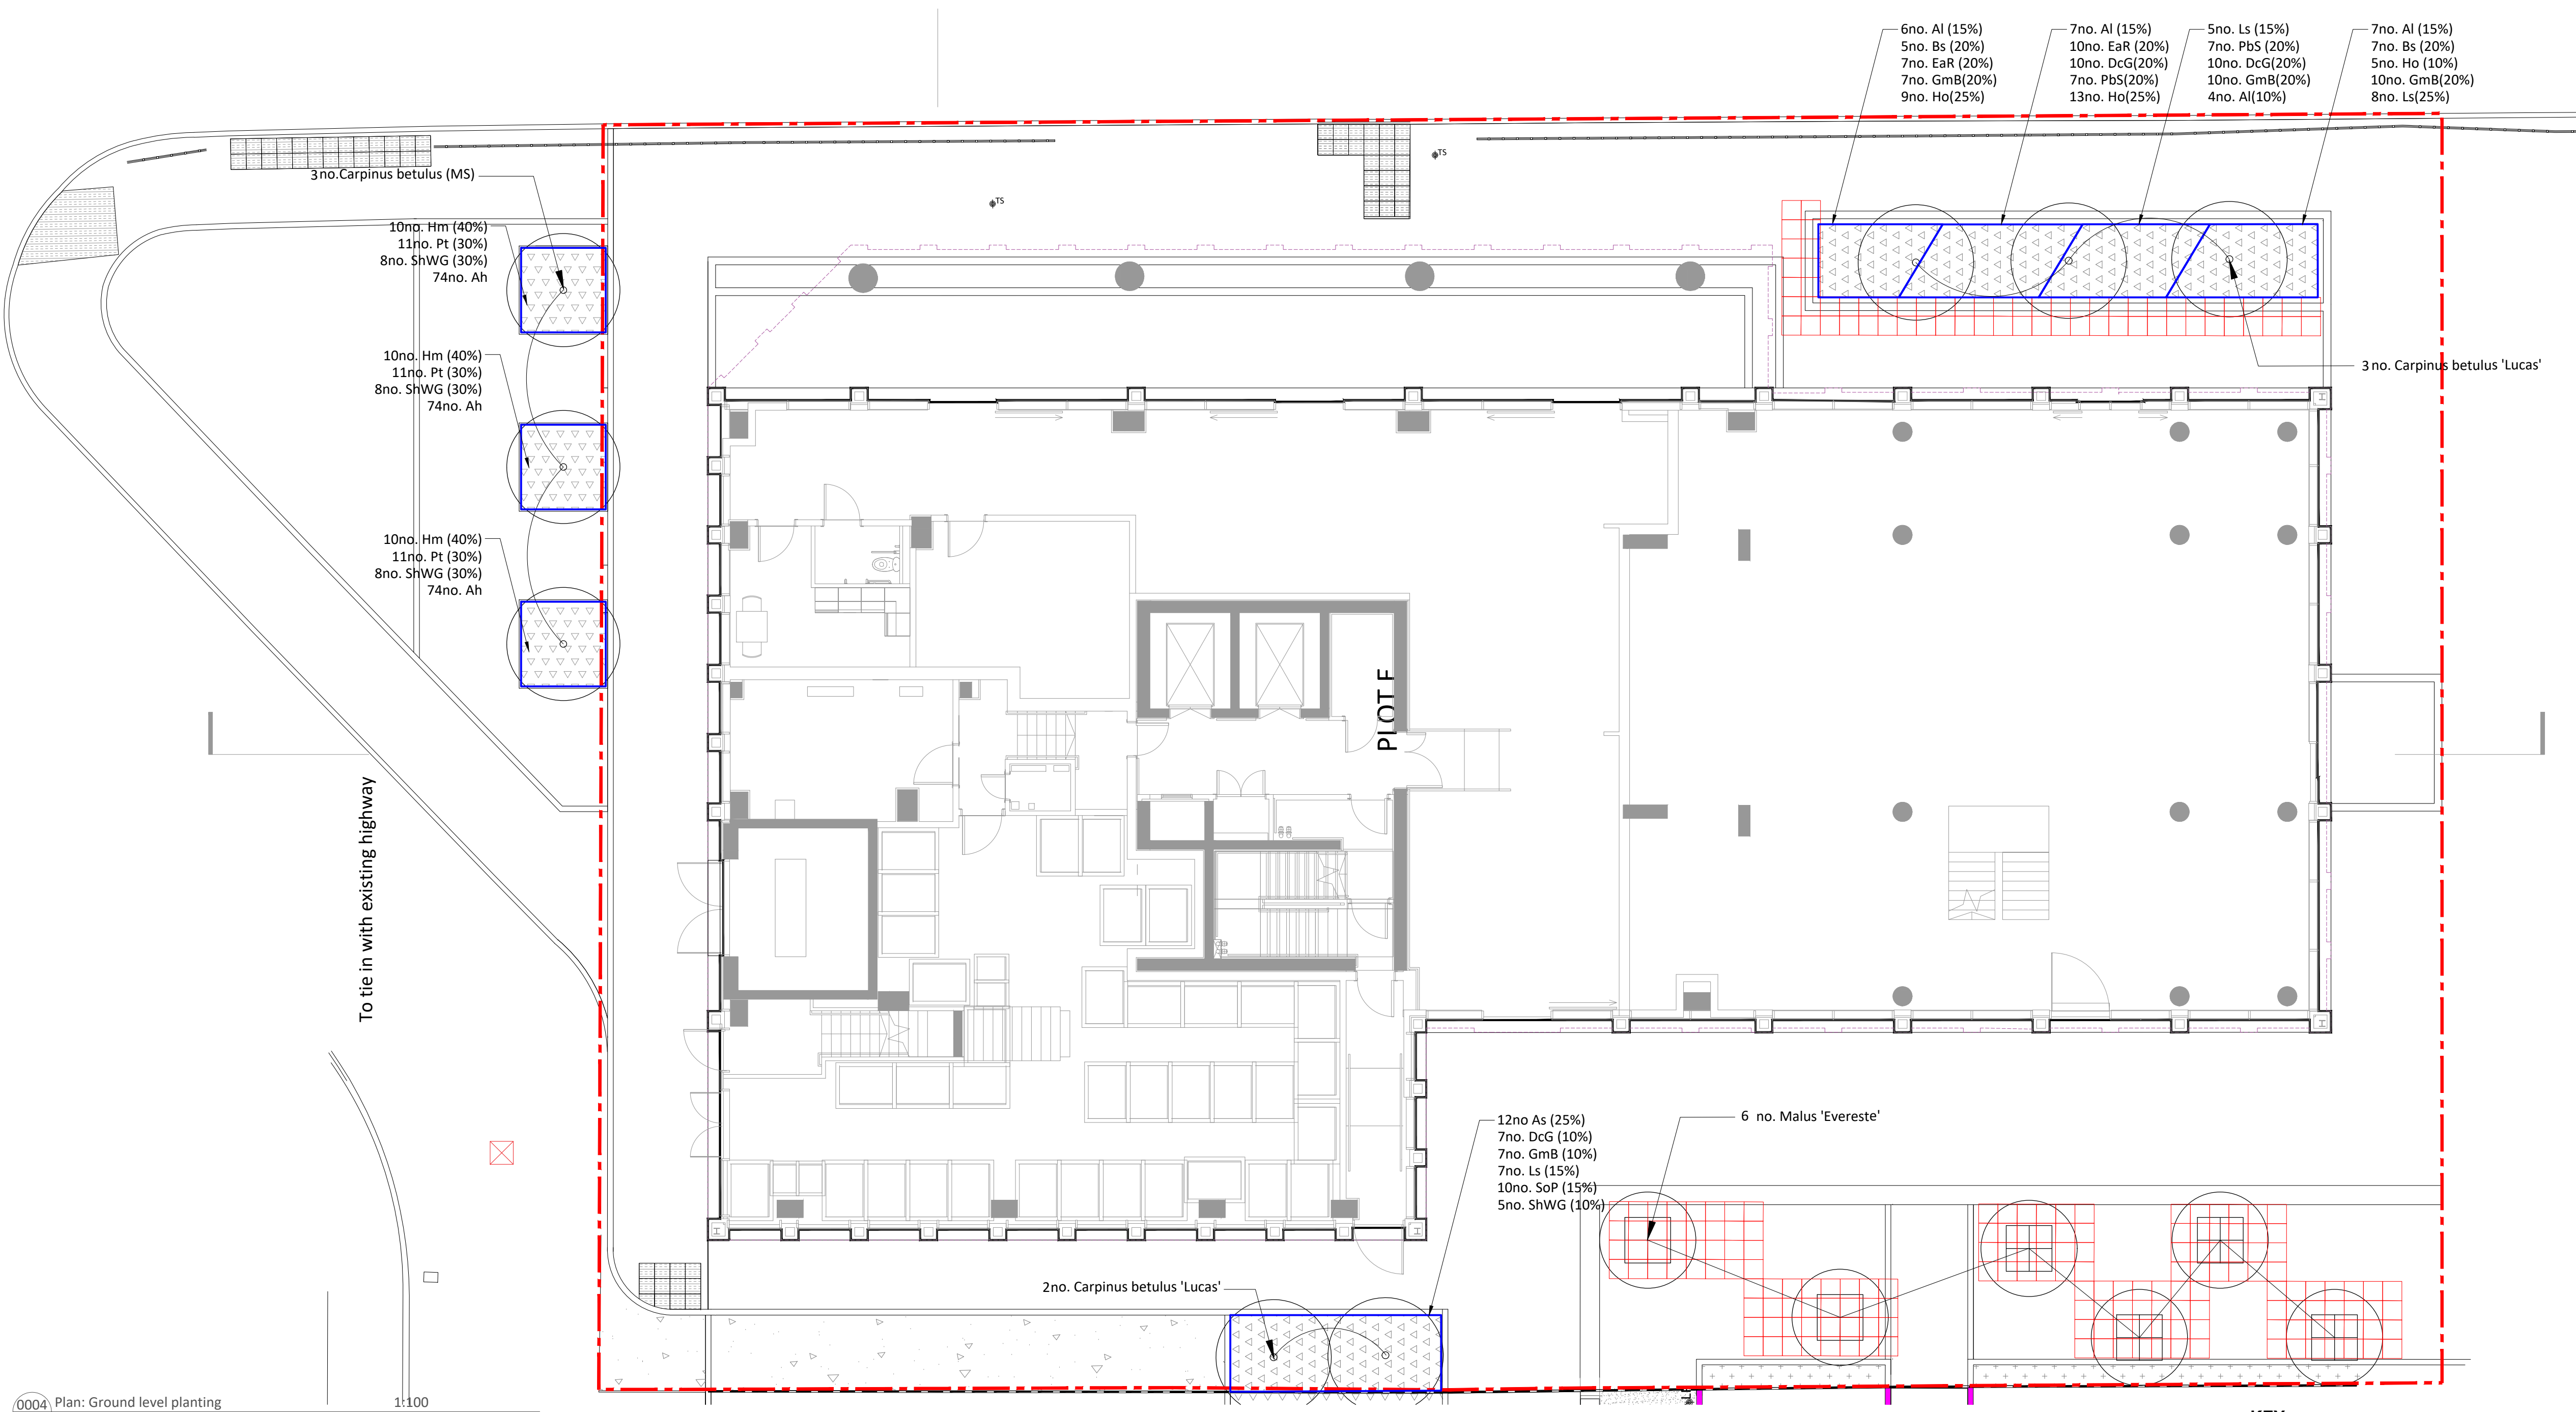

0004_01 Plan: Ground level planting 1:100

Schedule for ornamental shrub planting


Ornamental planting						
Code	Botanical name	Height (cm)	Min. container size (litre)	Density	Location	Quantity
Al	Anemanthele lessoniana	30-40	3L	7/m²	E	24
As	Asplenium scolopendrium	20-30	5L	5/m²	M	12
Bs	Blechnum spicant	20-30	5L	5/m²	E/M	12
DcG	Deschampsia cespitosa 'Goldtau'	20-30	3L	7/m²	M	27
EaR	Euphorbia amygdaloides robbiae	40-50	3L	7/m²	E/M	17
GmB	Geranium macrorrhizum 'Bevan's Variety'	15-20	3L	7/m²	E	34
Hm	Hakonechloa macra	20-30	3L	5/m²	M	30
Ho	Heuchera 'obsidian'	20-50	3L	7/m²	E/M	27
Ls	Luzula sylvatica	30-40	5L	5/m²	E/M	20
Pt	Pachysandra terminalis	20-30	3L	7/m²	E/M	33
PbS	Perovskia 'Blue Spire'	20-30	3L	5/m²	M	14
SoP	Salvia officinalis 'Pupurescens'	20-30	3L	7/m²	E/M	10
ShWG	Sarcococca hookeriana 'Winter Gem'	20-30	3L	5/m²	M	29

Schedule for tree planting

Botanical Name	Form	Girth	Height	Clear Stem	Root Cond.	Support	Number
<i>Carpinus betulus</i> 'Lucas'	Feathered	20-25cm / Semi-mature	5.5-6m	Not applicable	RB	Underground guyed	5
<i>Carpinus betulus</i>	Multi-stem	Umbrella form. Minimum 3 / 5 stems	2.5-3m	1.2m clear stem	RB	Underground guyed	3
<i>Malus 'Evereste'</i>	Multi-stem	Umbrella form. Minimum 3 / 5 stems	3.5-4.0	1.8m clear stem	RB	Underground guyed	6

Bulb planting				
Code	Botanical name	Condition	Notes	Quantity
Ah	Allium hollandicum	Firm, virus free	Planted @ 15/sqm, 7.5cm deep into shrub planting area	222

KEY

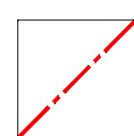

Application Boundary


Ornamental Planting

Mixed shrub, herbaceous and grass species
300mm top soil and 300mm porous sub-soil with 50mm depth ornamental bark mulch
Refer to RFM-XX-00-DR-L-8001 Soft landscape details


Proposed tree

Refer to RFM-XX-00-DR-L-8001 Soft landscape details

Proposed tree in hard landscape with structural cell system and resin bound infill grille
Grille: Resi-Grille to match Phase 1 exactly, 1200x1200mm with 600mm diameter aperture. Grille infilled with Sureset Winter Bronze, to give seamless finish with surrounding resin bound gravel. 6-10mm Silver Grey washed gravel infill to aperture. Refer to RFM-XX-00-DR-L-8001 Soft landscape details

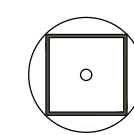

Raised metal planter with tree and shrub planting
Steel: hot dip galvanised and polyester powder coated
RAL 7013 brown grey
Size: 2300 x 2300 x 1000mm (height)

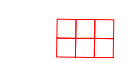

Proposed tree cell system extents

RootSpace 1000 Greenblue Urban Tree Cell System. To be developed with manufacturer. Refer to RFM-XX-00-DR-L-8001 Soft landscape details

Notes

- General note for all trees; Trees specified as rootball for installing within planting season. If trees are planted from April to October, containerised stock must be used.
- All information outside red line boundary shown for contextual purpose only and is subject to a separate planning application.
- All dimensions in mm, unless otherwise stated.
- Scaling from drawing if printed incorrectly may lead to errors.
- All information outside red line boundary shown for contextual purpose only.
- All hatch patterns are indicative only unless stated otherwise.
- This drawing is to be read in conjunction with the following re-form landscape architecture documentation:
 - RFM-XX-00-DR-L-0001-Level 00 GA
 - RFM-XX-00-DR-L-8001-Soft Landscape DetailsAND all relevant documentation from the design team
- Levels information on this drawing illustrates the design intent. The contractor is to check and verify all levels and dimensions against site survey information.
- Any discrepancies in the design information are to be brought to the attention of re-form landscape architecture, in writing, prior to commencement of construction works.
- All proprietary products shall be installed in strict accordance with manufacturers written instructions.
- Refer to other consultants' drawings and specifications for the following design information:
 - Foundation details
 - Base course and/or sub bases design & specification
 - Waterproofing of any element
 - Levels & Drainage design and infrastructure
 - Lighting and ducting
 - Existing & proposed utilities
- Plant quantities are to suit site areas in accordance with scheduled plant densities.
- Any proposed plant substitution shall be agreed with the landscape architect prior to ordering.

Soft Landscape Notes

- All topsoil for the landscaping must be in accordance with the latest British Standards, BS 3882:2015. A depth of 300mm of topsoil shall be spread over planting areas.
- All subsoil to be in accordance with BS8601:2013. 300mm of textural class subsoil to ornamental planting areas and 600mm to tree pits.
- Tree pits to include 200mm depth of free draining gravel wrapped in geotextile membrane to base of pit.
- The base to all planting areas to be broken up / loosened and debris removed to promote good drainage
- Container Grown Plants: To comply with the National Plant Specification. Shrubs shall be planted in pits min. 300 x 300 x 200mm depth. Roots are to be fully submerged beneath topsoil.
- Mulch: All Planting beds to receive 50mm ornamental gravel mulch.
- Watering: Plant only into moist soil and water thoroughly to the full depth of soil immediately after planting.
- Any proposed plant substitution shall be agreed with the landscape architect prior to ordering

Important Planting Setting Out Notes

- Landscape architect and landscape contractor to undertake briefing session prior to installation of planting
- Plants to be installed in species groups comprising 3-7nr of an individual species.
- Species groups to be interspersed amongst the designated bed and separated by other species groups.
- Species groups to be installed either to the edge or middle of the designated bed as defined within the schedules as E or M.
- All plants to be installed in a evenly spaced, staggered matrix avoiding visible rows

01.09.23 Issue to discharge planning condition SS DL DL P02
Date Description of revision Drawn Checked Approved Revision

re-form
landscape architecture

Beehive Mill, Jersey Street,
Manchester M4 6JG
T: +44 (0)161 397 4953
E: info@re-formlandscape.com
W: re-formlandscape.com

Project
VICTORIA HOUSE
RF18-601

Client
FORSHAW

Document title
PLANTING PLAN

Paper size
A1
Scale
1:100

Status
FOR INFORMATION
S2

Drawing number
RFM-XX-ZZ-DR-L-0004
Revision
P02

© re-form landscape architecture

DRAFT