
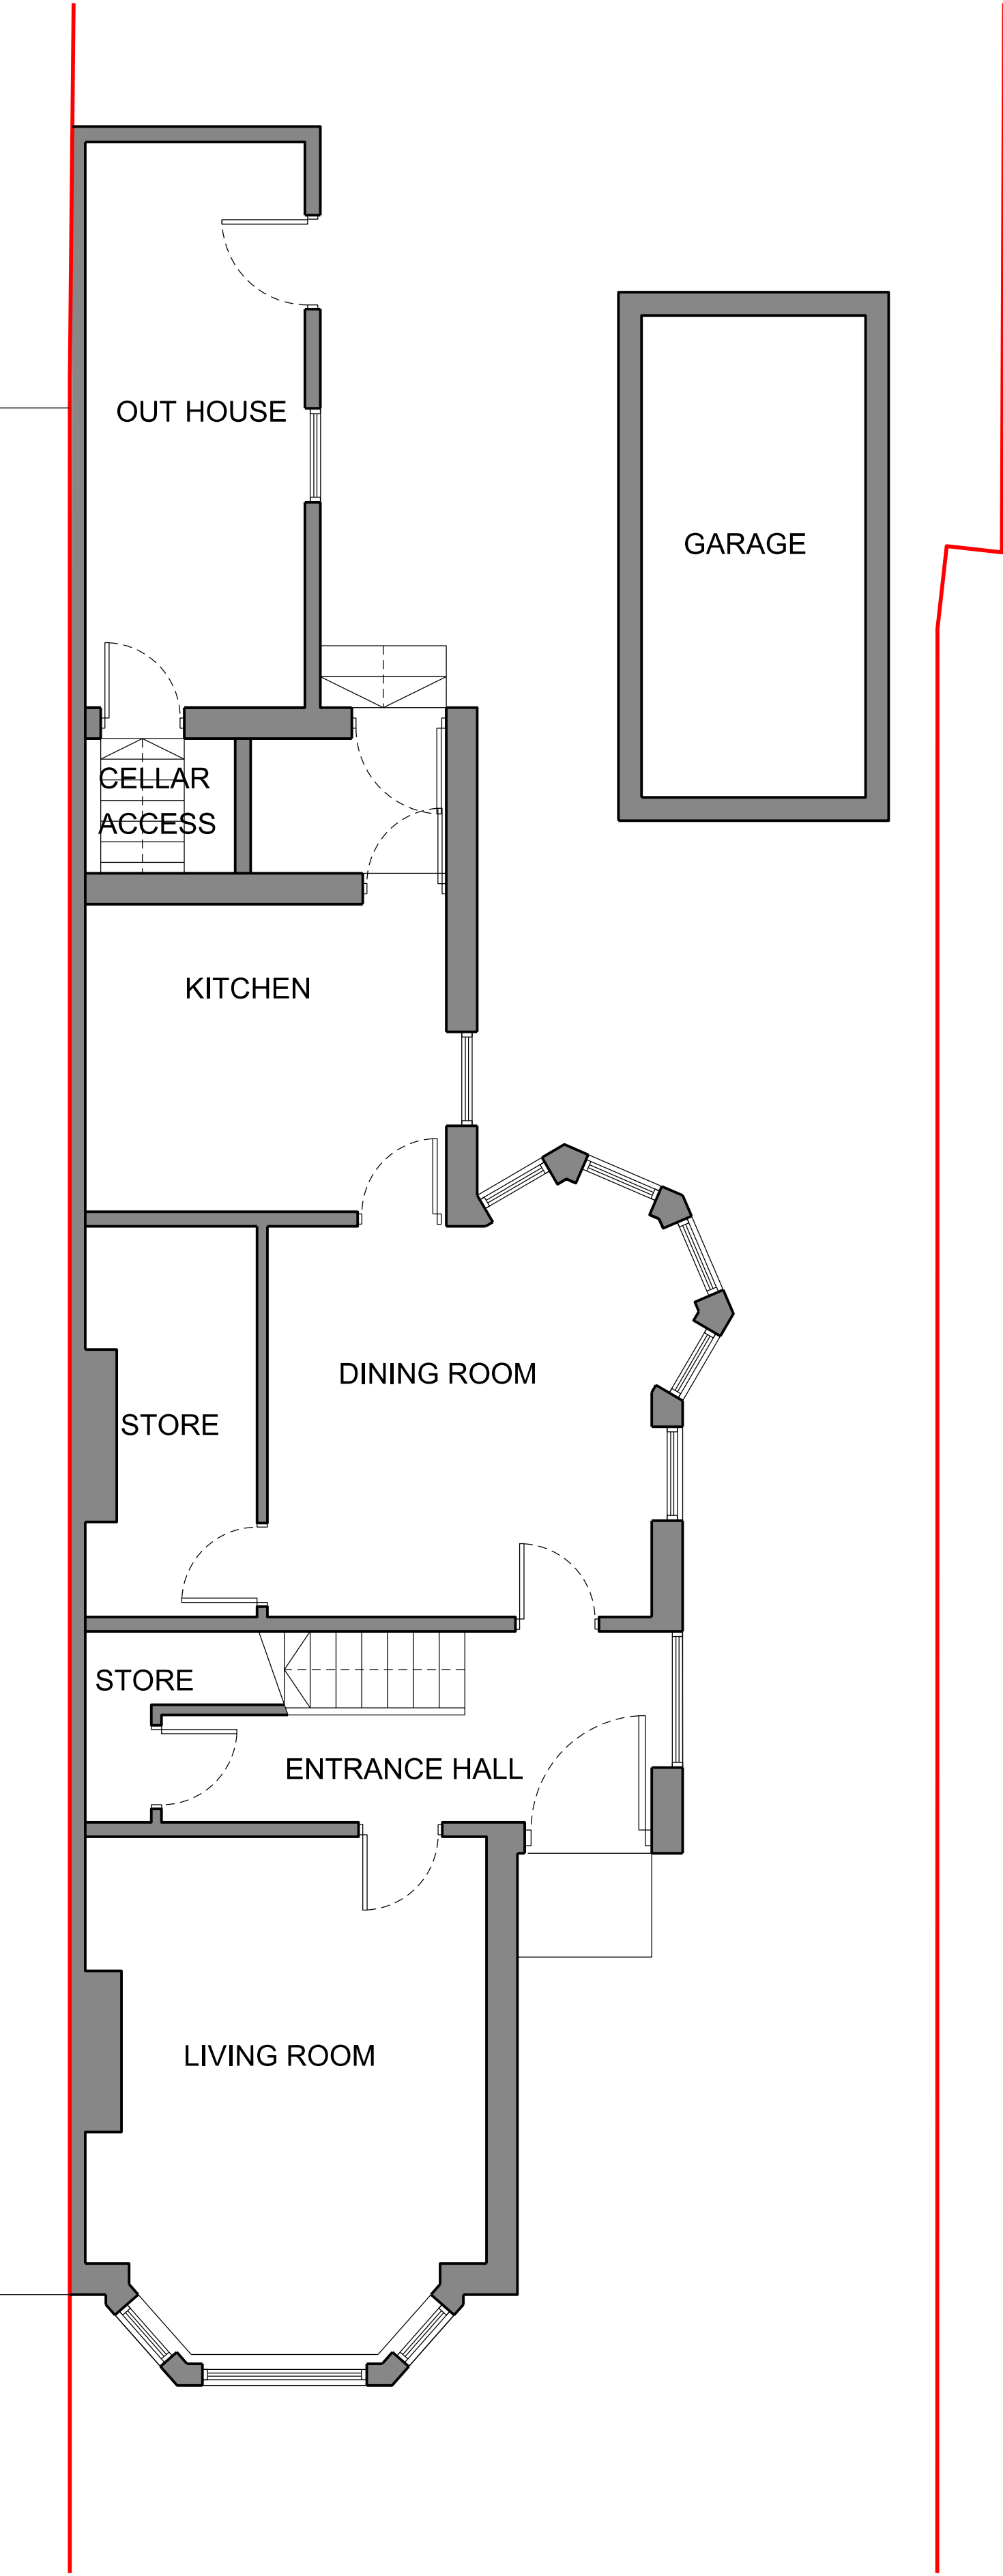
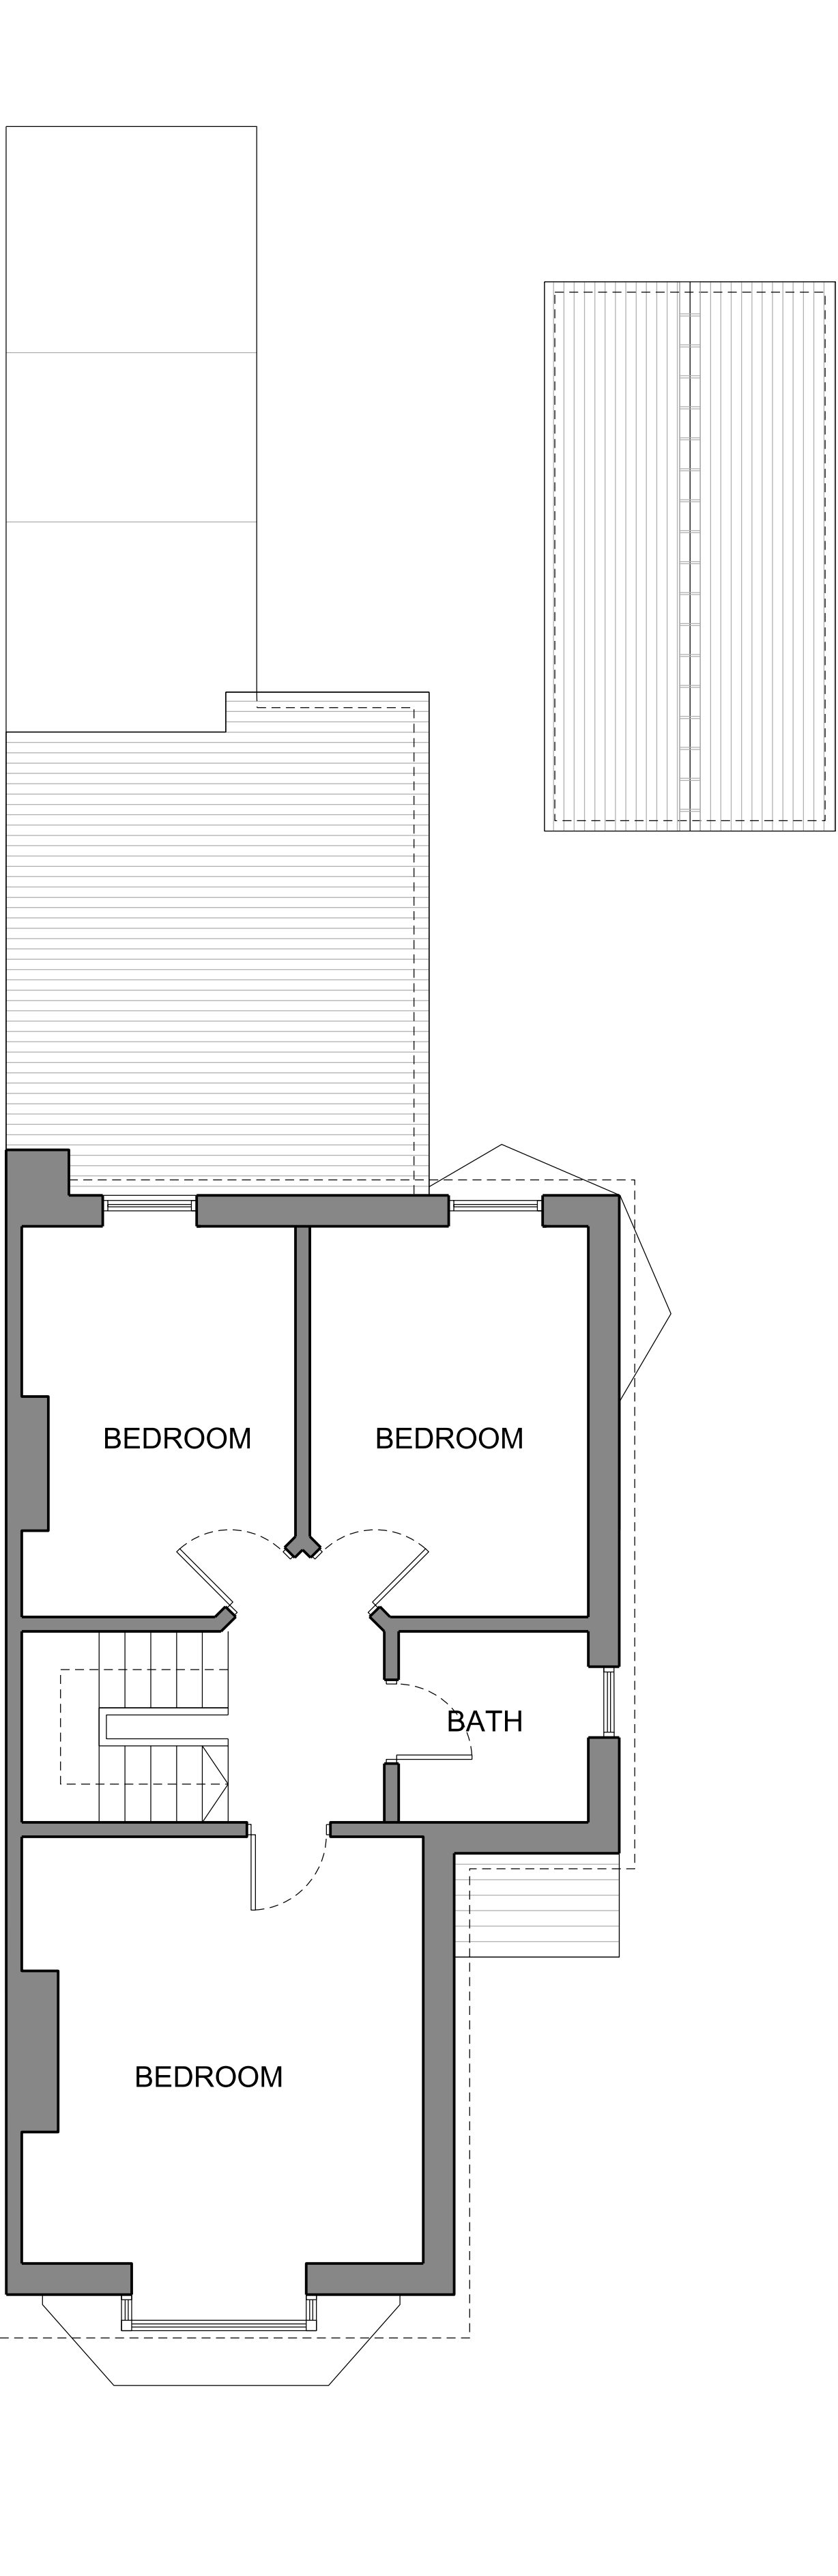
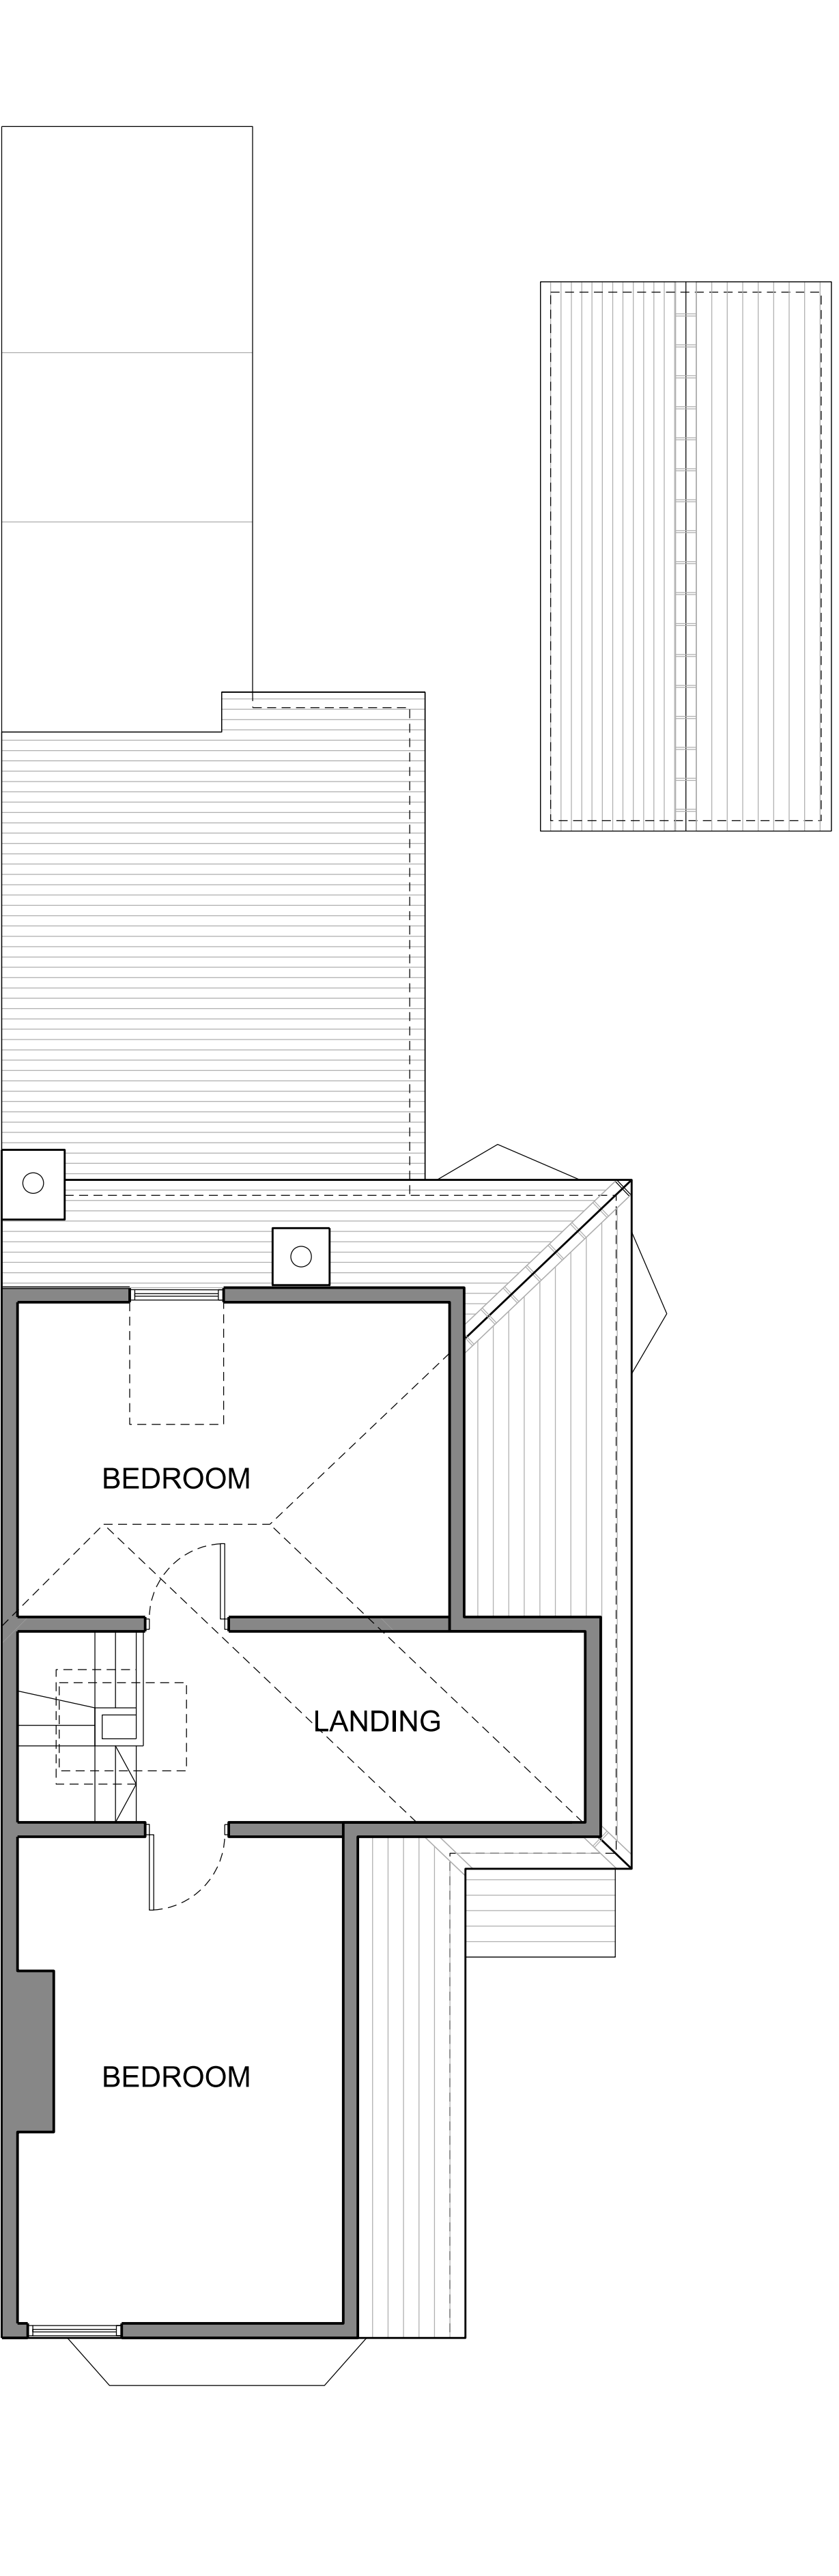


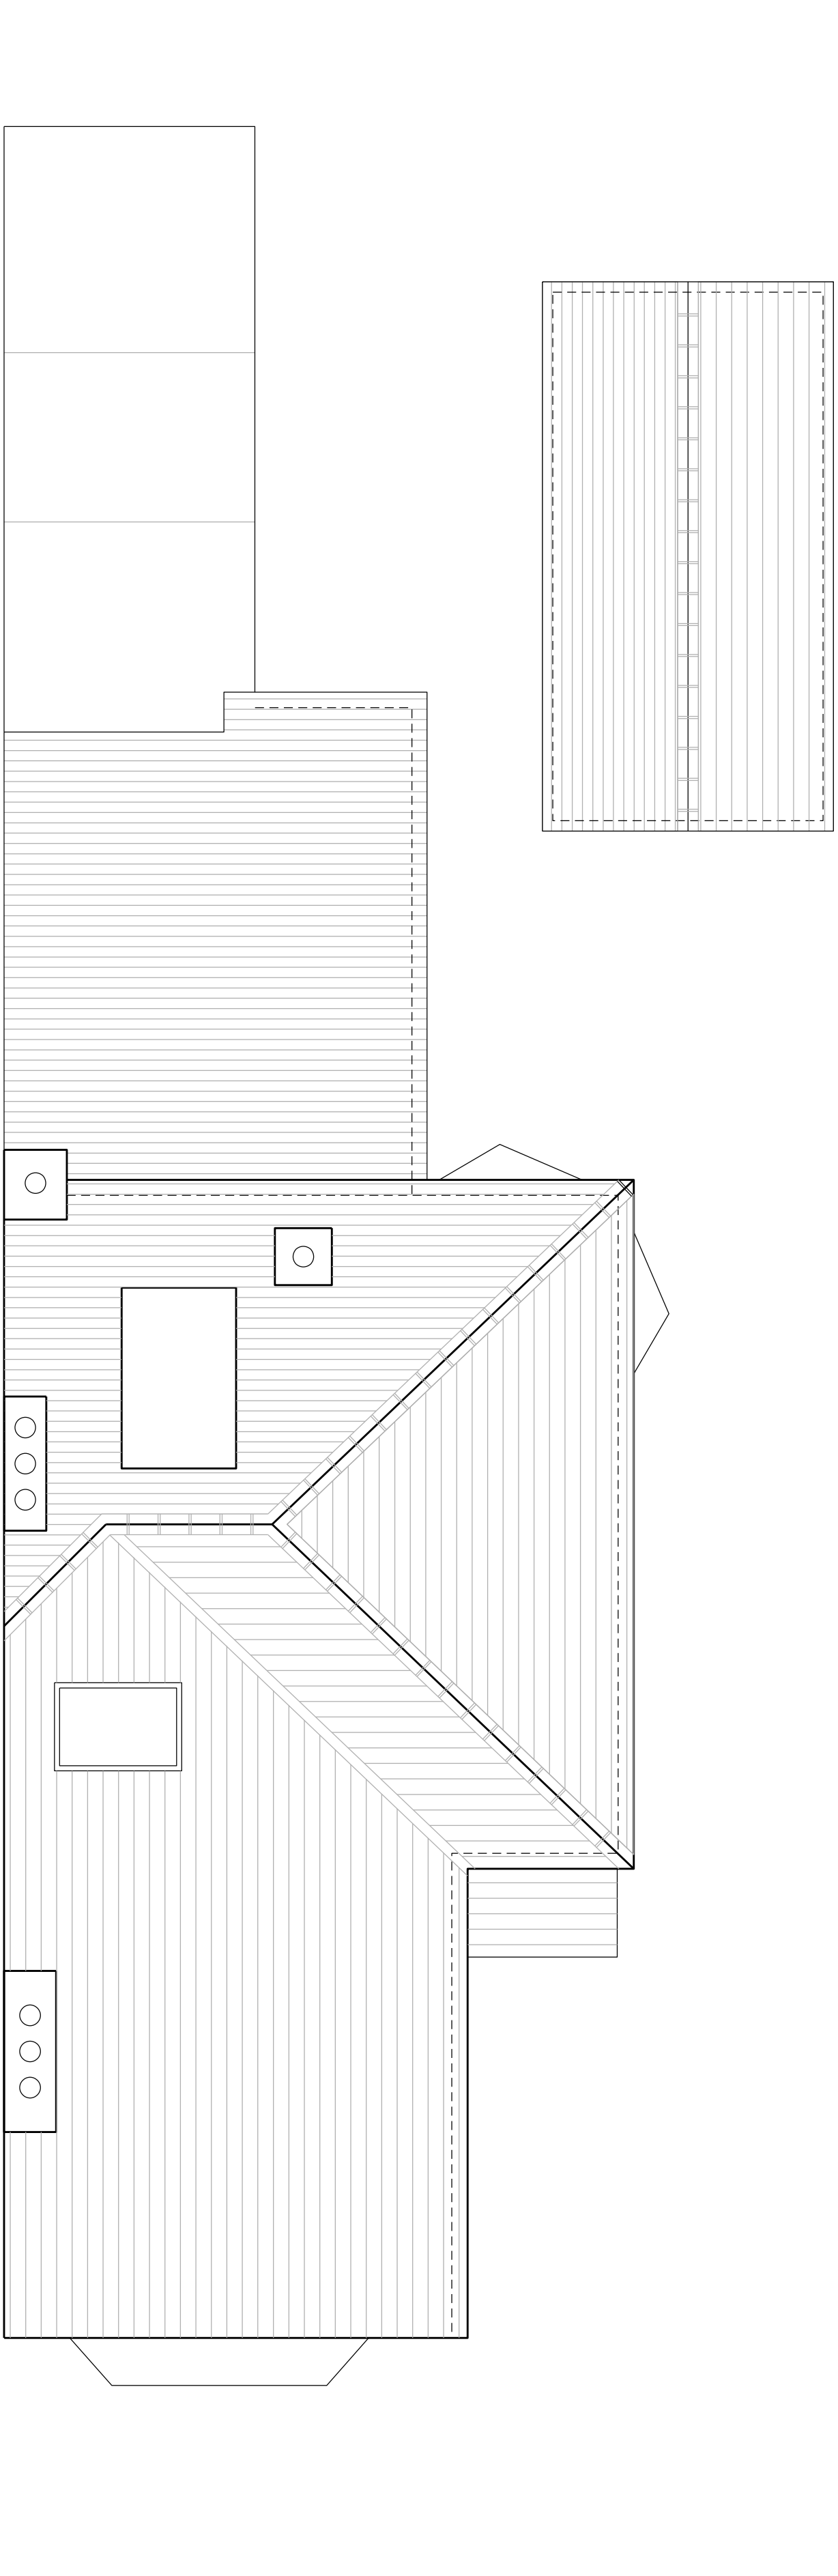

Ground Floor Plan

First Floor Plan

Second Floor Plan

Roof Plan