


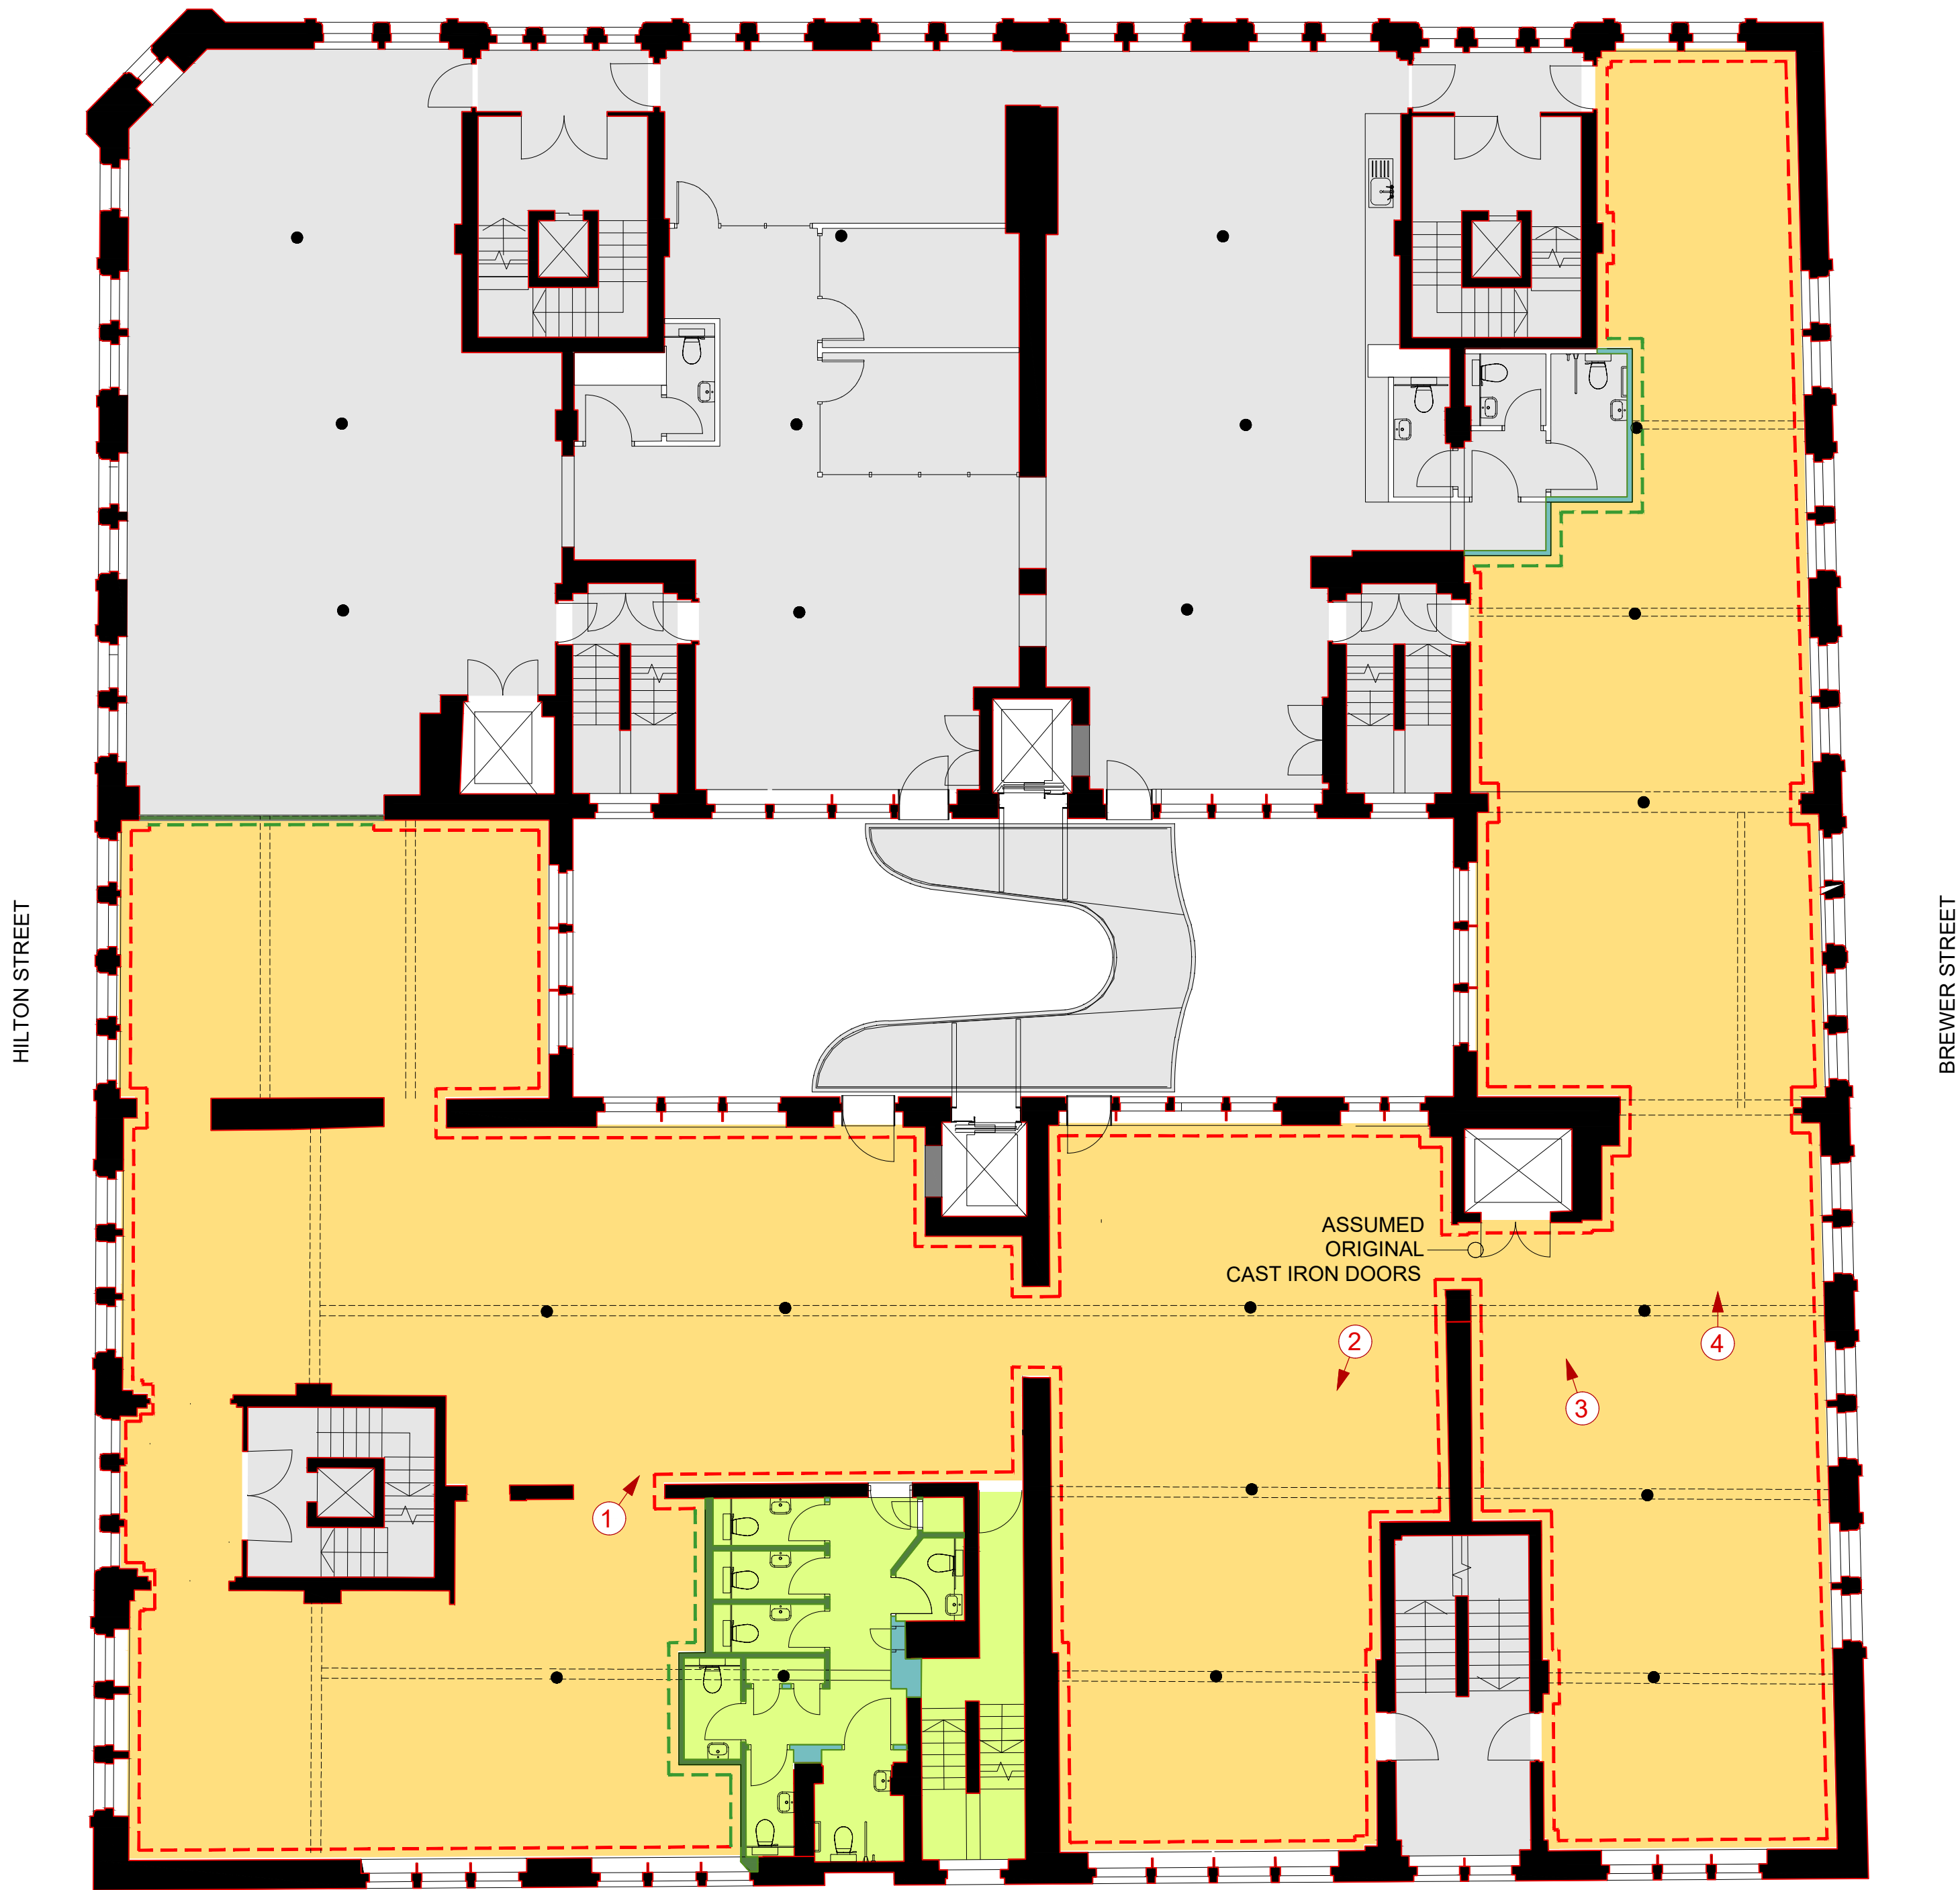


SIGNIFICANCE PLAN


OFFICE UNIT (ALL AREAS) FINISHES

- ORIGINAL TIMBER FLOORS EXPOSED + LIGHTLY STAINED
- EXPOSED BRICKWORK, MODERN PLASTERED WALLS & VERTICAL TIMBER BOARDING
- PLASTERED CEILINGS
- ORIGINAL TIMBER TRUSSES EXPOSED
- TIMBER SKIRTINGS / PCA TRUNKING
- NO HISTORIC CORNICES

1

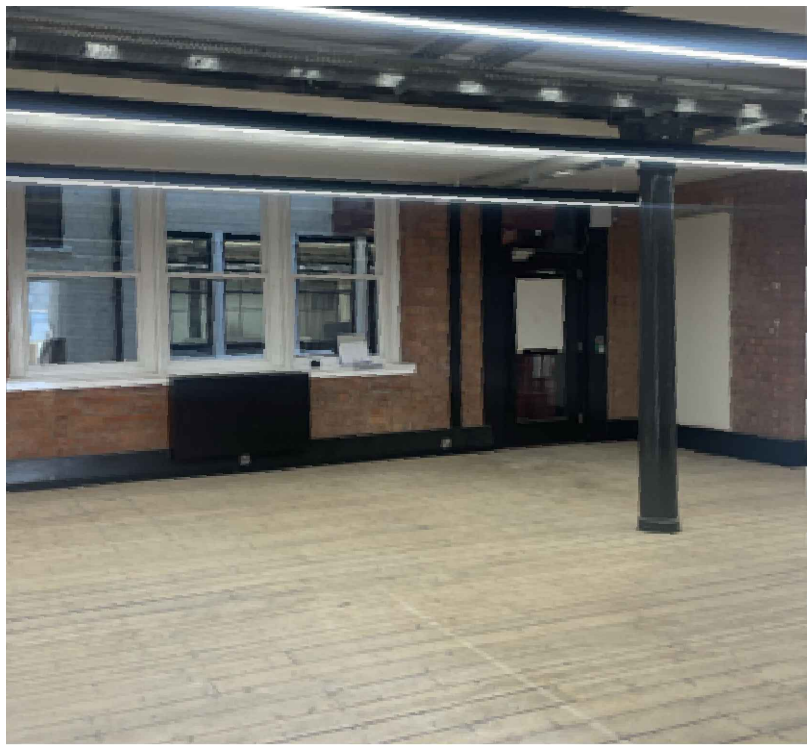


2

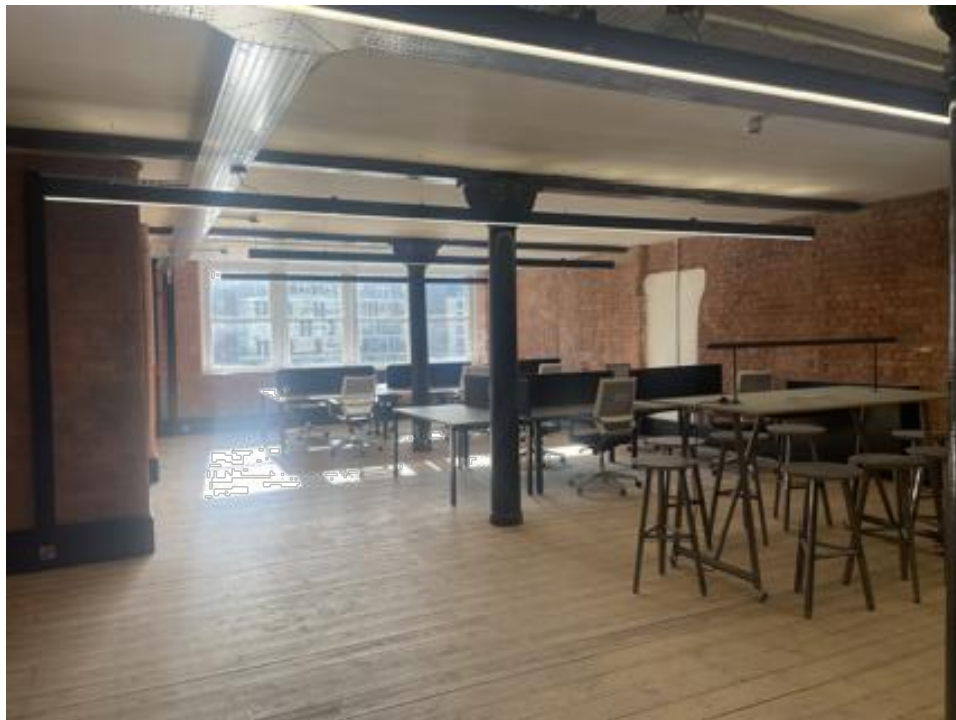

3



4

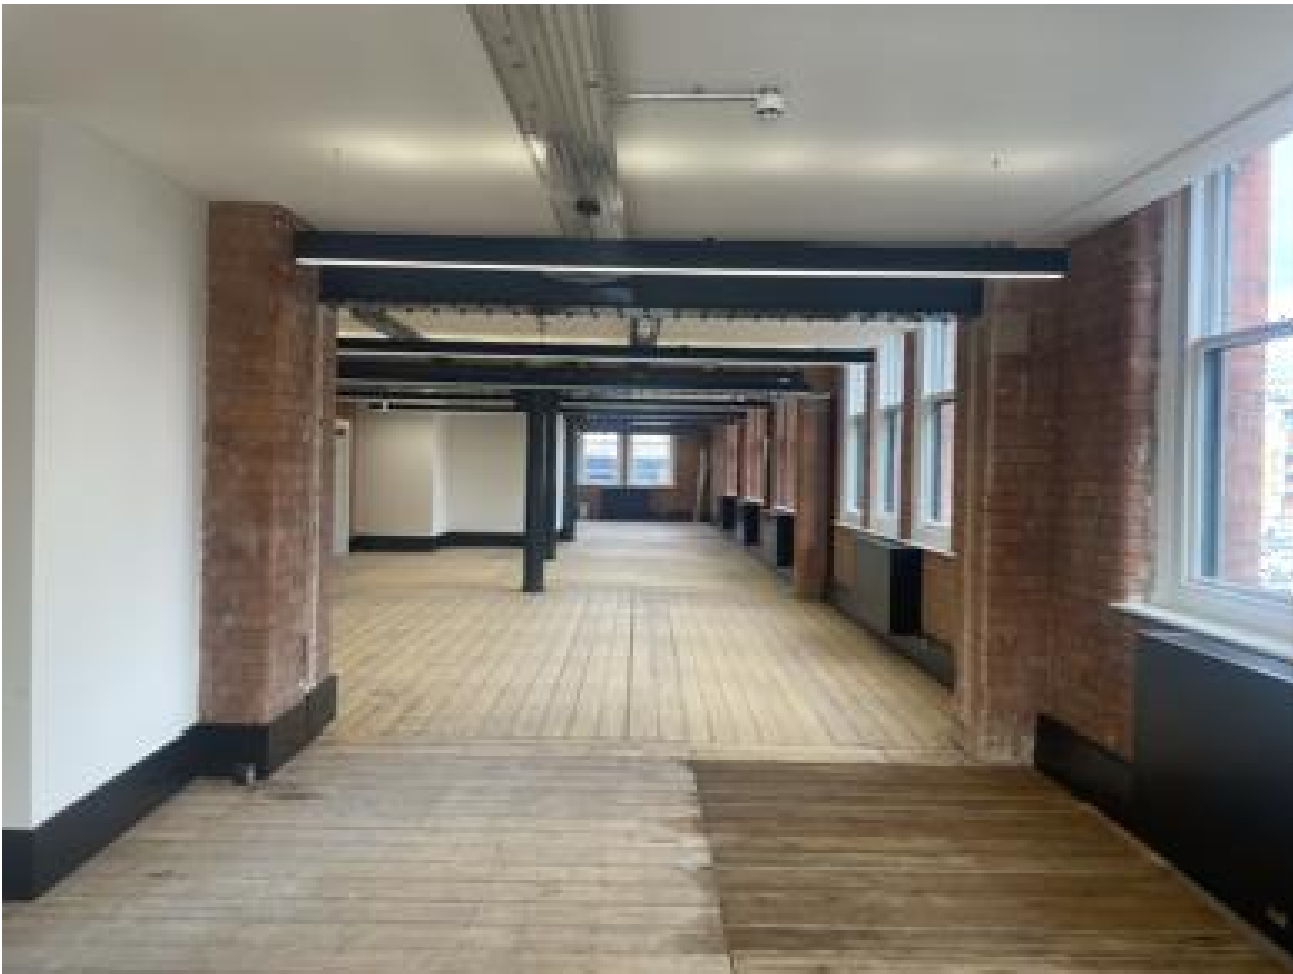

SIGNIFICANCE KEY

STRUCTURE, WALLS AND PARTITIONS TIMELINE

- 1906 - ORIGINAL CONSTRUCTION
- 1990-2000's - INTERNAL ALTERATIONS
- EXPOSED ORIGINAL BRICKWORK WALLS
- MODERN PLASTERED WALLS

FLOOR FINISHES TIMELINE

- 1906 - ORIGINAL TIMBER FLOORS EXPOSED
- 1906-PRESENT - ORIGINAL TIMBER FLOORS STAINED DARK BROWN
- 1990-PRESENT - MODERN FLOOR FINISHES OVER ORIGINAL TIMBER FLOORS

SIGNIFICANCE

- HIGH
- MEDIUM
- LOW
- AREA NOT SURVEYED AND NOT SUBJECT OF THIS APPLICATION

NOTE: ALL DIMENSIONS TO BE CHECKED ON SITE. NO DIMENSIONS TO BE SCALED UNLESS OTHERWISE STATED.

DRAWING STATUS

LISTED BUILDING CONSENT

REV	DESCRIPTION	DATE/INITIAL
A	AMENDED IN LINE WITH COMMENTS RECEIVED 23.10.23	31.10.23/5R

adt workplace
THE WORKPLACE (2288A) COURT (CORNER) 100/101 MANCHESTER T. 0161 655 0290 www.adtworkplace.com

DEVELOPMENT	PHIL SHEPHERD
PROJECT MANAGER	
DESIGN	DRAWN BY STACEY NOLAN
SCALE@A1	1:100
DATE	27.09.23
PROJECT	XLB 2nd FLOOR FOURWAYS HOUSE MANCHESTER

DRAWING NO.	E2678_02_LBC_005	REVISION	A
-------------	------------------	----------	---

DRAWING TITLE
EXISTING SECOND FLOOR
SIGNIFICANCE PLAN