


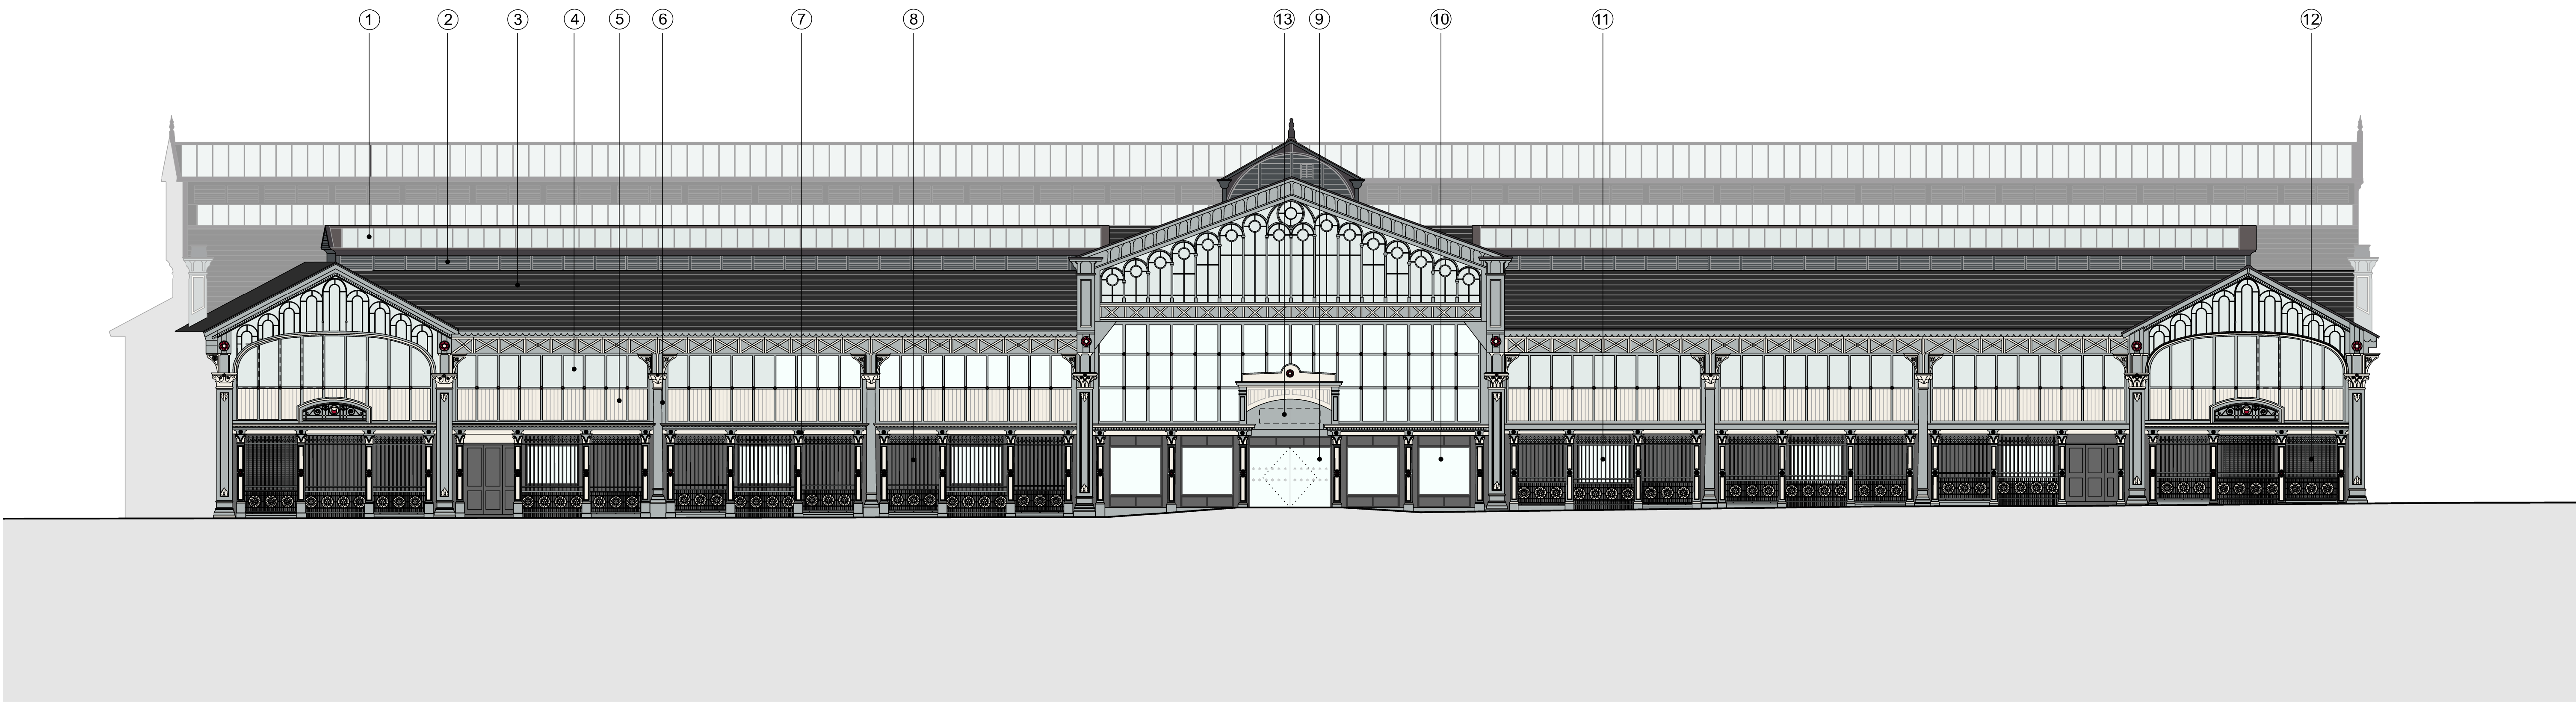

Key:

- ① Rooflights

② Existing timber louvers locally repaired and repainted dark grey

③ Proposed new roof slate, 600 x 300mm Cedral Slates

④ Existing glazing replaced where damaged with like for like; all glazing to be cleaned and applied film to be removed

⑤ Linseed paint Brouns & Co, Colour No. 03 Restoration White

⑥ Linseed paint Brouns & Co, Colour No. 23 Arran

⑦ Red painted features Linseed paint Brouns & Co, Colour No. 32 Barn Red

⑧ Existing masonry cleaned and painted with Ronseal external masonry paint; colour TBC
- ⑨ Proposed entrance door

⑩ Proposed entrance glazing

⑪ Proposed window; existing railing to be retained

⑫ Proposed louvers; existing railing to be retained

⑬ Proposed illuminated signage; location TBC

⑭ Proposed louvers behind existing steel



⑮ Proposed entrance fob locked door

⑯ Existing gate to be retained as a working, sliding gate

⑰ New gate to be installed (reuse from other location or new; TBC)

Proposed Elevation - South Facing, Liverpool Road

Notes:	Rev:	Date:	Description:	By:
Do not scale from this drawing.	P01	19/07/23	First Issue	ko
All dimensions are in millimetres unless otherwise noted.	P02	07/08/23	Design Amendments	ko
All dimensions to be checked on site before proceeding with work.	P03	30/08/23	Louver Update	ko
All omissions and discrepancies to be reported in writing to Project 3 Architects Ltd.	P04	21/09/23	spec update	ws
Areas indicated on this drawing are approximate and indicative only.				
© Project 3 Architects Limited Registered in England & Wales Number 08021795.				

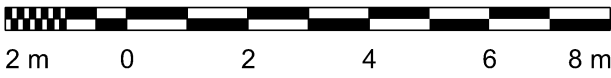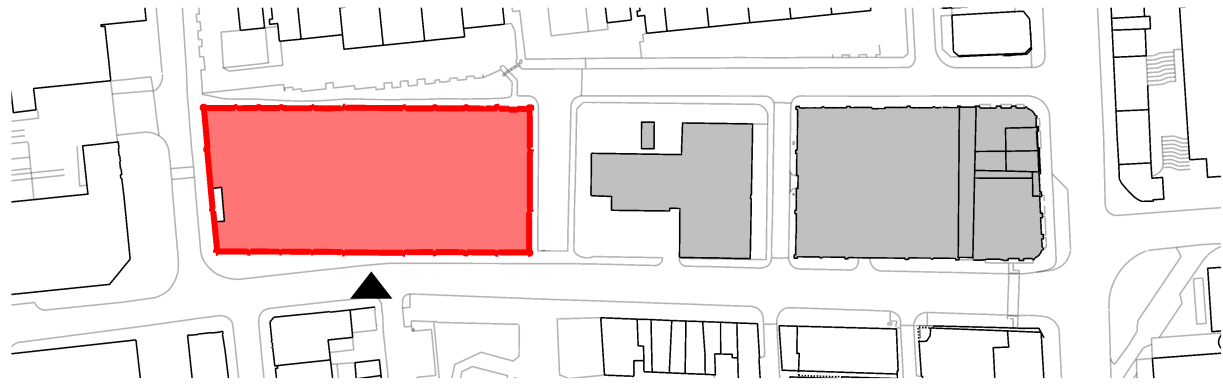

PROJECT 3
architects

4 back grafton street
altrincham
cheshire
WA14 1DY

0161 233 0575
mail@project3architects.com
www.project3architects.com

Project:
Lower Campfield
Liverpool Road, Manchester

Title:
Proposed Elevations
South Facing

Status:
PLANNING

Drawing Number:
0774-P3A-XX-XX-DR-A-05023

Scale @ ISO A1:
1:125

Revision:
P04