

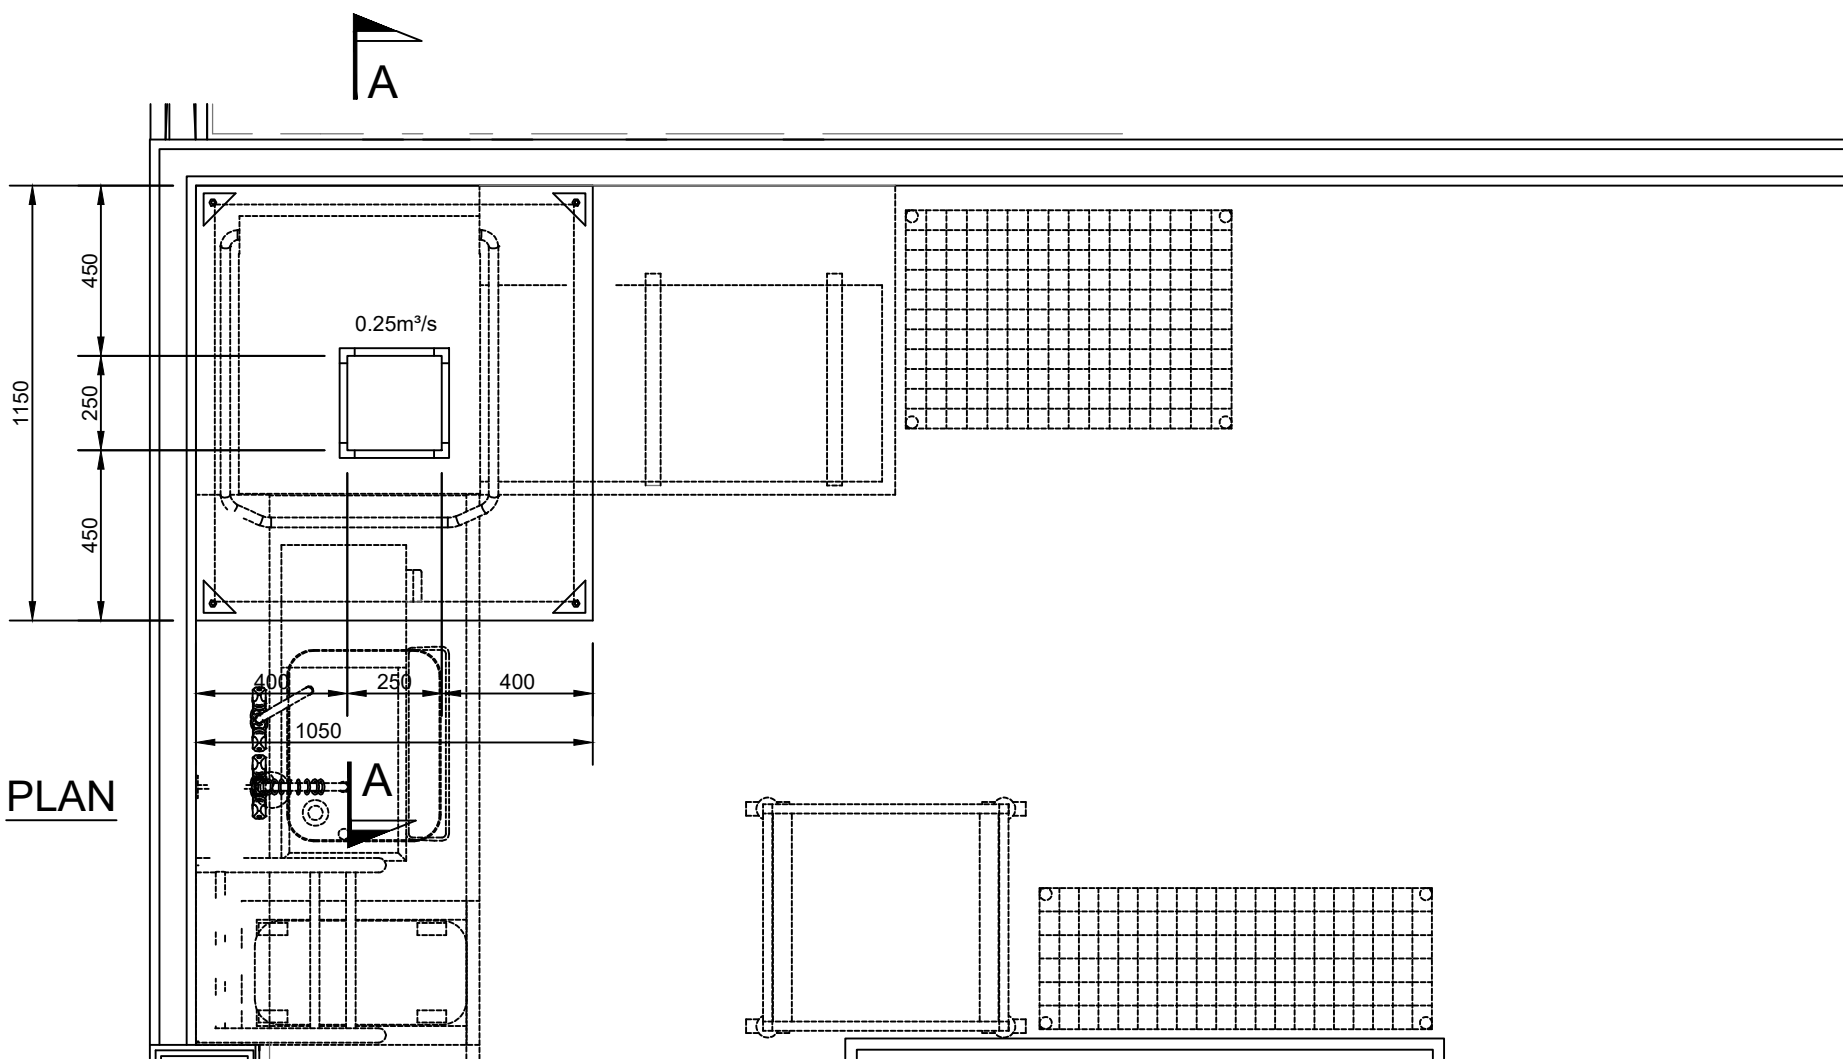
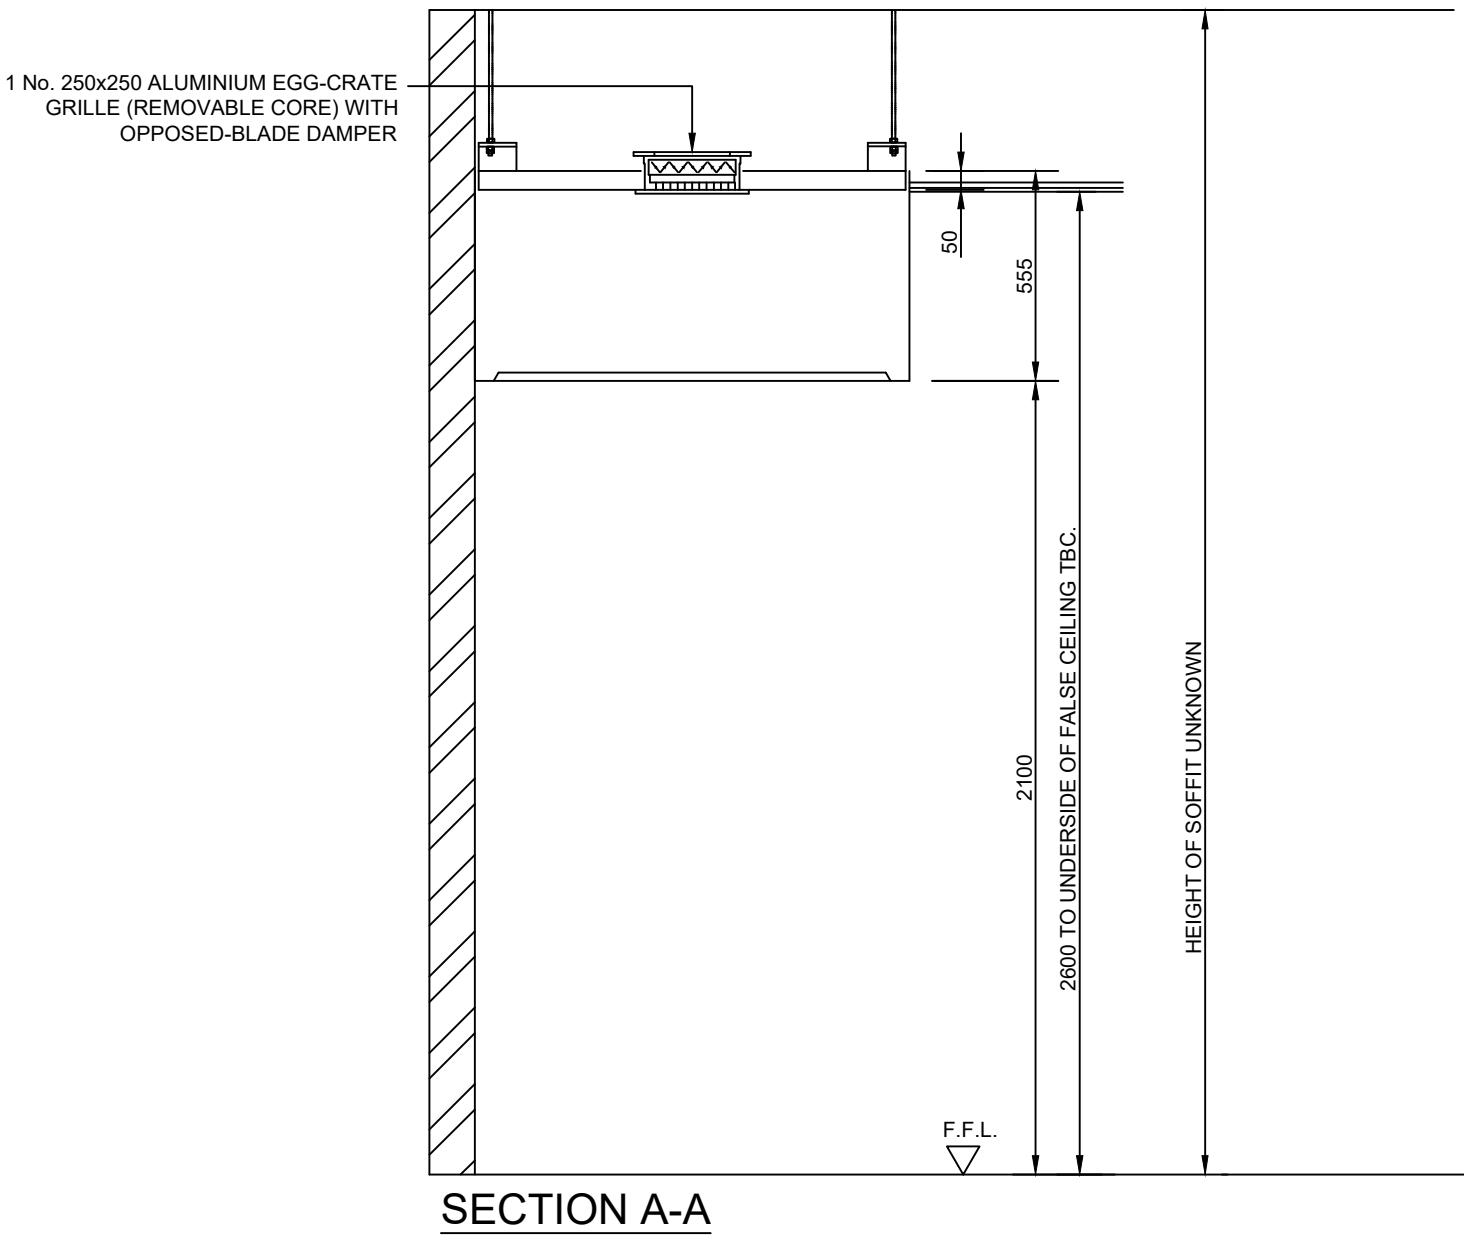


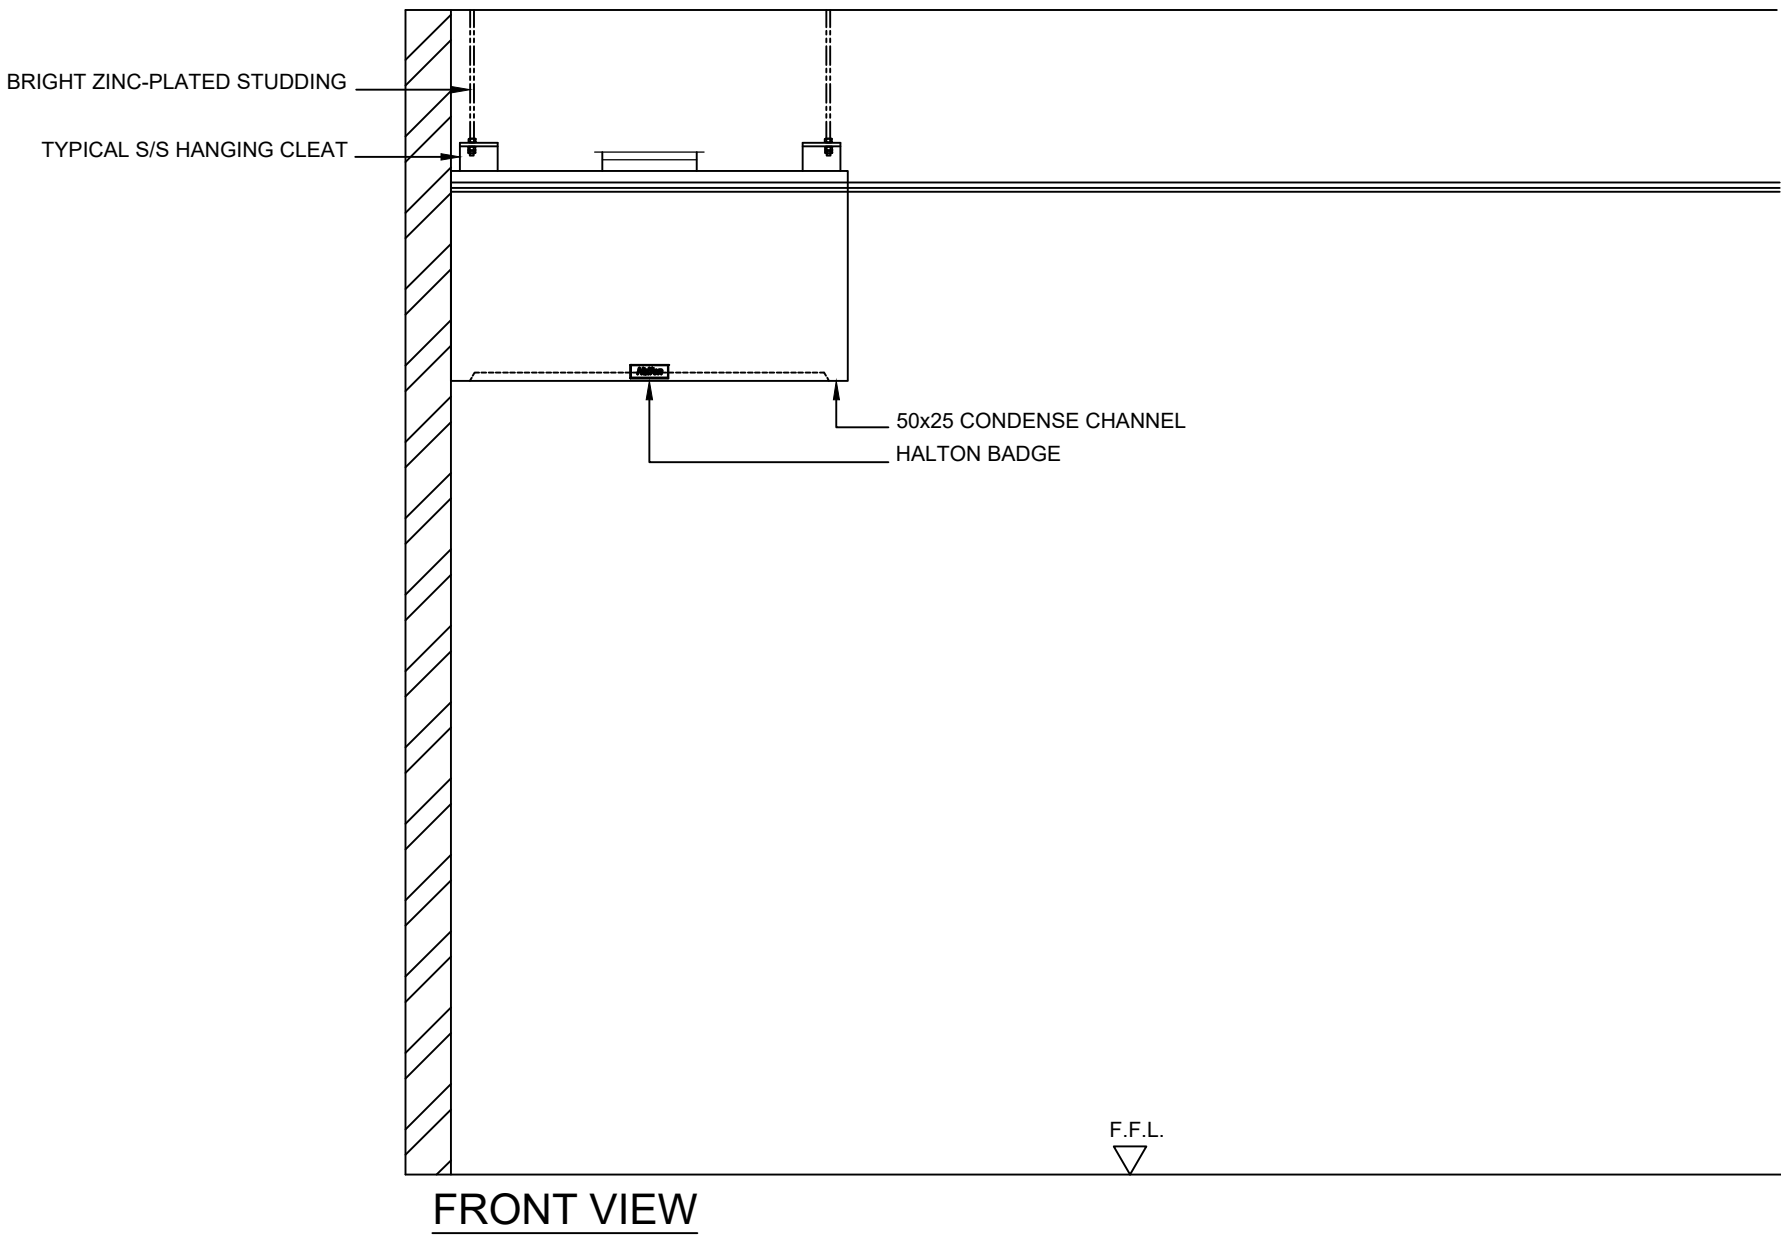

HANGING CLEAT POSITION :
(UNLESS OTHERWISE STATED)

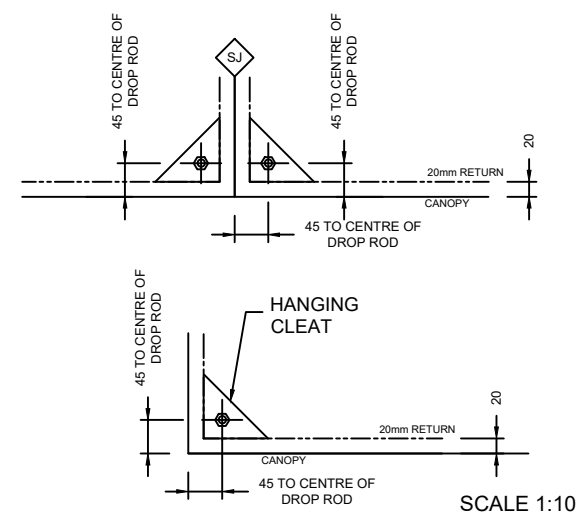

CANOPY DETAILS:

Halton Model: CXW
Canopy Size: 1050 x 1150 x 555
Extract Flow Rate: 0.25m³/s
Static Pressure at Extract Spigot: 40 Pa
Extract Spigots (20 Mez): 1No. 250 x 250
Approx Hanging Weight: 69 kg

DRAWING NOTE:

DO NOT SCALE.

ALL DIMENSIONS IN MILLIMETRES.

± 1mm TOLERANCE

HALTON COMPONENTS FABRICATED FROM 18G (1.2) STAINLESS STEEL GRADE AISI 304L (EN 1.4307) 240S (SILICONE FINISH). WELDED FORMED & FOLDED CONSTRUCTION.

THIS DRAWING IS THE COPYRIGHT OF HALTON FOODSERVICE Ltd. AND MUST NOT BE COPIED WITHOUT PERMISSION OF HALTON FOODSERVICE Ltd.

◊ SITE JOINT

NOTES:

A	ISSUE FOR APPROVAL	25.07.2022	LW
REV	DESCRIPTION	DATE	BY

CLIENT:



Unit A1, Axis Point, Hill Top Road, Heywood, Lancashire, OL10 2RQ.
Tel: 0844 811 7210 Email: sales@visionck.co.uk
Website: www.visionck.co.uk Shop: www.visionckshop.co.uk

PROJECT:

MALMAISON
PEARL ASSURANCE HOUSE
23 PRNCESS STREET
MANCHESTER
M2 4ER

DRAWING CONTENT

VENTILATION CANOPY
MODEL: CXW
LEVEL: 07
AREA: DISHWASH
ITEM: 2.04

Halton

11 LAKER ROAD, AIRPORT INDUSTRIAL ESTATE,
ROCHESTER, KENT, ME1 3QX
tel: +44 (0) 1634 666111
www.Halton.com/foodservice

TYPE	CONTRACT DRAWING	CHECKED:	
SCALE:	1:20 @ A1	DATE:	21.07.2022
DRAWING No:	D460-VCK-XX-07-DR-Y-4102	DRAWN:	LW
Project No.	Level	Revision:	P01
HALTON REF:	32485-07-4102		

STATUS

FOR APPROVAL