
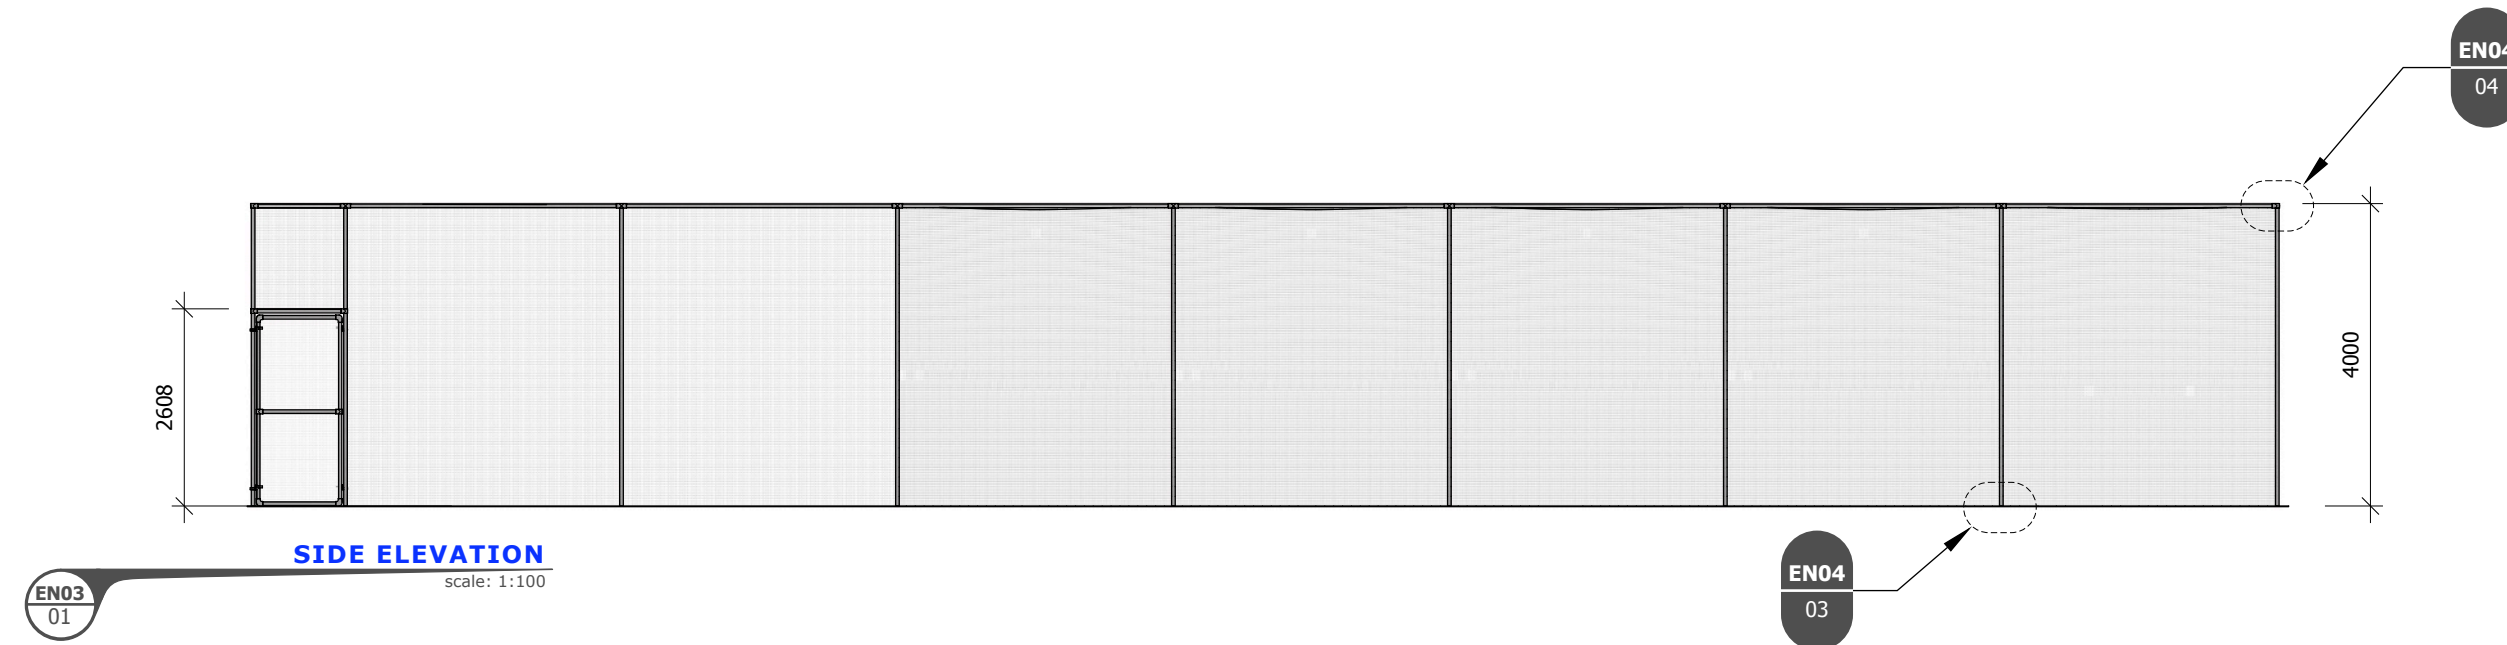


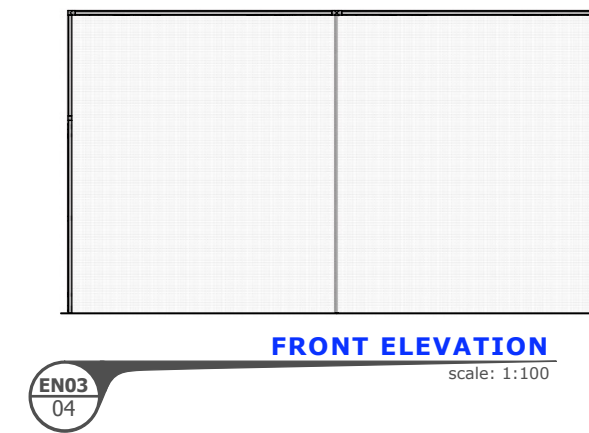


Specification for two lane enclosed 'tp5t' system

Playing surface carpets
Overall two lane dimensions: 27m x 7.3m
'tp5' premium grade tufted synthetic playing surface carpets per lane: 27m x 3.65m green with blue borders
Optional: single tone green, single tone NPC, NPC with green or blue borders
Optional: training aid - contrasting stump lines


Shock pads: per lane
'tp2' batting area: pace modifying shock pads for the pitching area 19m x 3.4m
'tp3' bowling area and run-up: load absorbing shock pad 8m x 3.6m

Steelwork system dimensions: per lane
Height: 4m
Lane length: 25.55m
Overall length 27m
Width: 3.6 - 3.65m
48mm diameter galvanised steel tubes set in a 52mm diameter socket.
2 no. Pedestrian Gates with latch
Optional: powder coated steelwork green or black


Netting systems
18.25m x 4m HD Protection tunnels: exclusive total-play design one seamless piece of total-play's 'HD' netting secured with PVC encapsulated tension wire
8.5m x 4m HD panel sidewalls and 7.3m central divider with roof netting at bowlers end
4m high white bowler netting
Single batting curtains (white mesh) 2m x 7.3m
Optional: green or black netting
Optional: additional 'double' or 'wrap' batting curtains
Optional: protection skirt in green or black (PVC): protects the bottom section of netting, 500m high.

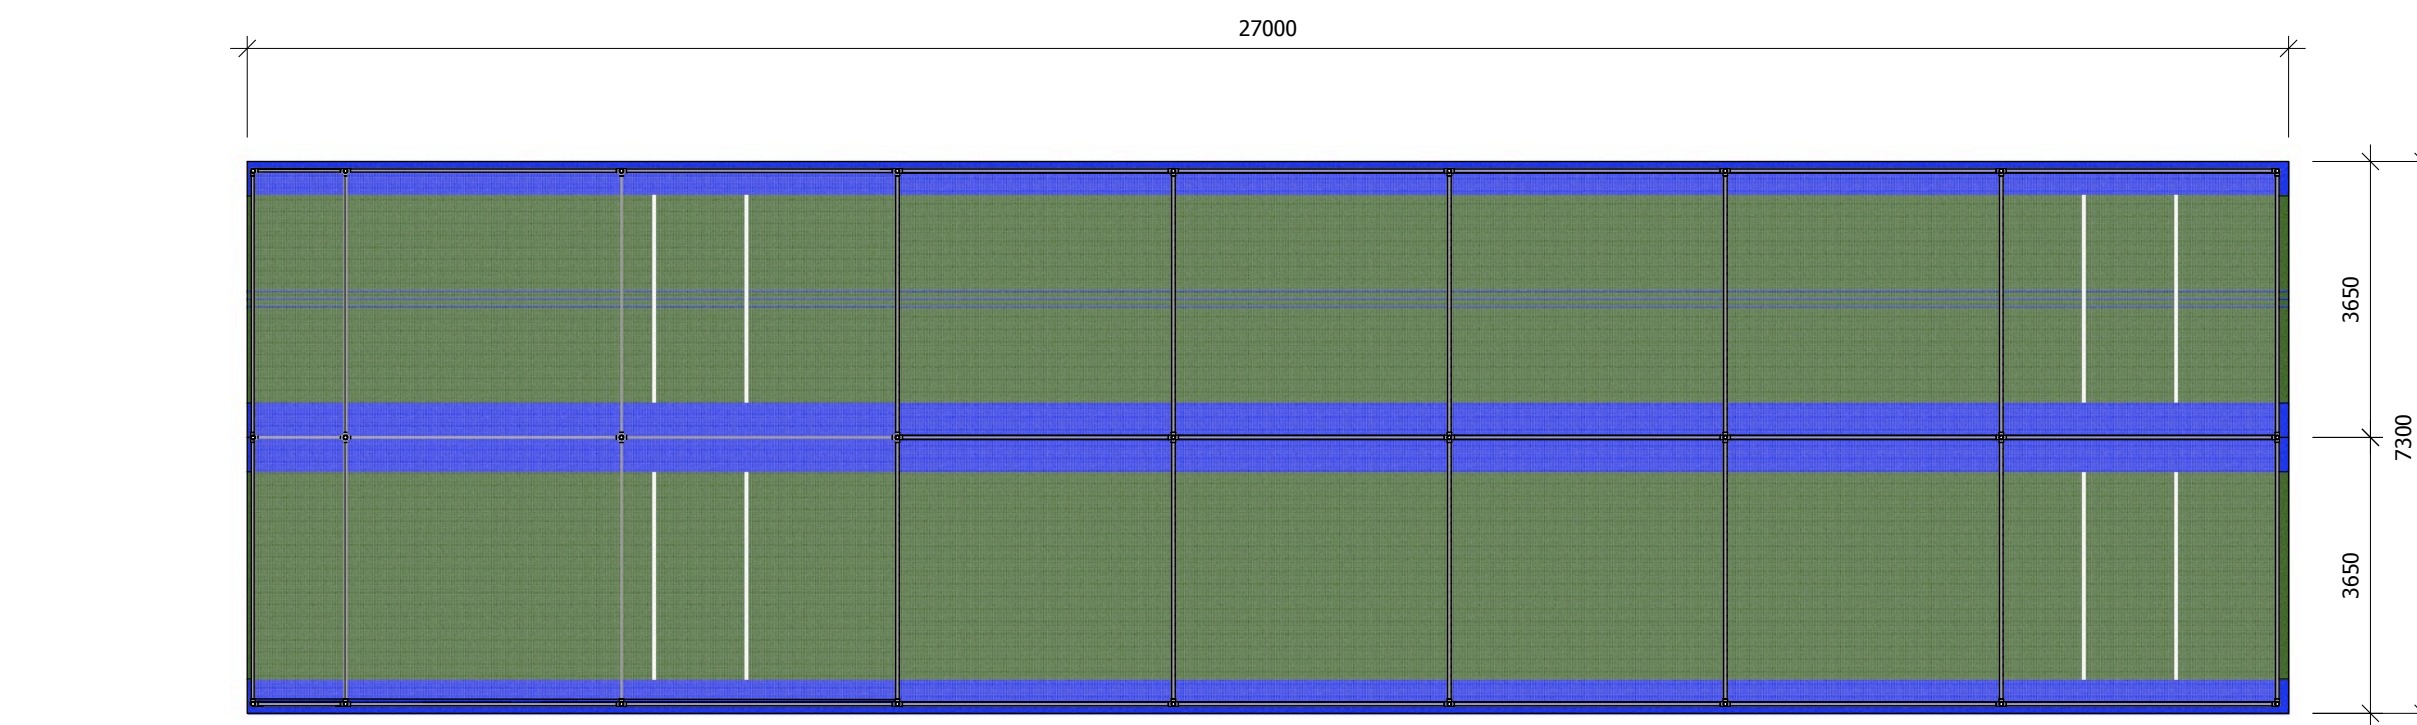

PLAN
scale: 1:100

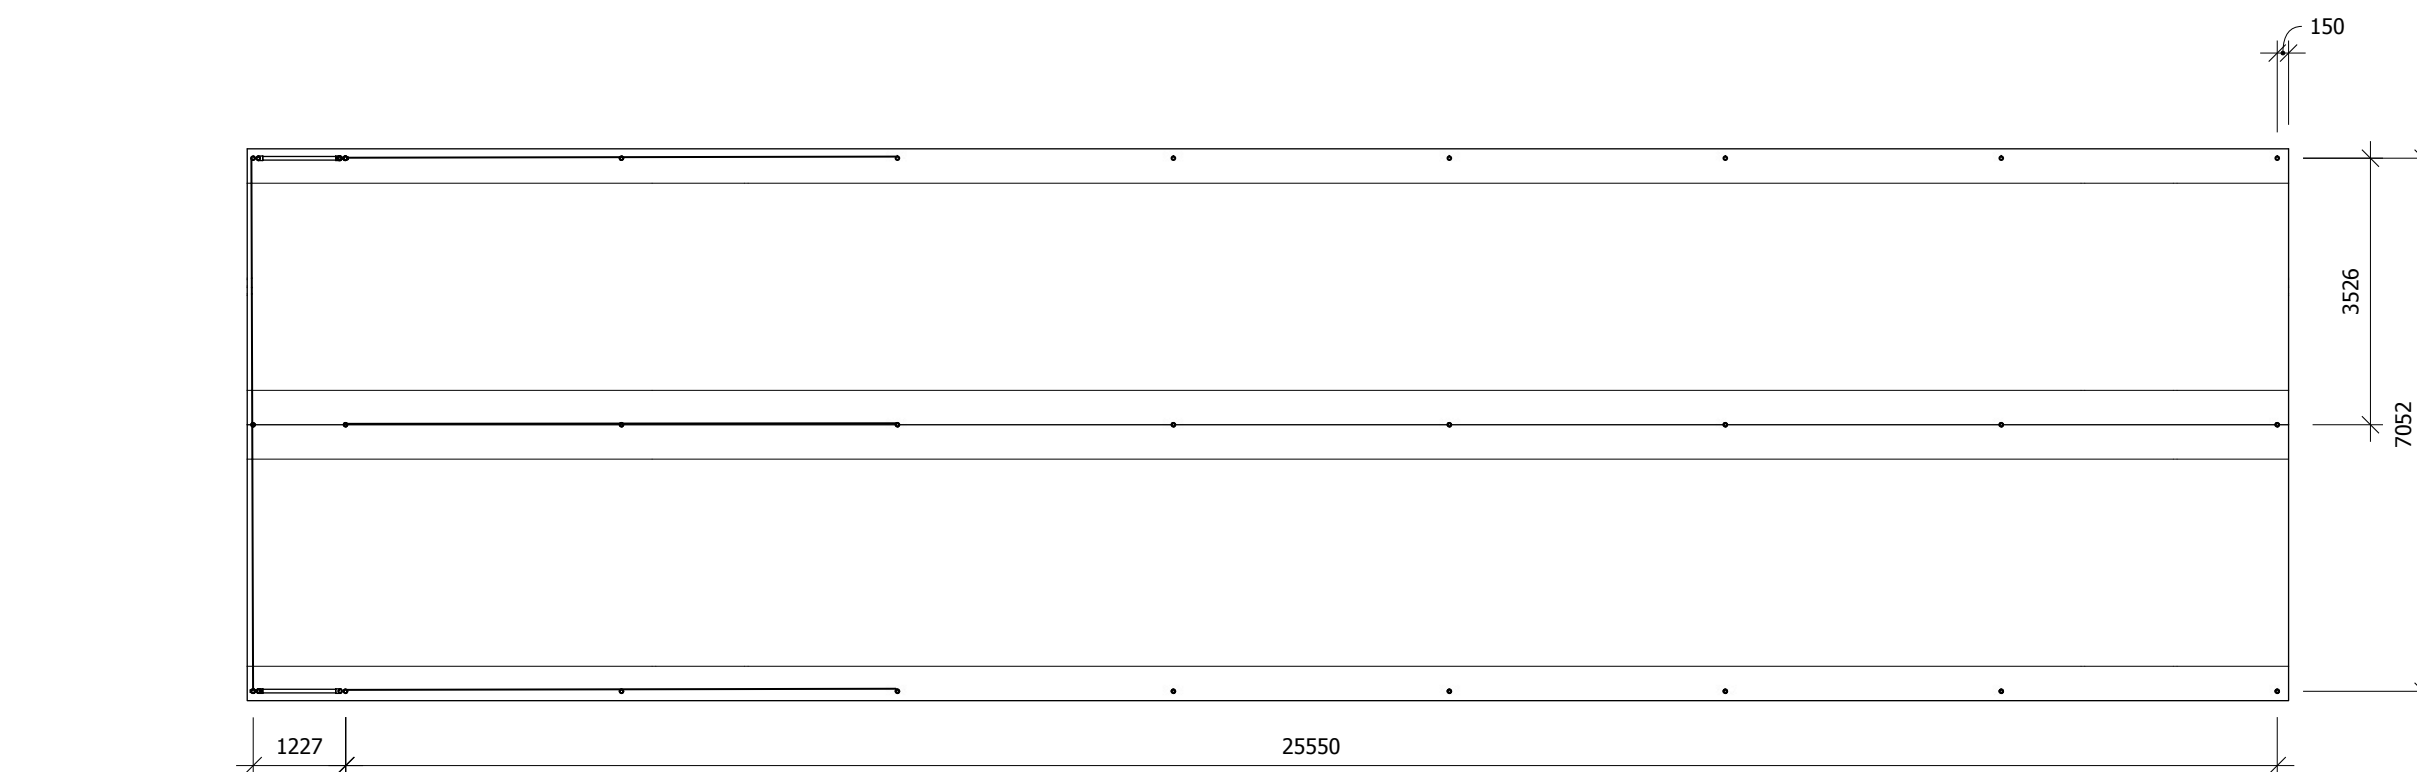


PLAN SECTION
scale: 1:100

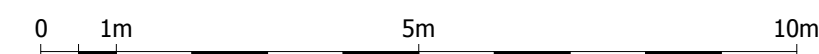

This document is a strictly confidential communication to and solely for the use of 'The Client'. This document and the information in it, are provided in confidence to 'The Client', for the sole purpose of exploring potential ground development works. No part of it may be reproduced or communicated to any other third party without the express written permission of total-play Ltd


The 'tp5t' system designed and installed by total-play Ltd is an England and Wales Cricket Board, (ECB) Approved Non-Turf Pitch System.

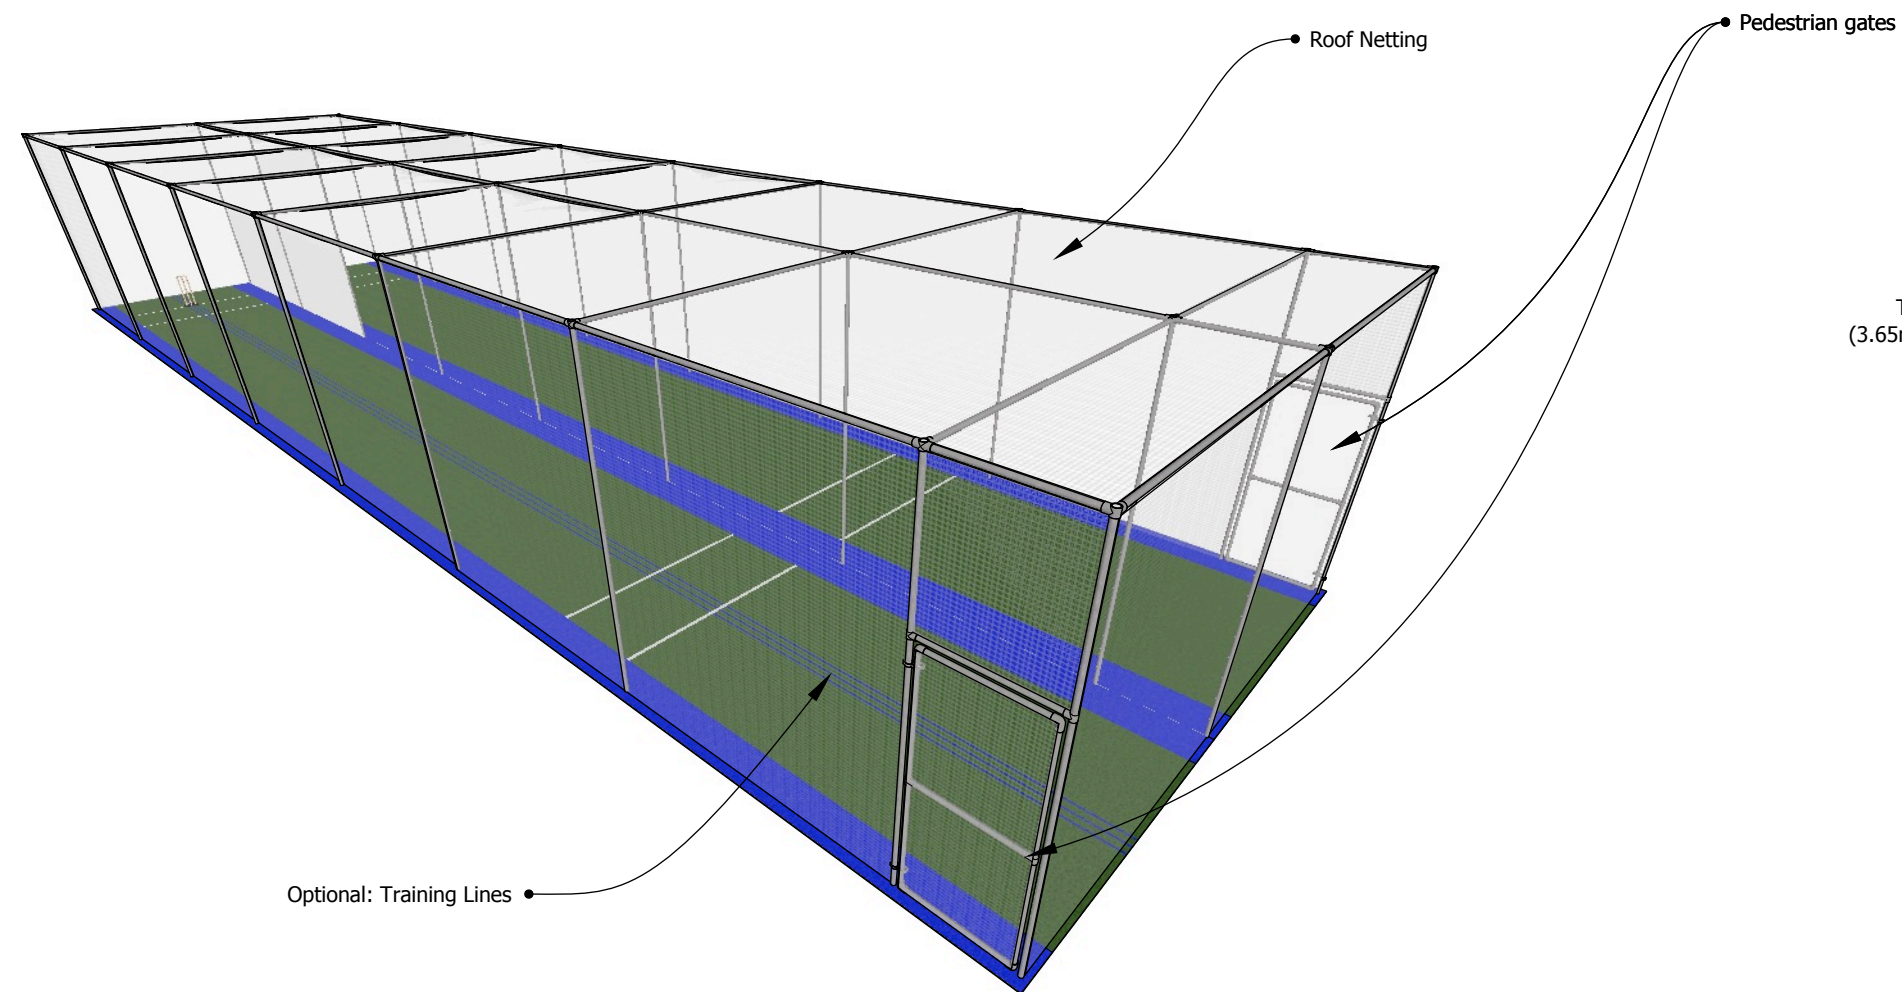

FRONT PERSPECTIVE

EN04
01


scale: NTS

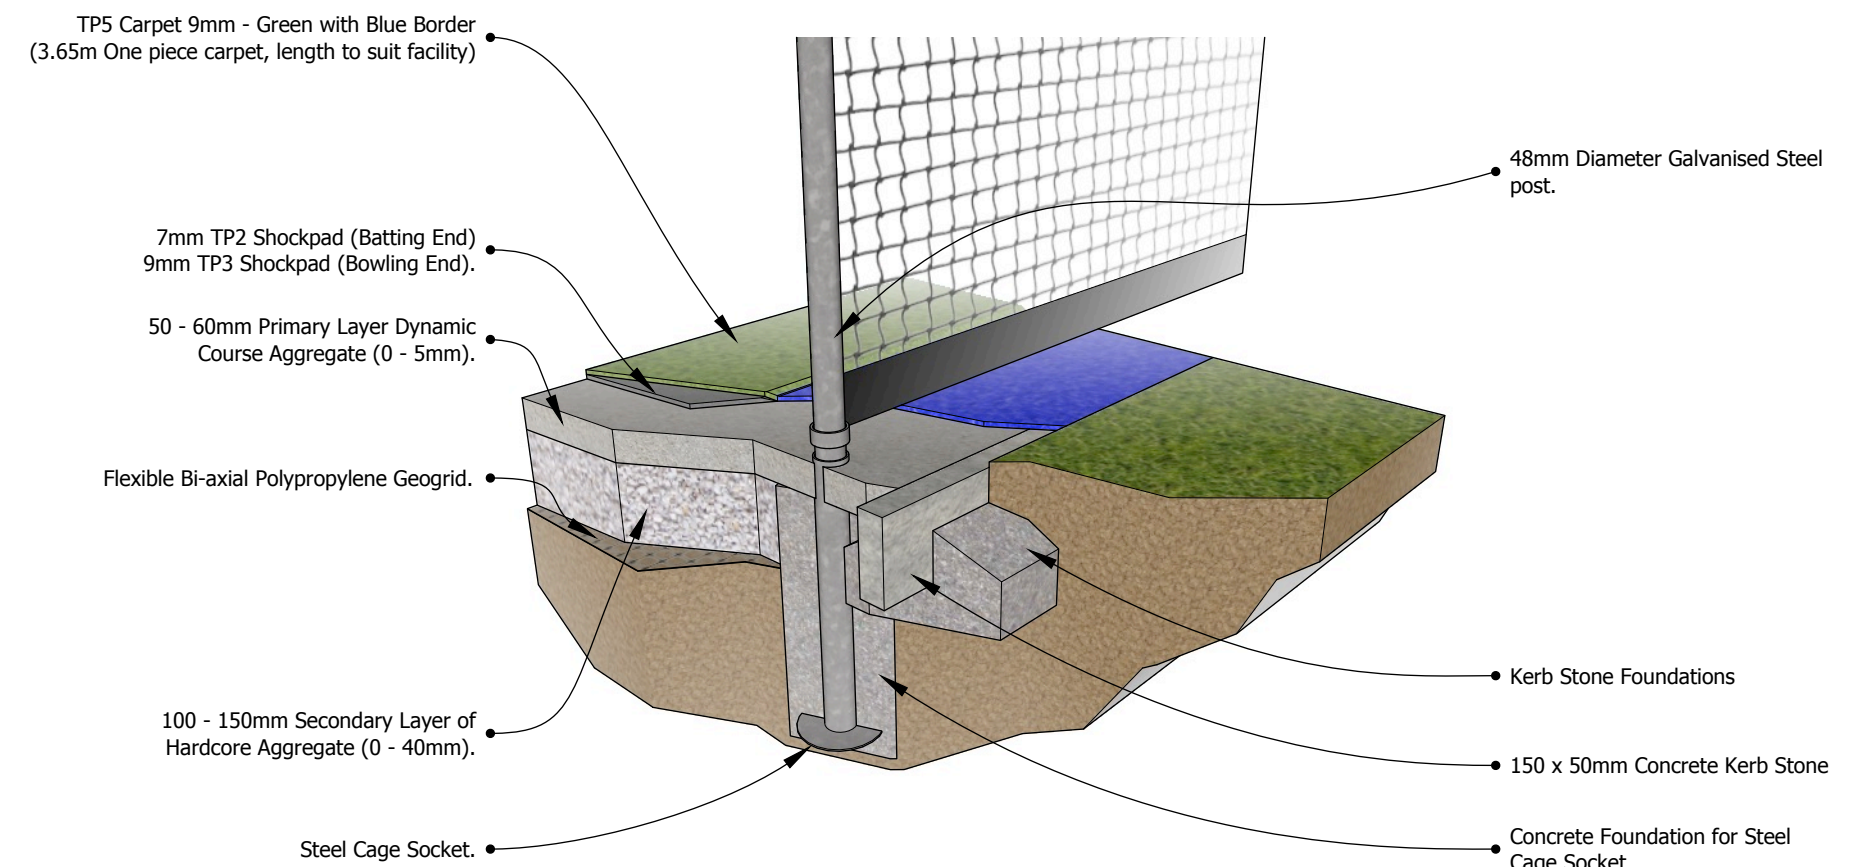

CAGE POST INSTALLATION

EN04
03


scale: NTS

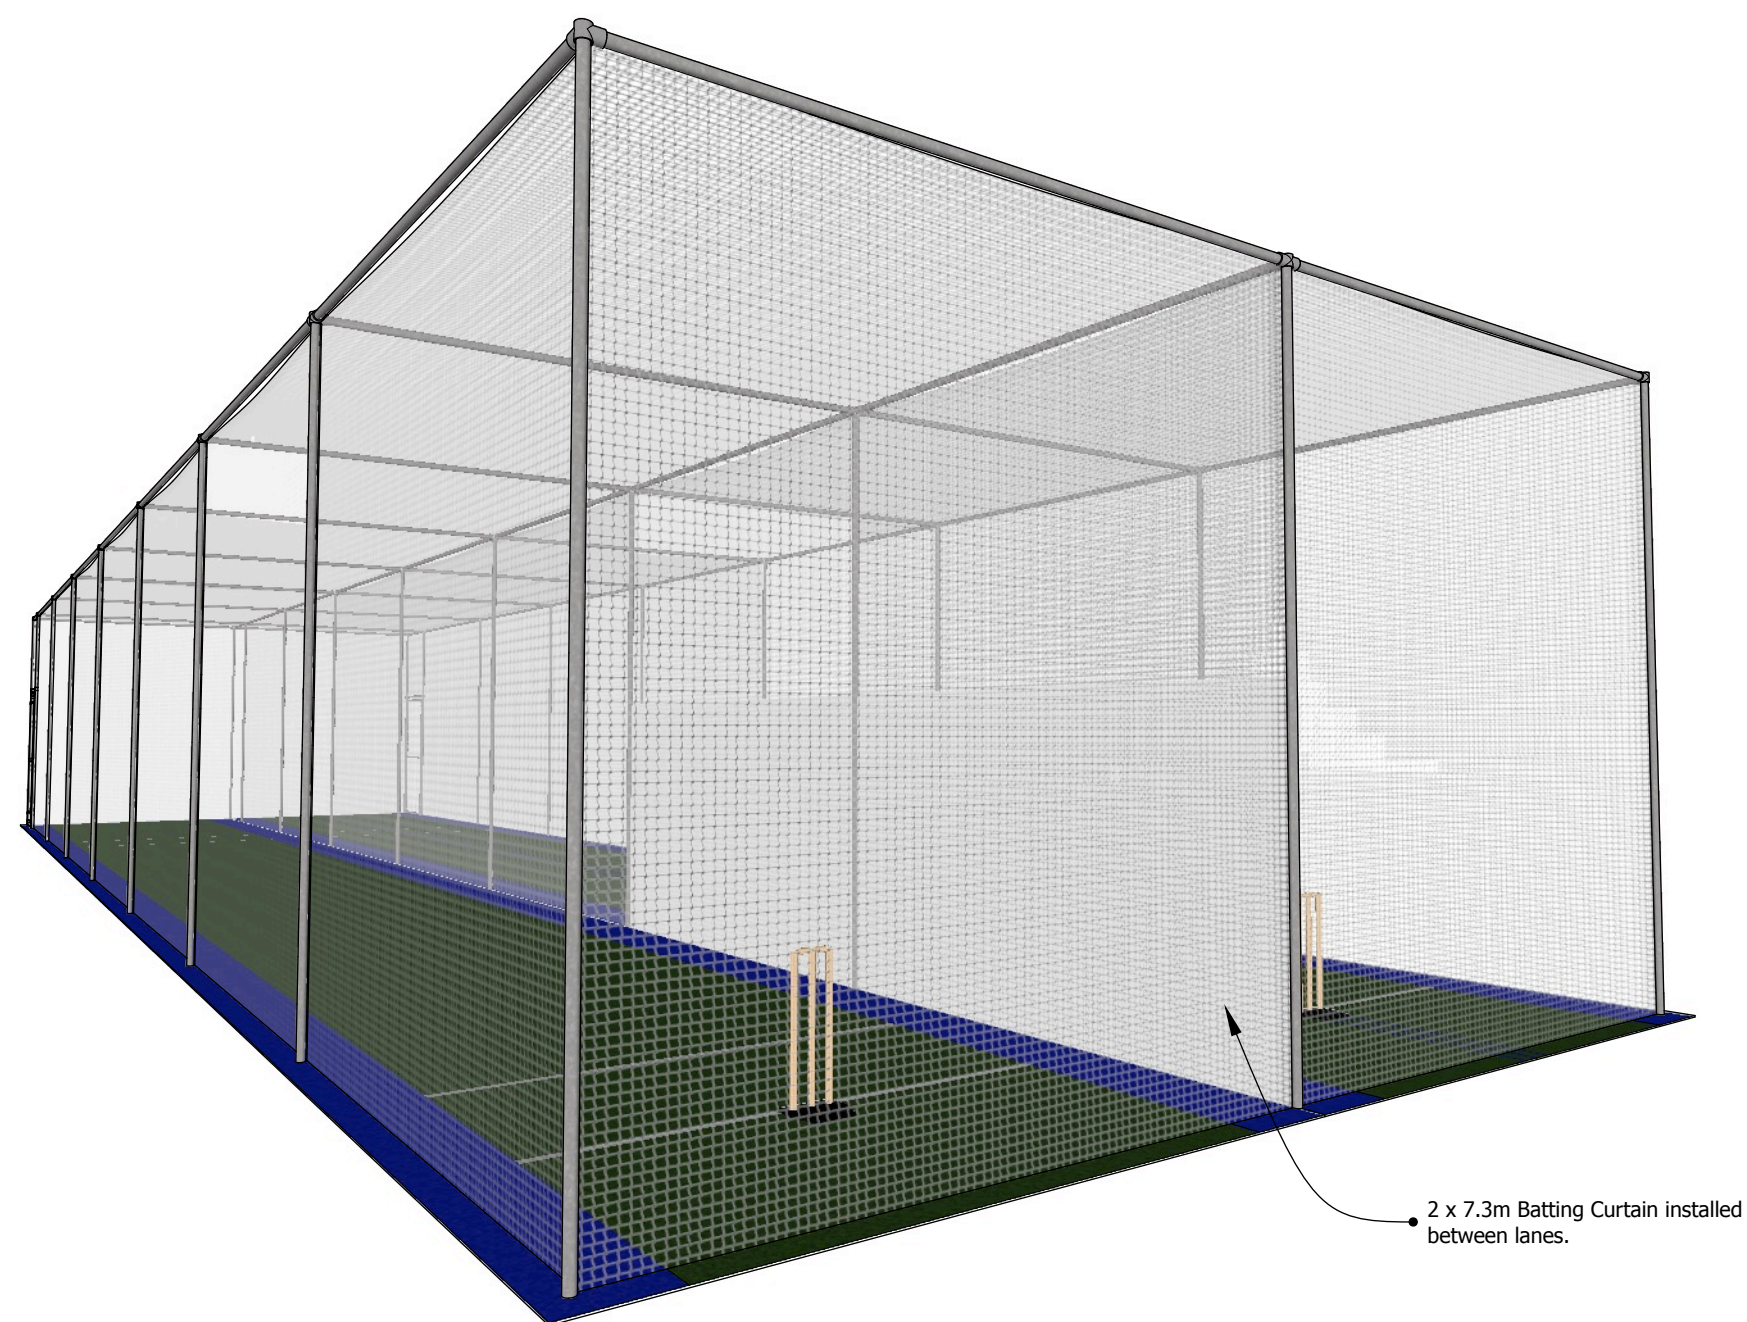

REAR PERSPECTIVE

EN04
02

scale: NTS

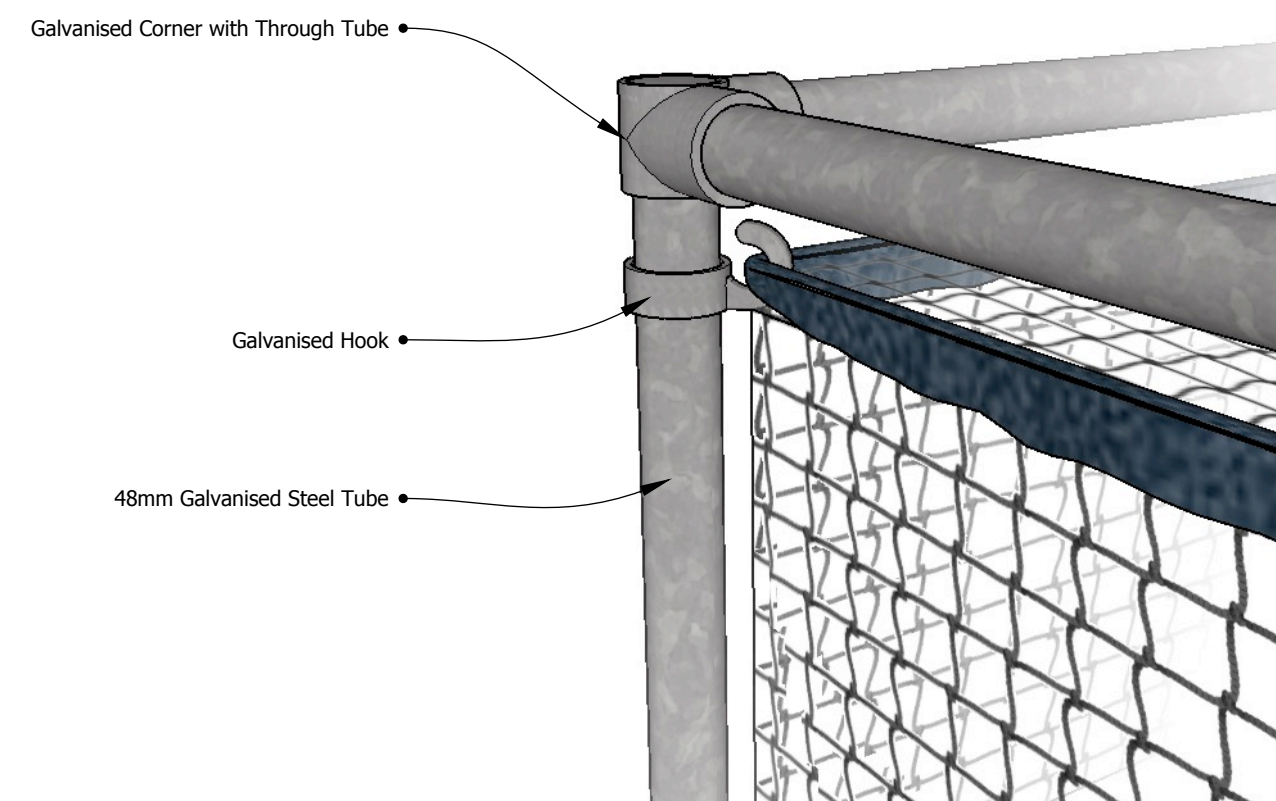

CAGE POST DETAIL

EN04
04

scale: NTS

This document is a strictly confidential communication to and solely for the use of 'The Client'. This document and the information in it, are provided in confidence to 'The Client', for the sole purpose of exploring potential ground development works. No part of it may be reproduced or communicated to any other third party without the express written permission of total-play Ltd