


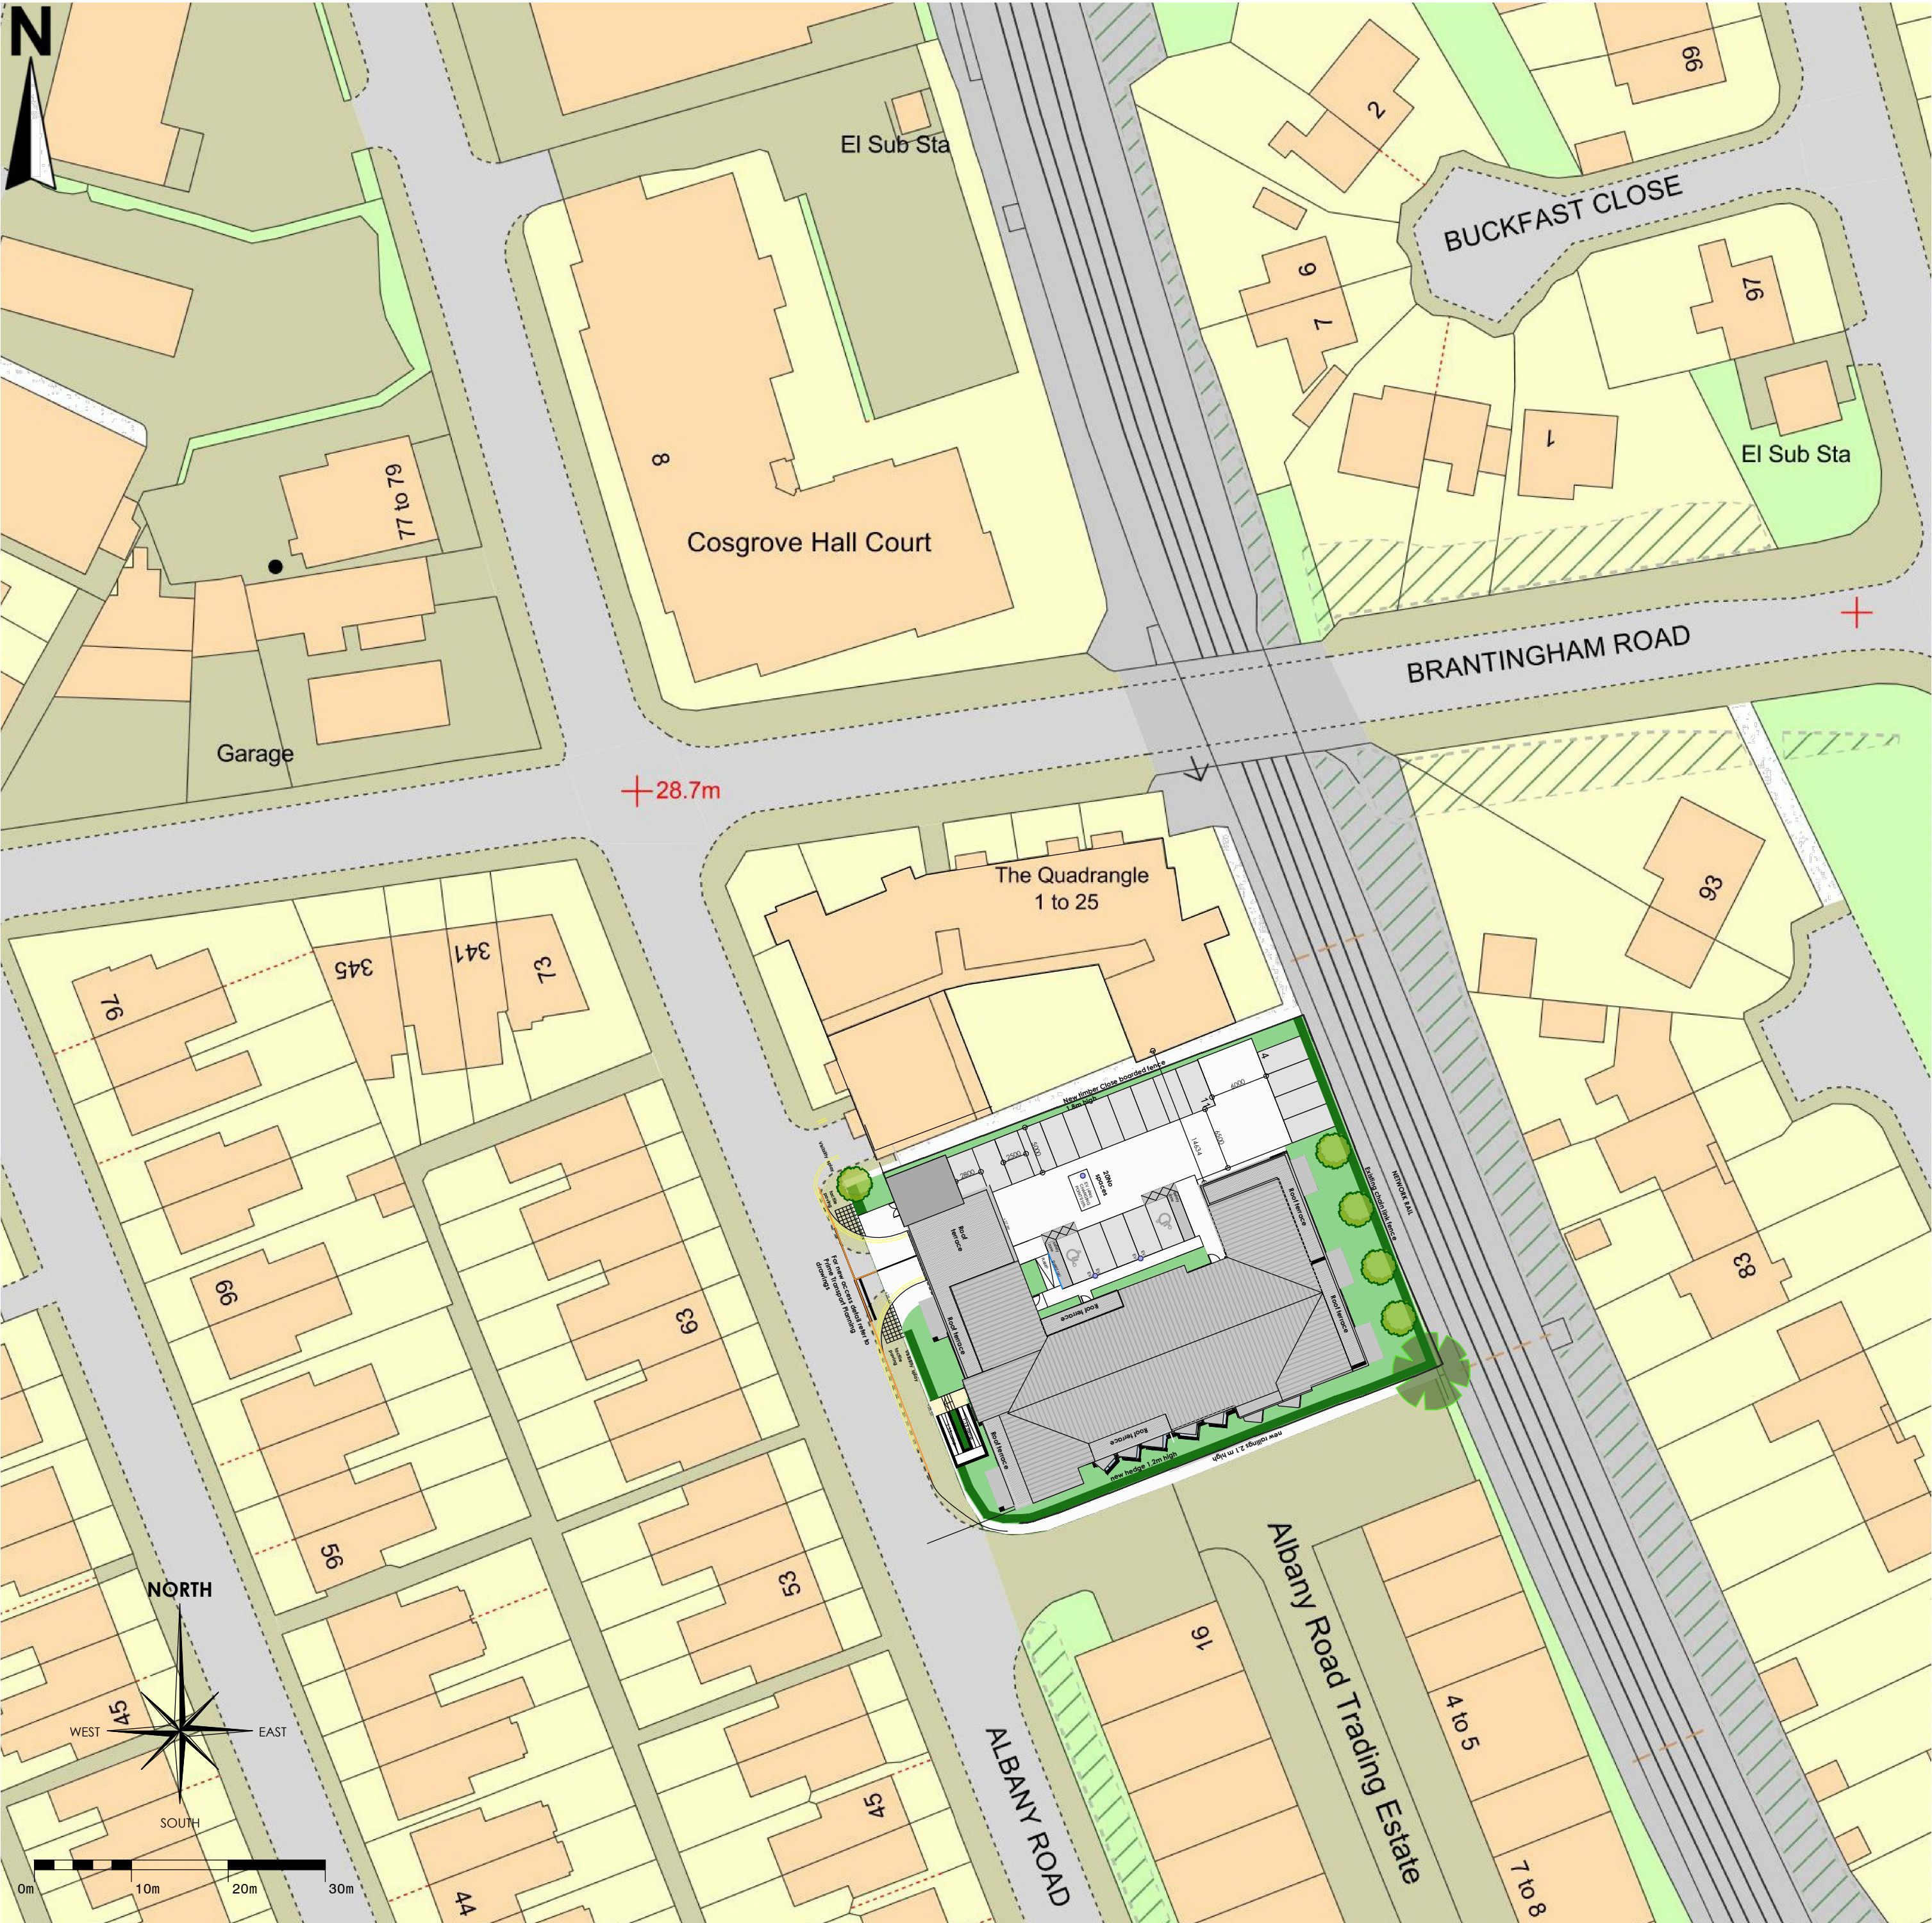

The copyright of this drawing is vested in the architect and should not be reproduced, copied or used for any other purpose than that it is intended for without the prior written consent of Watkiss Dawson & Ward.

SITE AREA
GROSS- 2000sqm - 0.20 Hectares 0.49 Acres

MIX
21 x 1B2P @ 50%
19 x 2B3P @ 50%
40 No TOTAL

SCHEDULE

12No x 1B2P - 538 sqft - 50.0 sqm
01No x 1B2P - 523 sqft - 51.7 sqm
08No x 1B2P - 538 sqft - 53.0 sqm
21No x 1bed

06 No x 2B3P - 656 sqft - 61.4 sqm
12No x 2B3P - 656 sqft - 61.7 sqm
01No x 2B3P - 700 sqft - 65.0 sqm
19No x 2 bed

40No Total
Total - 24213 sqft -2249.5 sqm

GIFA

GROUND	786 sqm
FIRST	799 sqm
SECOND	799 sqm
THIRD	608 sqm
TOTAL GIFA	2992 sqm

NET AREAS

flats	2249.5sqm
circulation/ stores	422.2 sqm@14.5%
ancillary/ refuse	87 sqm
TOTAL NIA	2758.7 sqm

PARKING SCHEDULE

1B2P @ 50%	10
2b3p @ 50%	10
TOTAL	20 No spaces @50%



WATKISS DAWSON & WARD
Office 4 Civic Centre, Stourport on Severn DY13 8UJ
T: 01952 289076 M: 01952 289076
E: jeremy@wdward.co.uk W: www.wdwa.co.uk

Contract
**PROPOSED APARTMENT DEVELOPMENT
ALBANY ROAD CHORLTON**

Sheet Title
SITE LAYOUT- APPRAISAL

Client
BOWSALL

Scale
1:250@A2

Date
08.08.22

Drawn By
JDW

Checked By

Drawing Number
2210- P- 01 rev i