


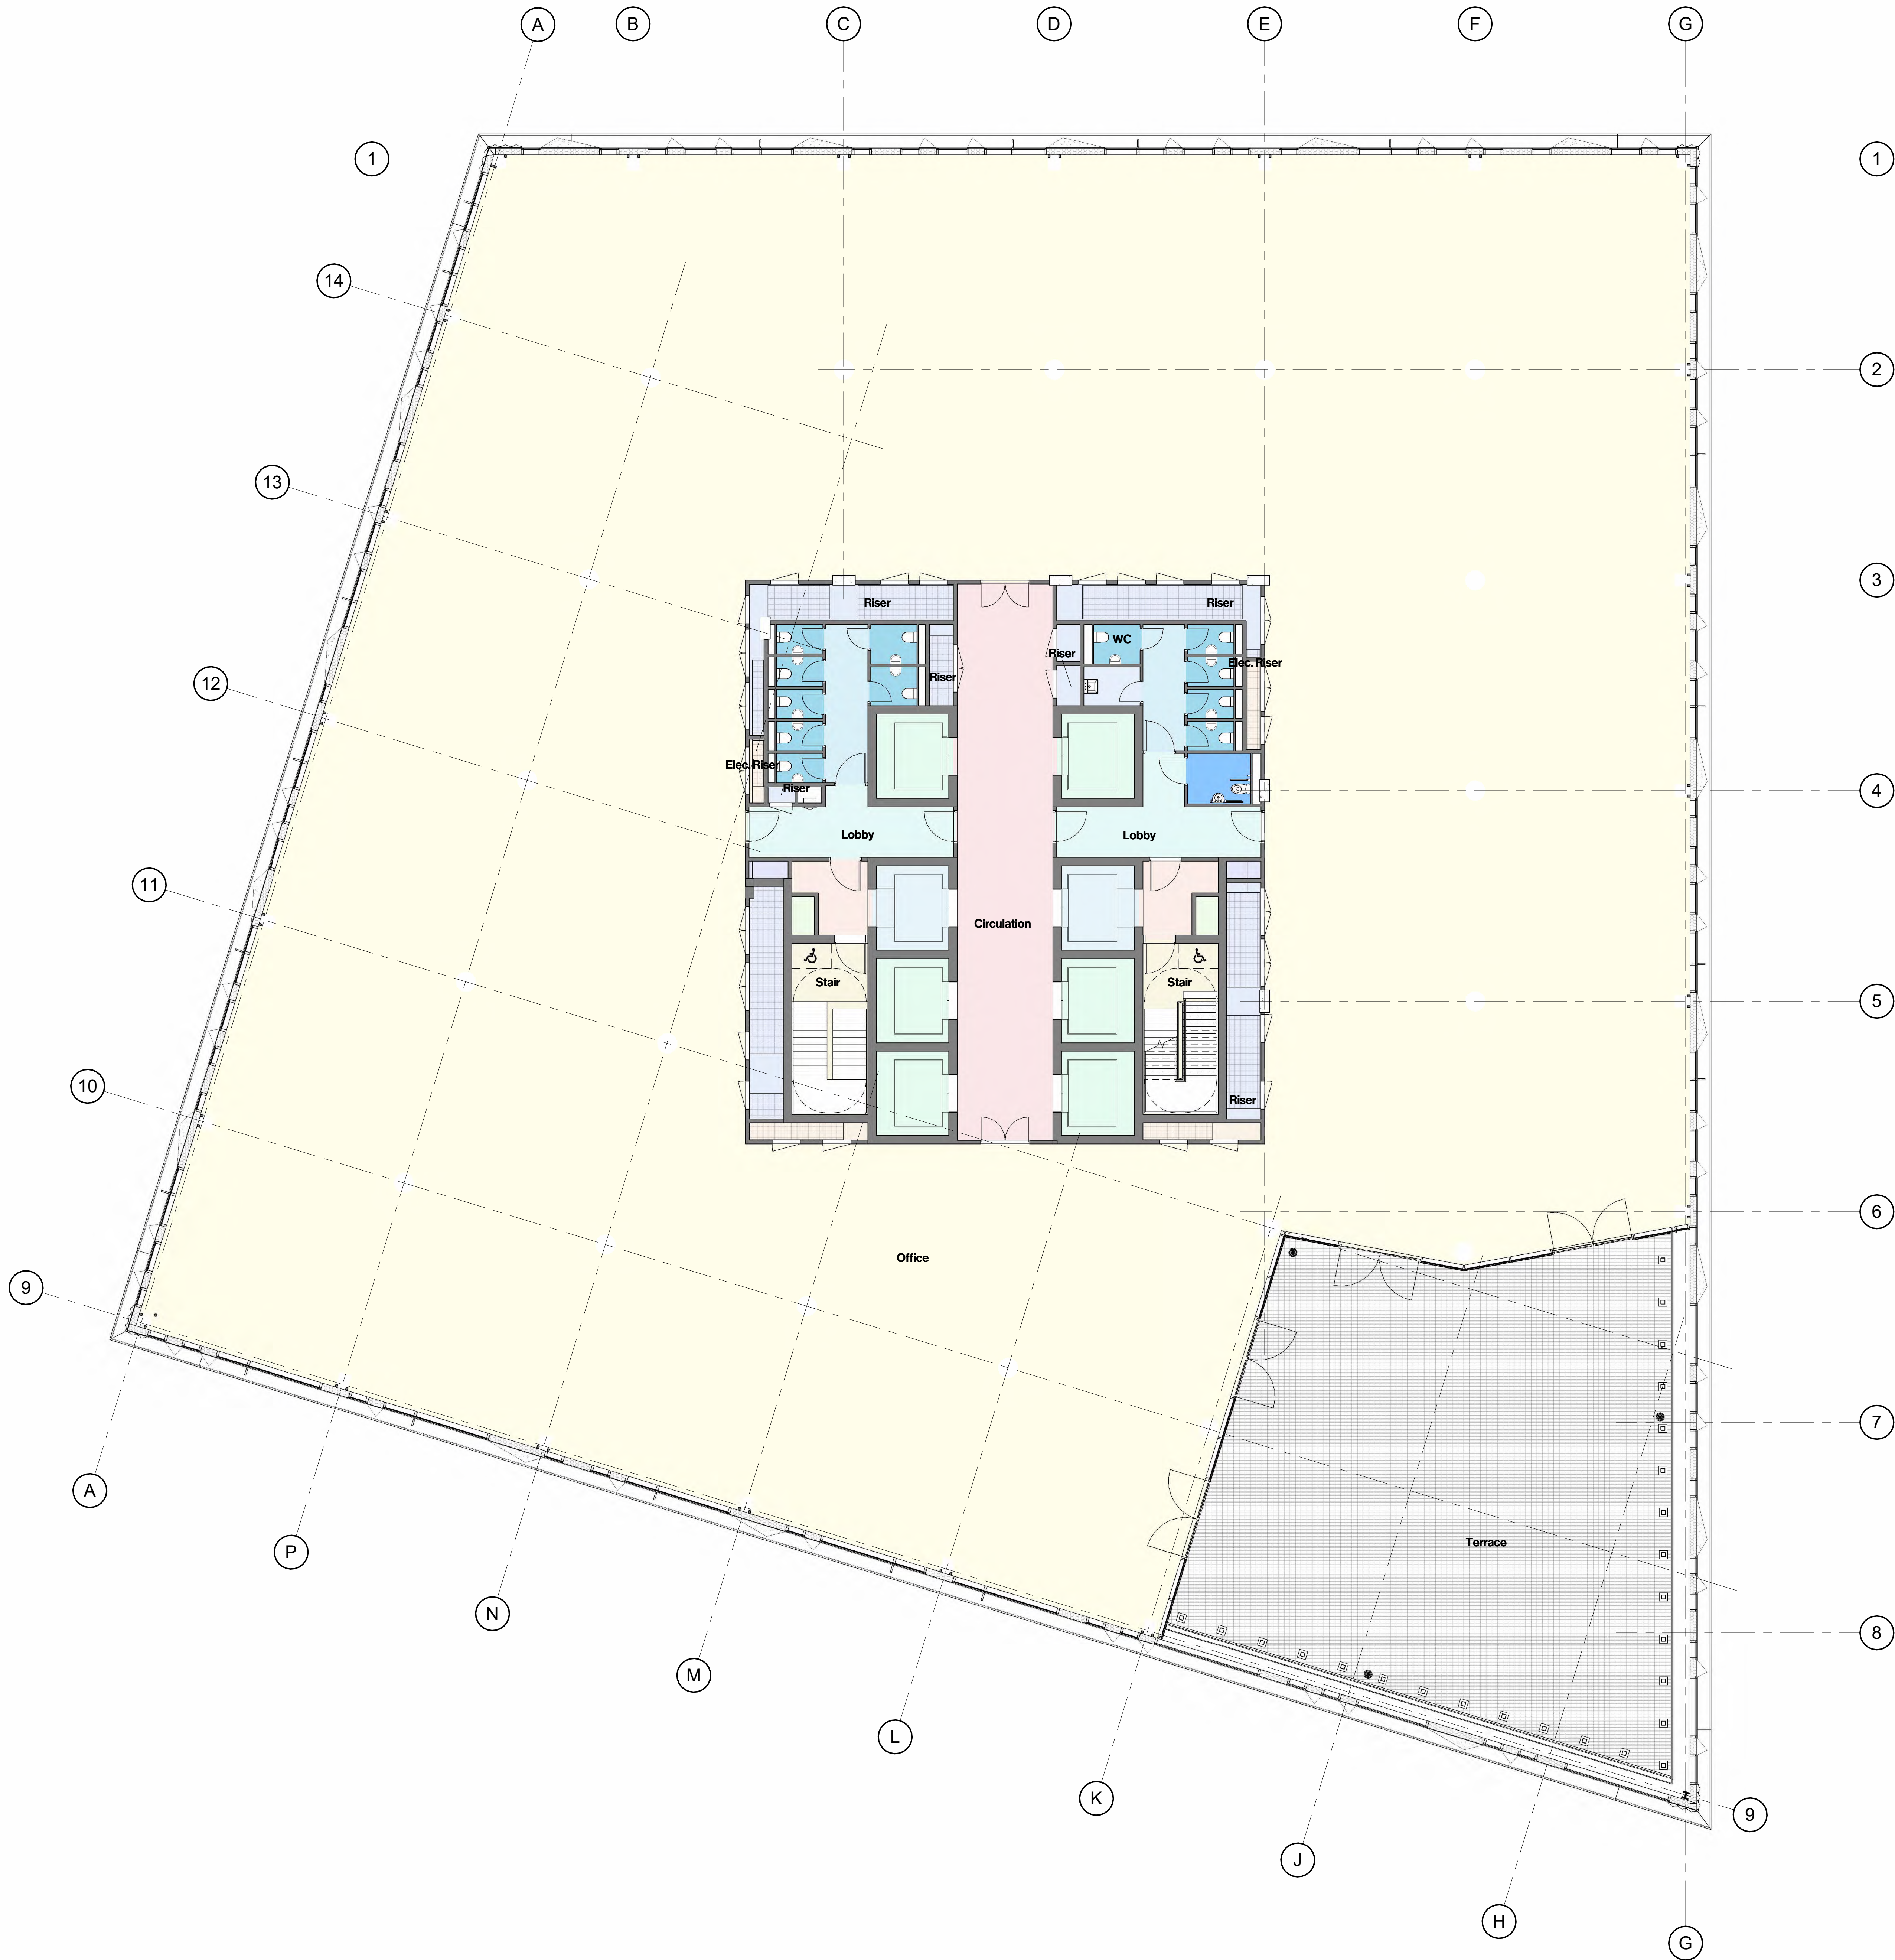

Drawing Revisions				
Date:	Rev	Note:	Check:	
08.06.22	P01	Draft Planning Application	RO	
21.06.22	P02	Planning Issue	RO	
09.09.22	P03	Planning Issue	RO	
01.09.23	P04	NMA Update Notes	RO	
01.09.23	P05	NMA Update	RO	

CARTWRIGHT
PICKARD

Client
MEPC

Project
AS | Angel Square Plots 2 & 3

Building Name
Plot 3

Drawing Title
GA Plan - Level 11


Scale
1:100 @ A0

Drawing Created
June 2022

Revision
P05

Drawing No.

AS-CPA-P3-12-DR-A-0212

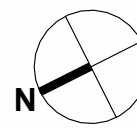

London Office:
1 Carter Square Station
6-8 St. Pancras Way
London WC1A 0QD
Tel: 020 7556 5850

cartwrightpickard.com
© Cartwright Pickard Architects Ltd.