


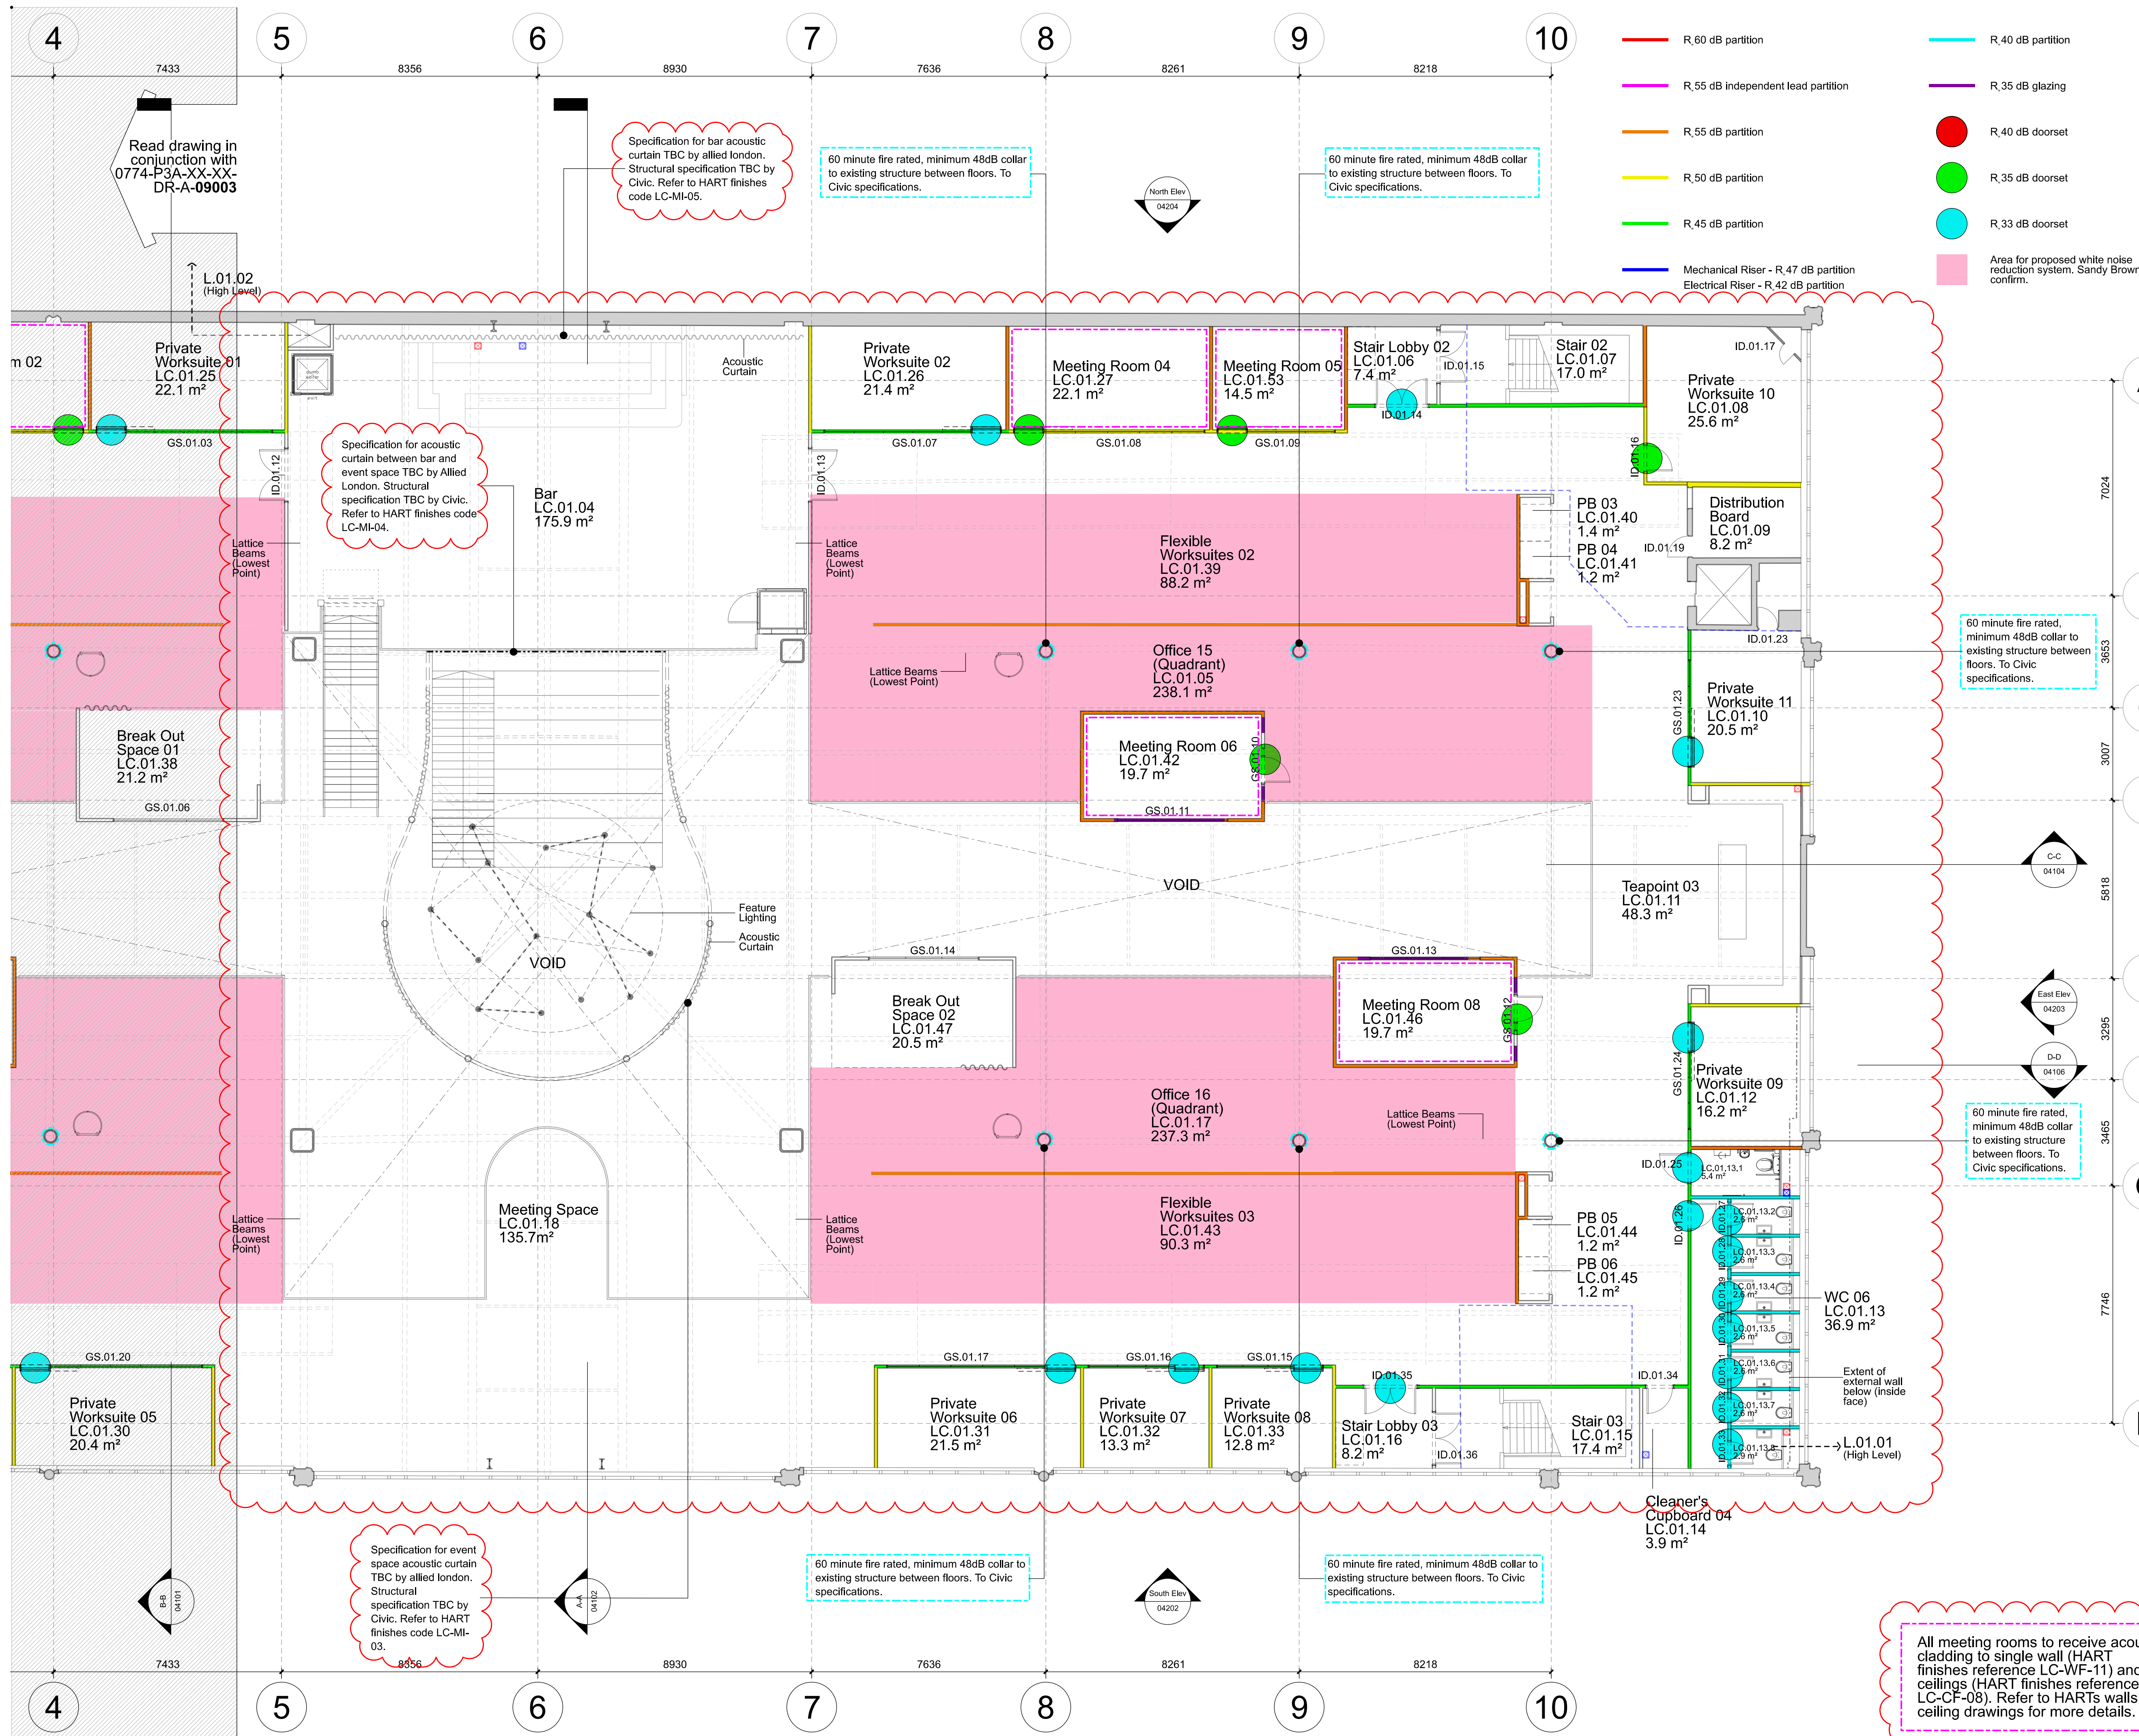

Notes:
Do not scale from this drawing.
All dimensions are in millimetres unless otherwise noted.
All dimensions to be checked on site before proceeding with work.
All omissions and discrepancies to be reported in writing to Project 3 Architects Ltd.
Areas indicated on this drawing are approximate and indicative only.
© Project 3 Architects Limited Registered in England & Wales Number 08021795.



- Drawing References:**
This drawing is to be read in conjunction with the following drawing series:
- | (00) Series | Site Information |
|-------------|---------------------------------|
| (03) Series | Demolition Drawings |
| (04) Series | GA Plans, Sections & Elevations |
| (09) Series | Acoustic Plans |
| (12) Series | FS & BR Plans |
| (20) Series | Mezzanine Deck Details |
| (22) Series | Internal Partition Details |
| (24) Series | Stair Details |
| (29) Series | Architectural Metalwork Details |
| (30) Series | External Louvre Details |
| (31) Series | External Window & Door Details |
| (32) Series | Internal Door Details |

01. Drawing to be read in conjunction with Stage 3 Acoustic Design Report produced by Sandy Brown.
02. Acoustic treatments to meeting rooms, workspaces and offices TBC by Allied London. Refer to HART drawings for finishes/specification.
03. White noise sound reduction TBC by Allied London. Areas at mezzanine level which require sound masking indicatively shown on plan as advised by Acoustic Consultant.
04. Acoustic rating between floors to be minimum 48dB.

Refer to HART FF&E schedule LC-sFFE for more information.

T03	28/11/23	Amends	JG
T02	22/11/23	Amends	JG
T01	27/10/23	First Issue	JG
Rev: Date:		Description:	By:



PROJECT3
architects

4 back grafton street
altrincham
cheshire
WA14 1DY

0161 233 0575
mail@project3architects.com
www.project3architects.com

Project:
Lower Campfield
Liverpool Rd, Manchester
Title:
Proposed Acoustic Plans
Mezzanine Floor (2 of 2)
Status:
TENDER
Drawing Number:
0774-P3A-XX-XX-DR-A-09004
Scale @ ISO A1:
1:100
Revision:
T03

All meeting rooms to receive acoustic cladding to single wall (HART finishes reference LC-WF-11) and ceilings (HART finishes reference LC-CF-08). Refer to HART's walls and ceiling drawings for more details.