
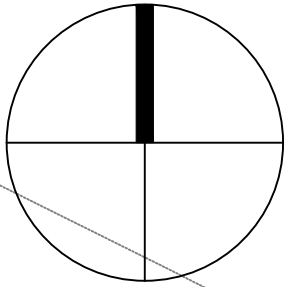


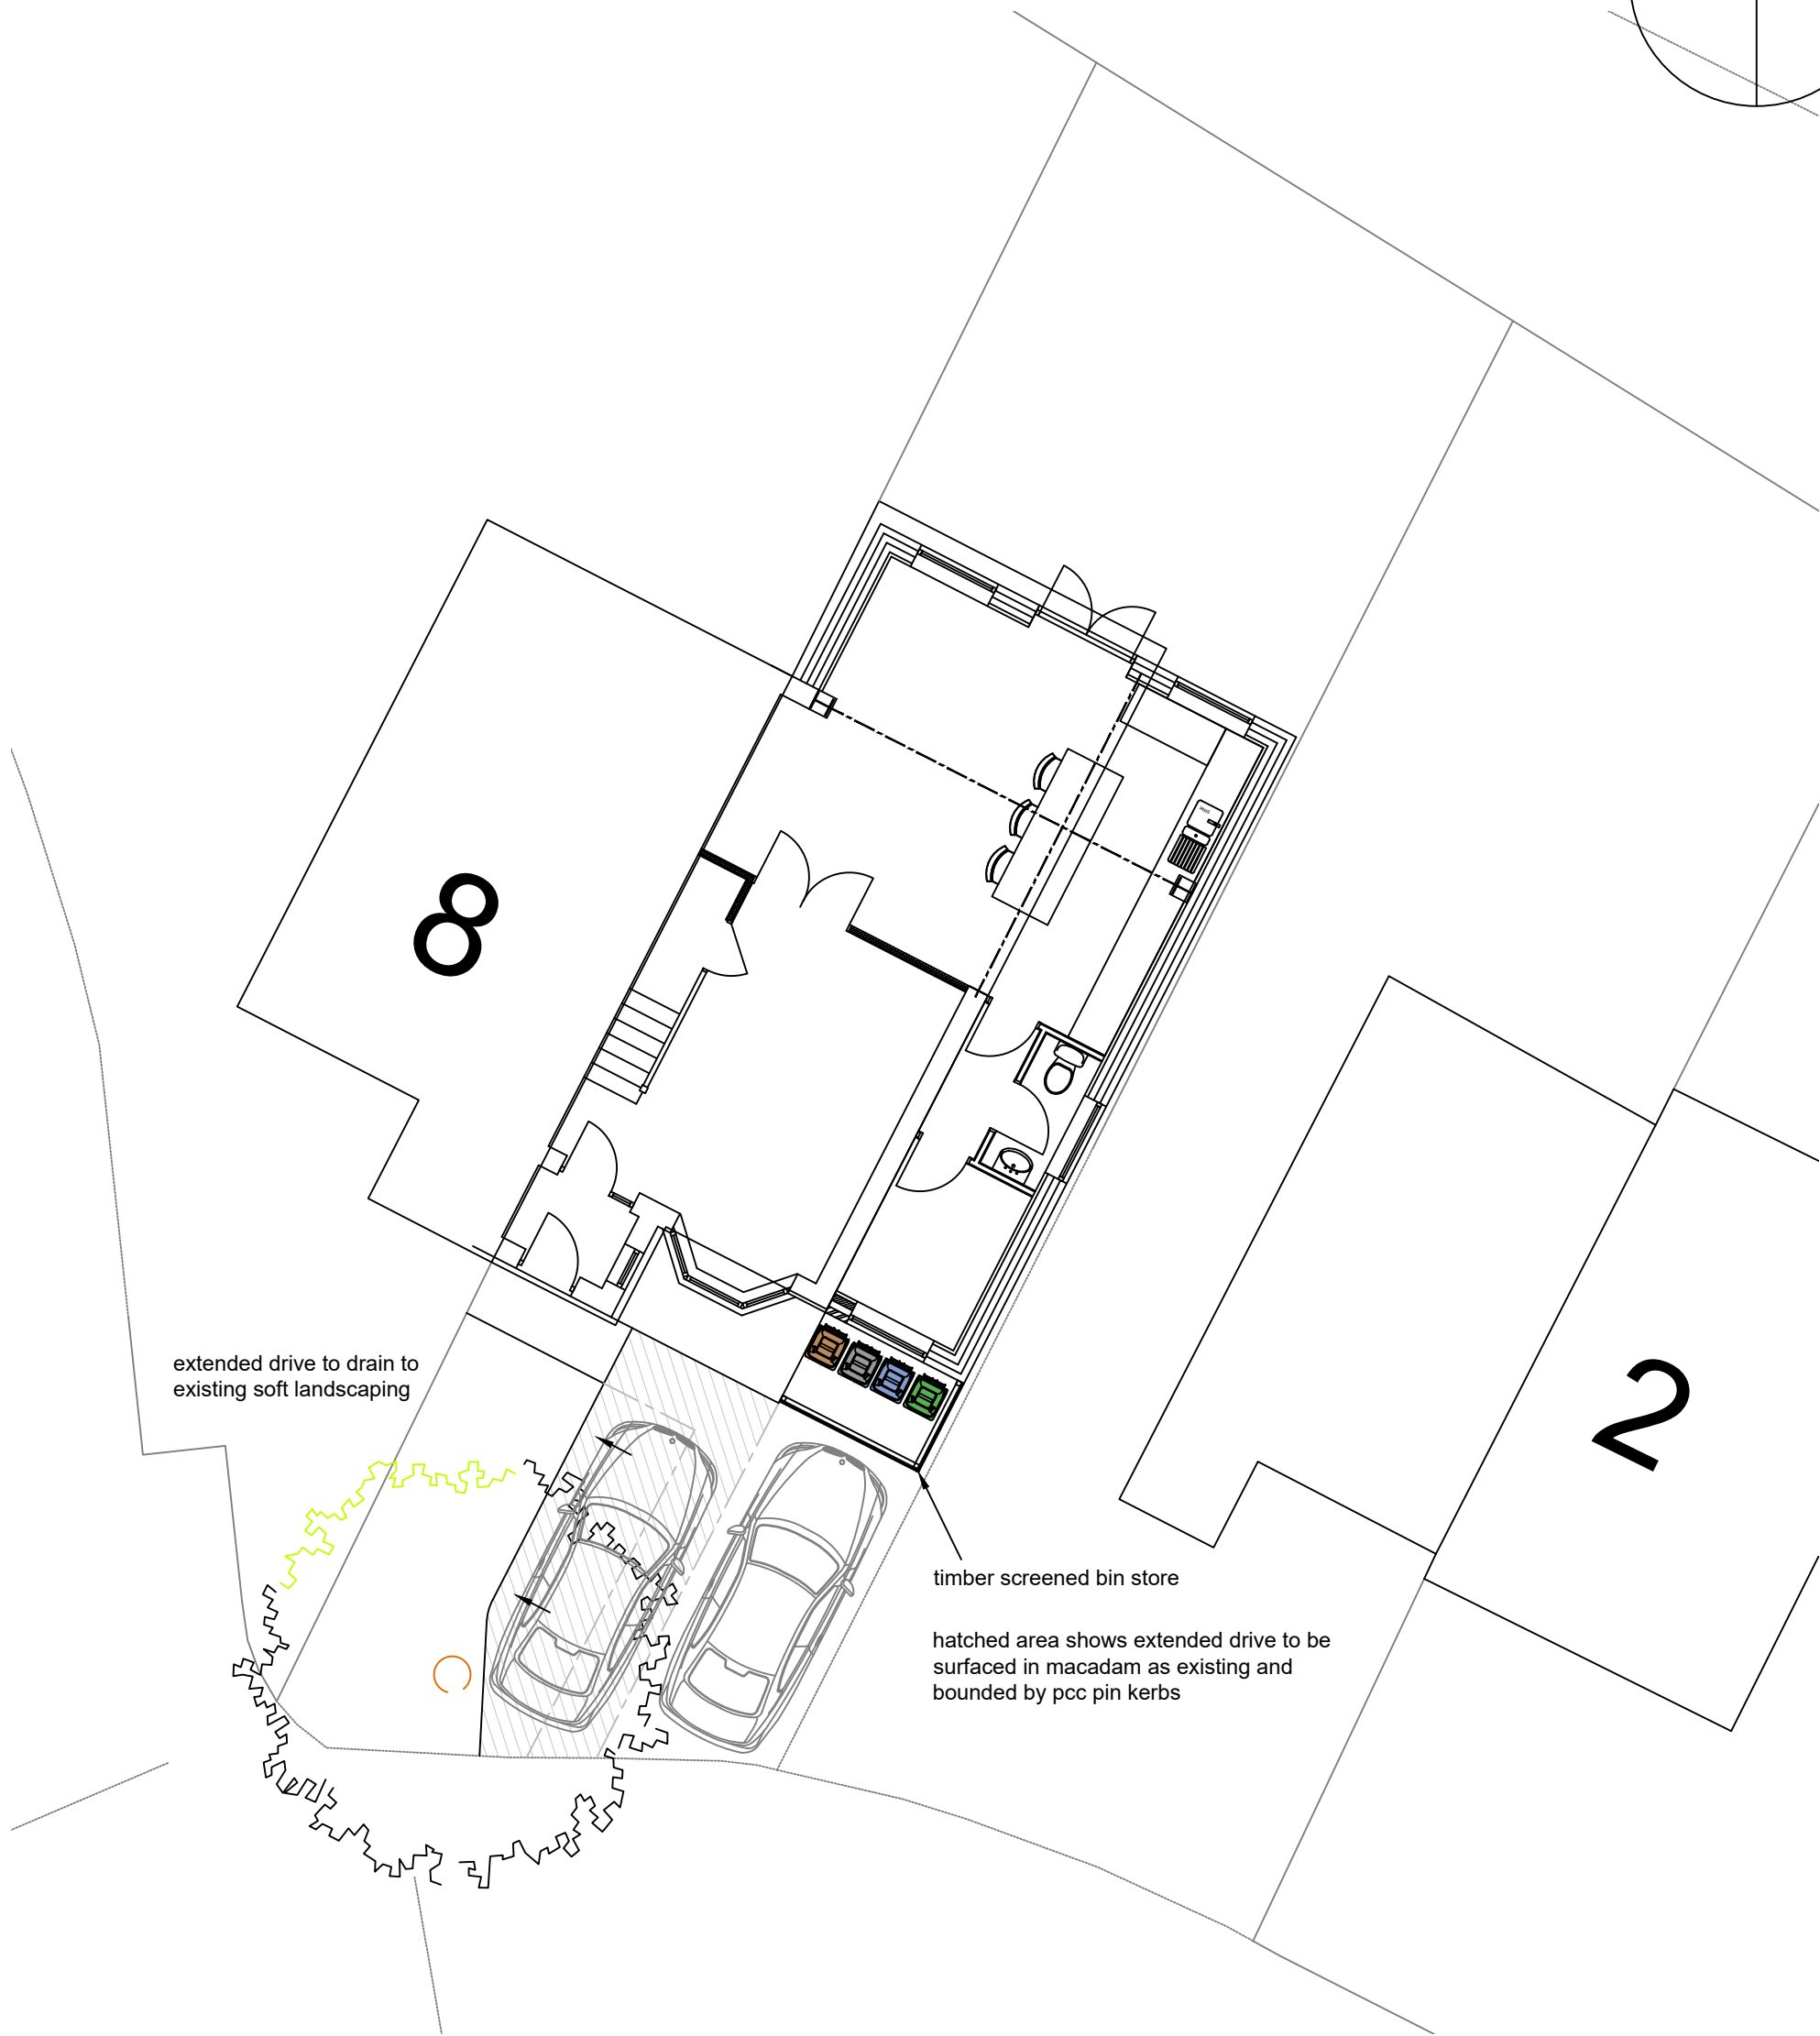

SITE PLAN
scale 1-100