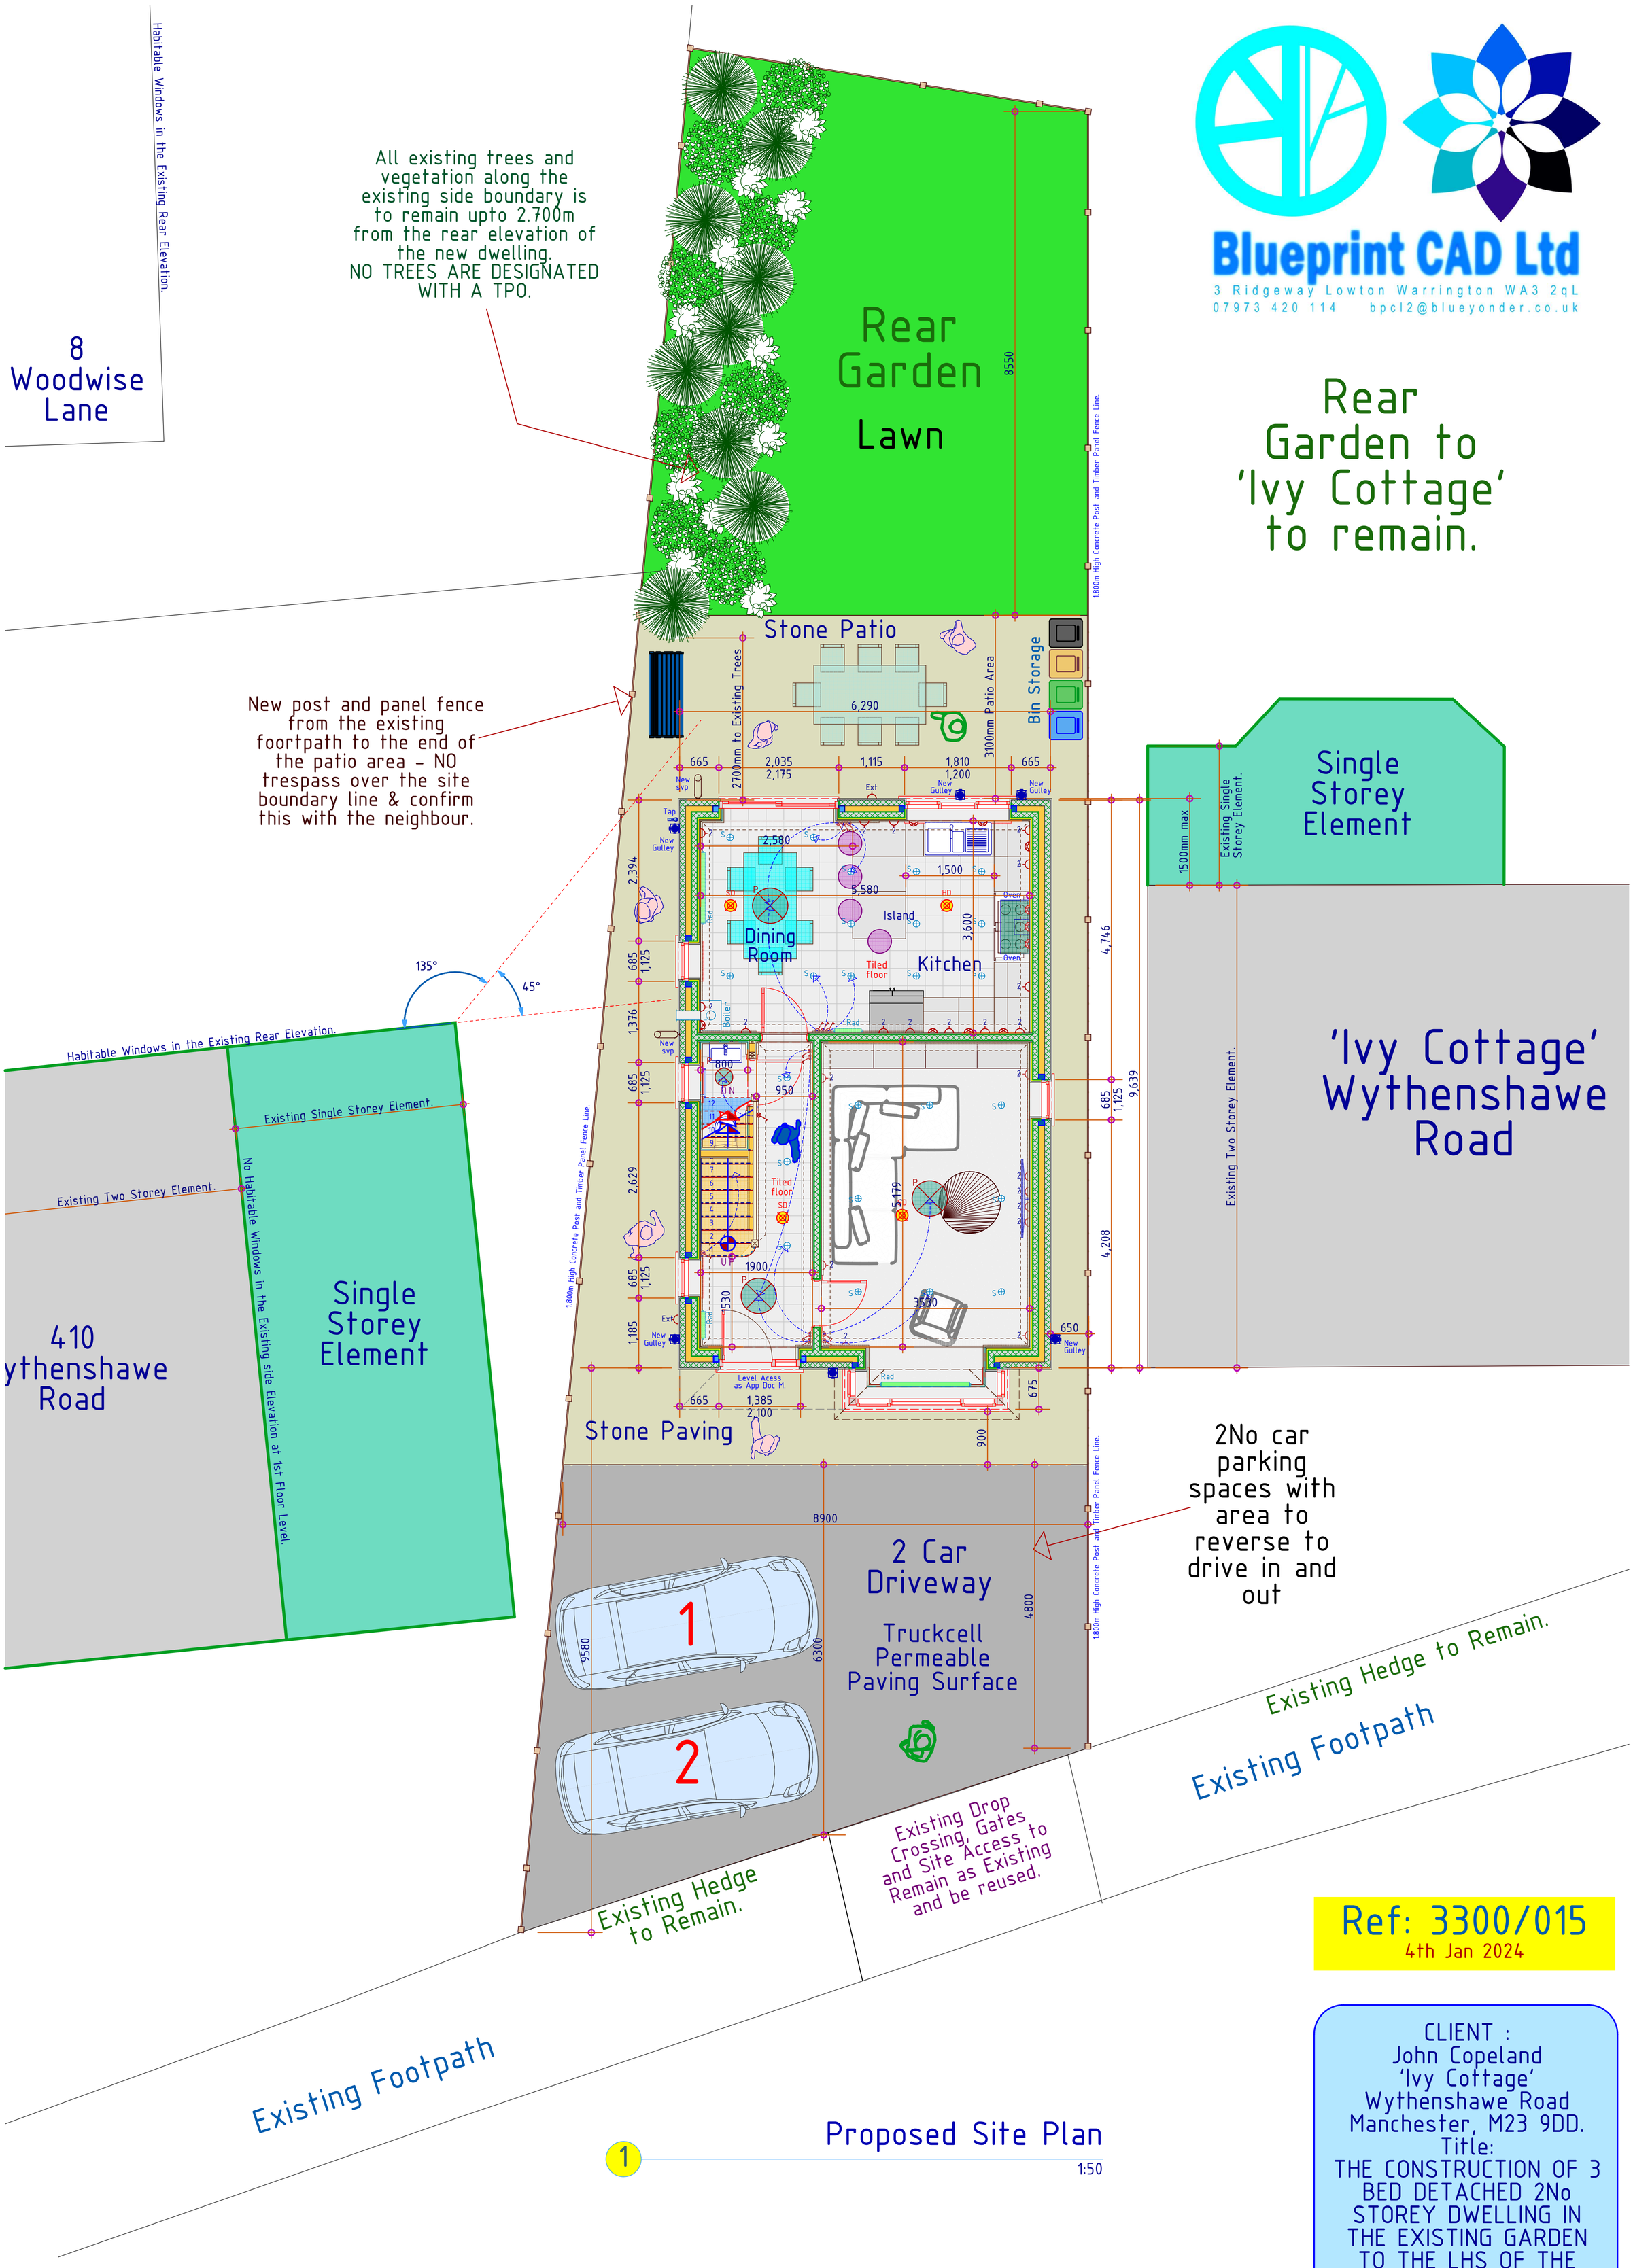

Ref: 3300/015
4th Jan 2024

CLIENT :
John Copeland
'Ivy Cottage'
Wythenshawe Road
Manchester, M23 9DD.
Title:
THE CONSTRUCTION OF 3 BED DETACHED 2No STOREY DWELLING IN THE EXISTING GARDEN TO THE LHS OF THE EXISTING DWELLING HOUSE.