


INSIDE

OUTSIDE

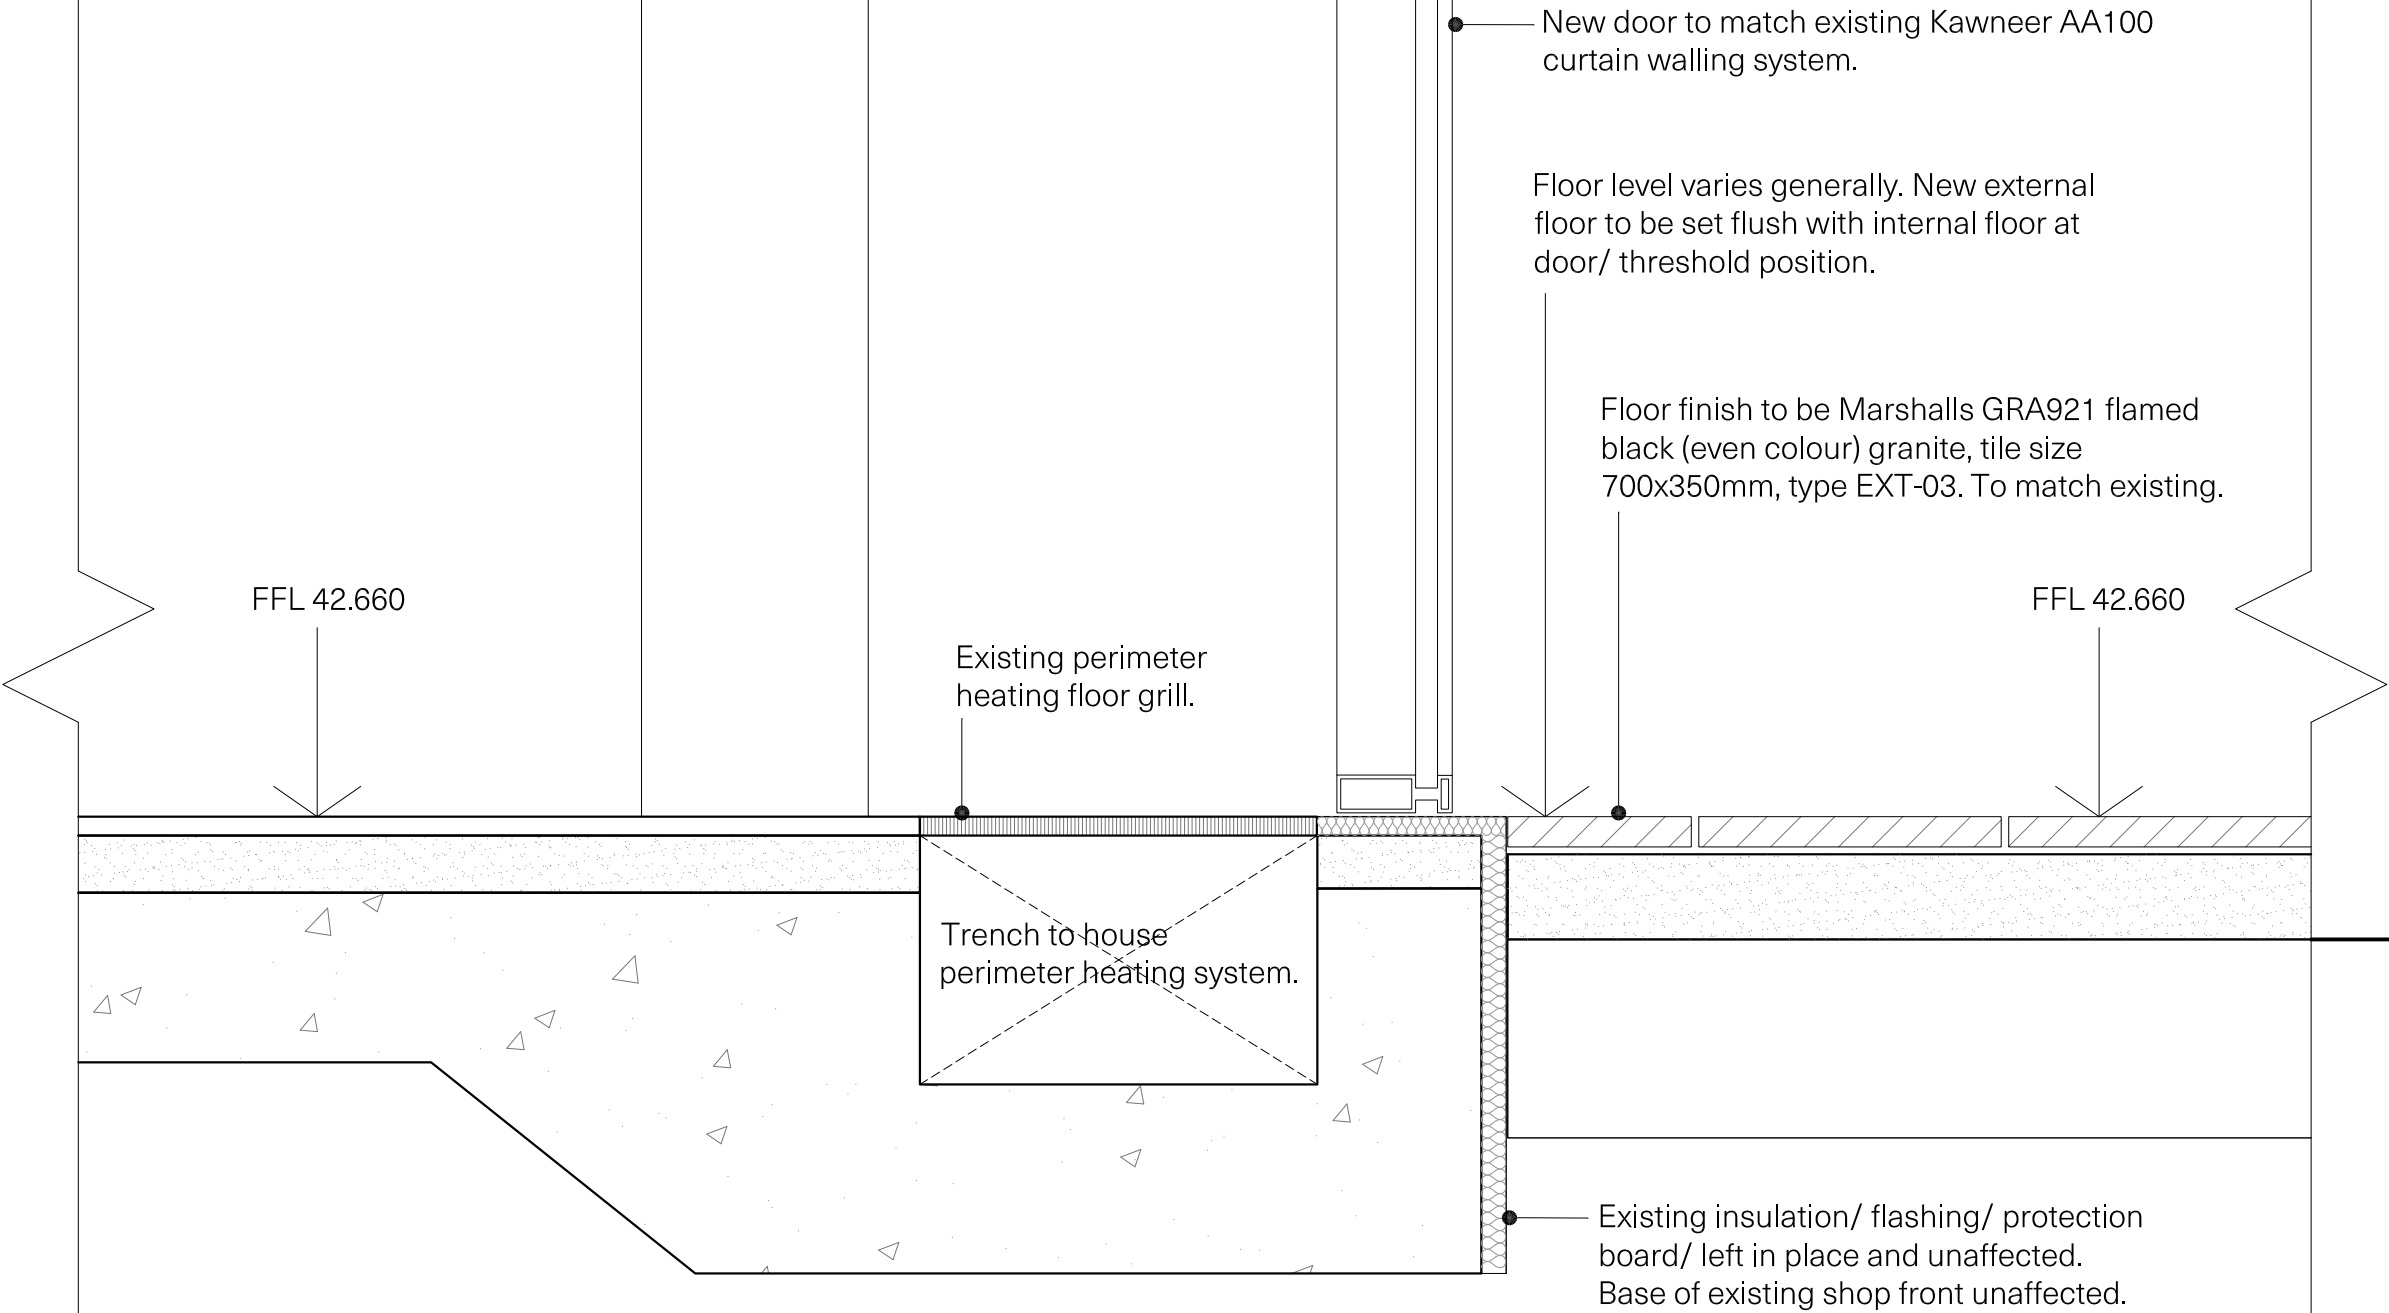

NEW DOOR THRESHOLD DETAIL