


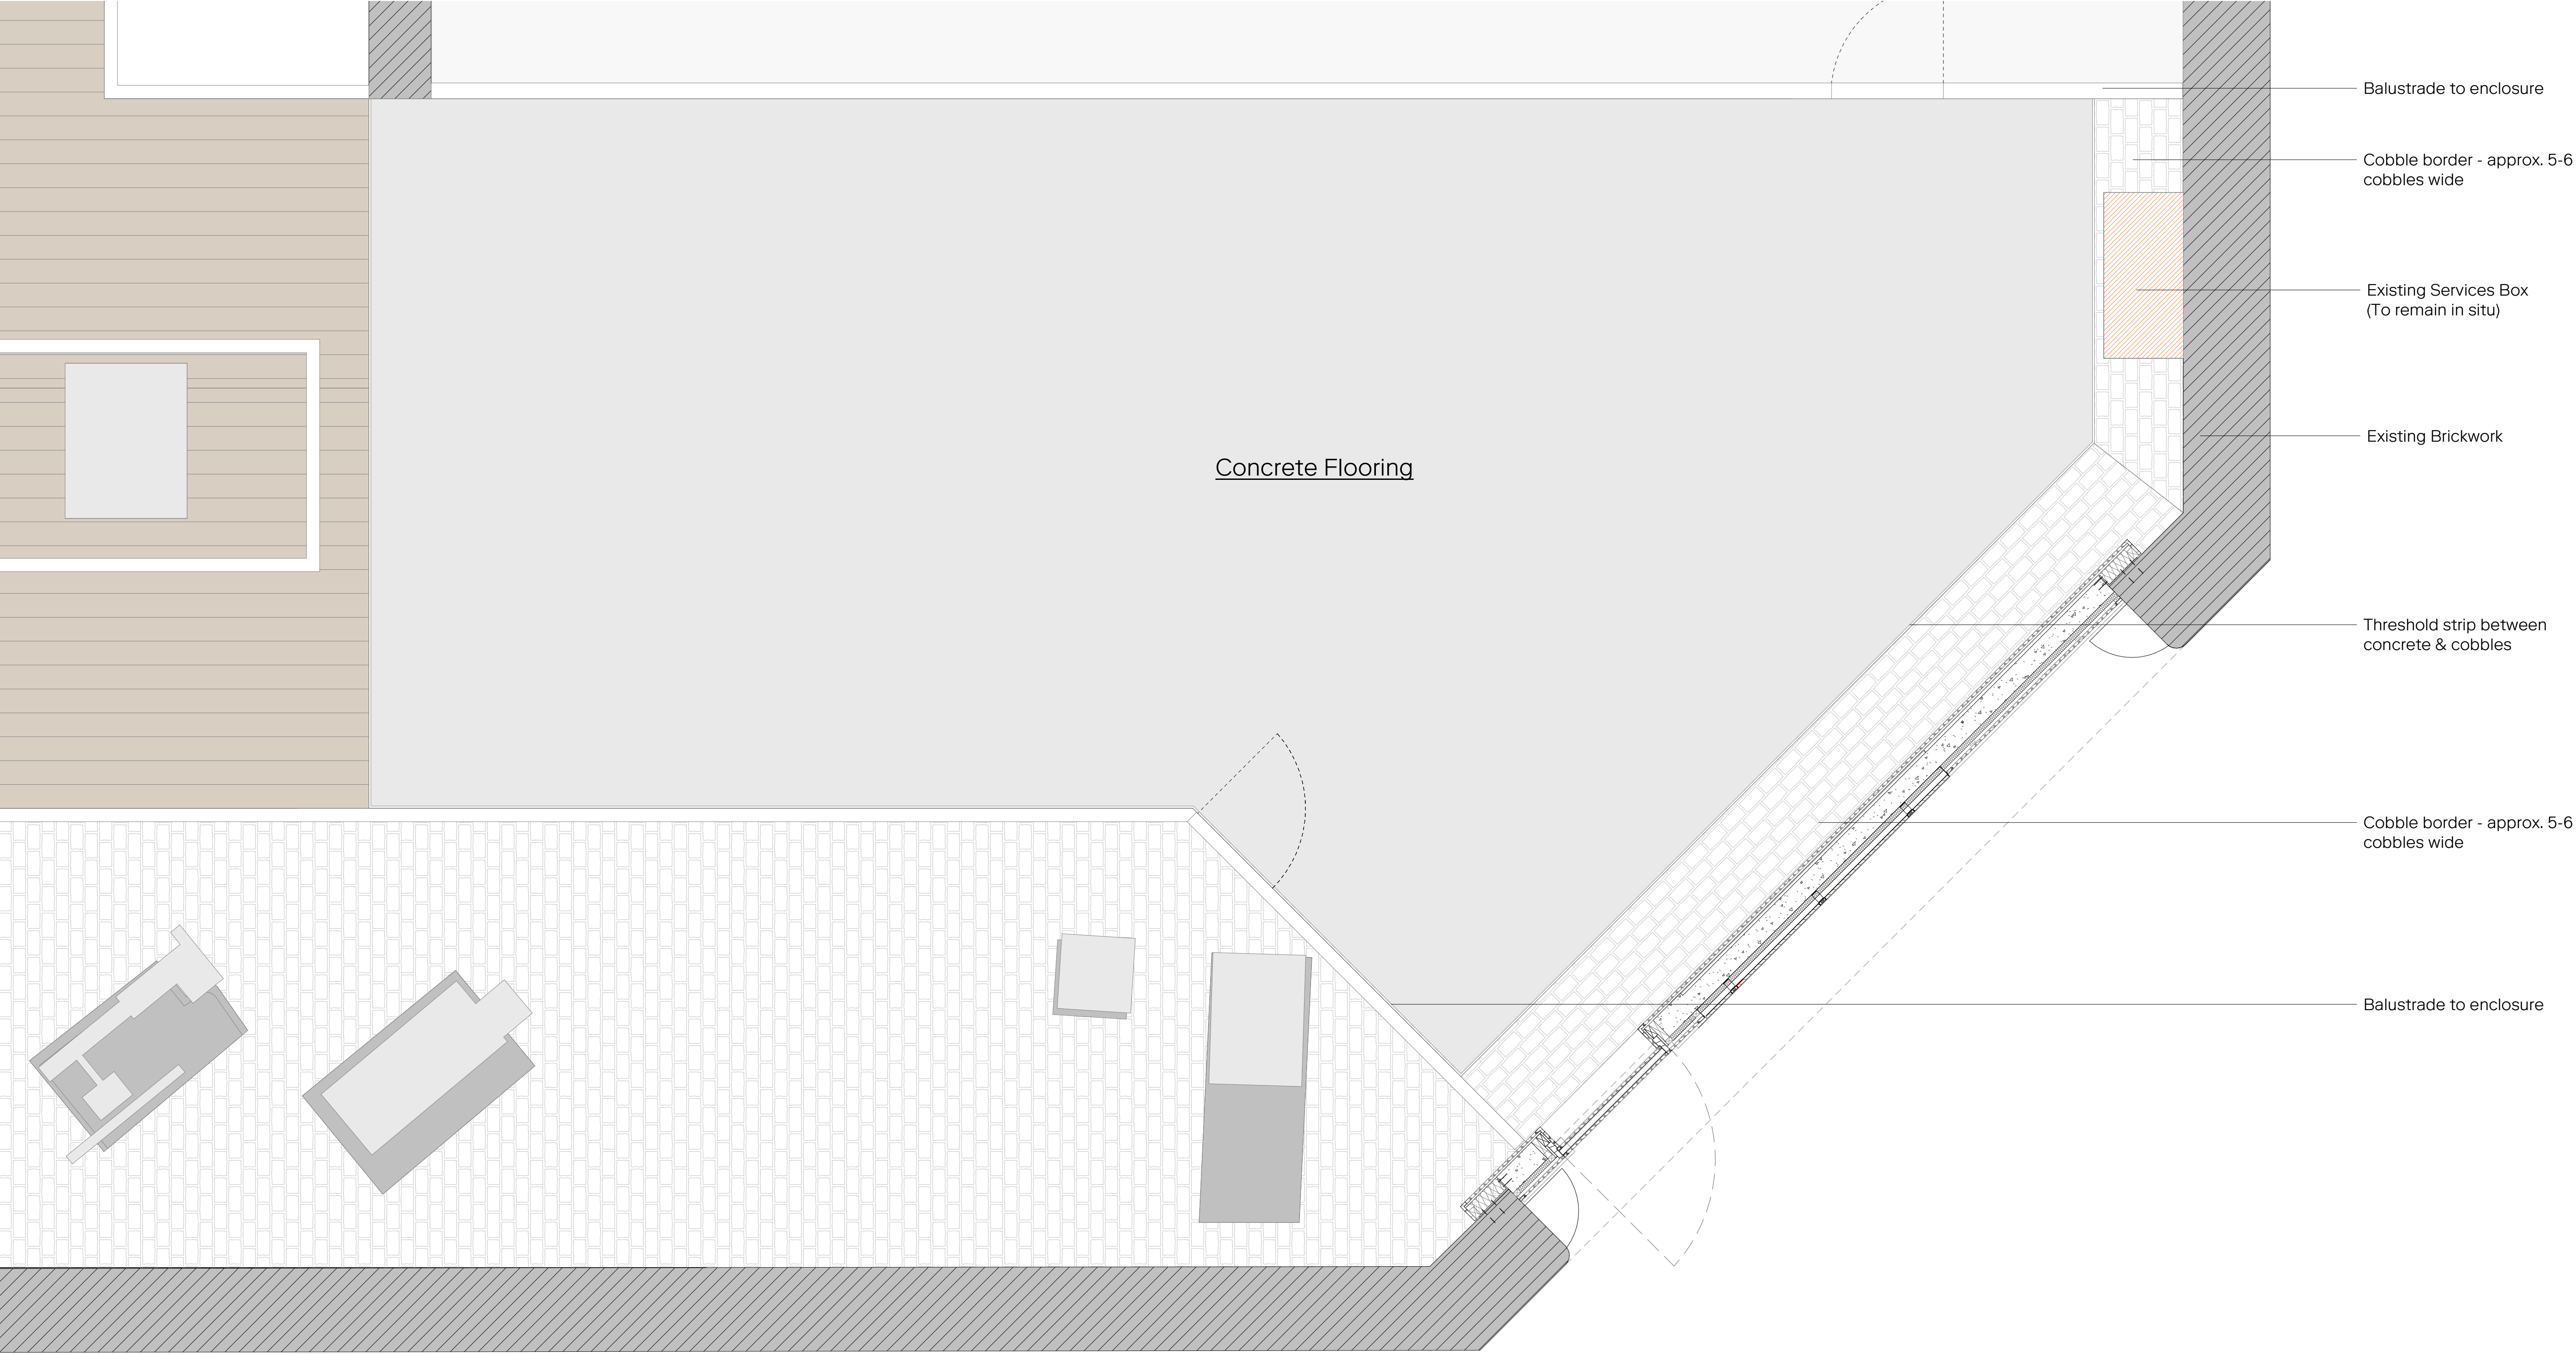


01 Junction between concrete floor & historic brick walls
1 : 25 @ A1

Revision	Description	Drawn/Checked	Date
P1	LBC	CM	06.09.23

Key
Existing

Keyplan

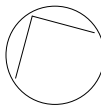

Drawings are based on survey information provided and subject to changes to accommodate existing building structure and services installation. We have noted discrepancies in the survey information and clarification required following further site investigations by the contractor on site. Do not scale from drawing. Errors to be reported immediately to the Architect. All dimensions must be verified on site. To be read in conjunction with all relevant Architects', Services and Structural Engineers' drawings.

© Carmody Groarke Limited.

CARMODY GROARKE

Carmody Groarke, 1 Lindsey Street, Smithfield Market, London, EC1A 9HP
+44 (0)20 7636 2333 www.carmodygroarke.com

Drawing Name	Drawing Number
Cobble Border Detail_SE Corner PH	PHL-CGA-00-00-DR-A-4_20580
Date	Issue
06.09.23	P1
Project Name	Power Hall & Decarbonisation
Client	SIM
Project number	PHL
Scale/Format	1 : 25 @ A1
Drawn/Checked	Author/ Checker
Approved	Approver
CAD Reference	