
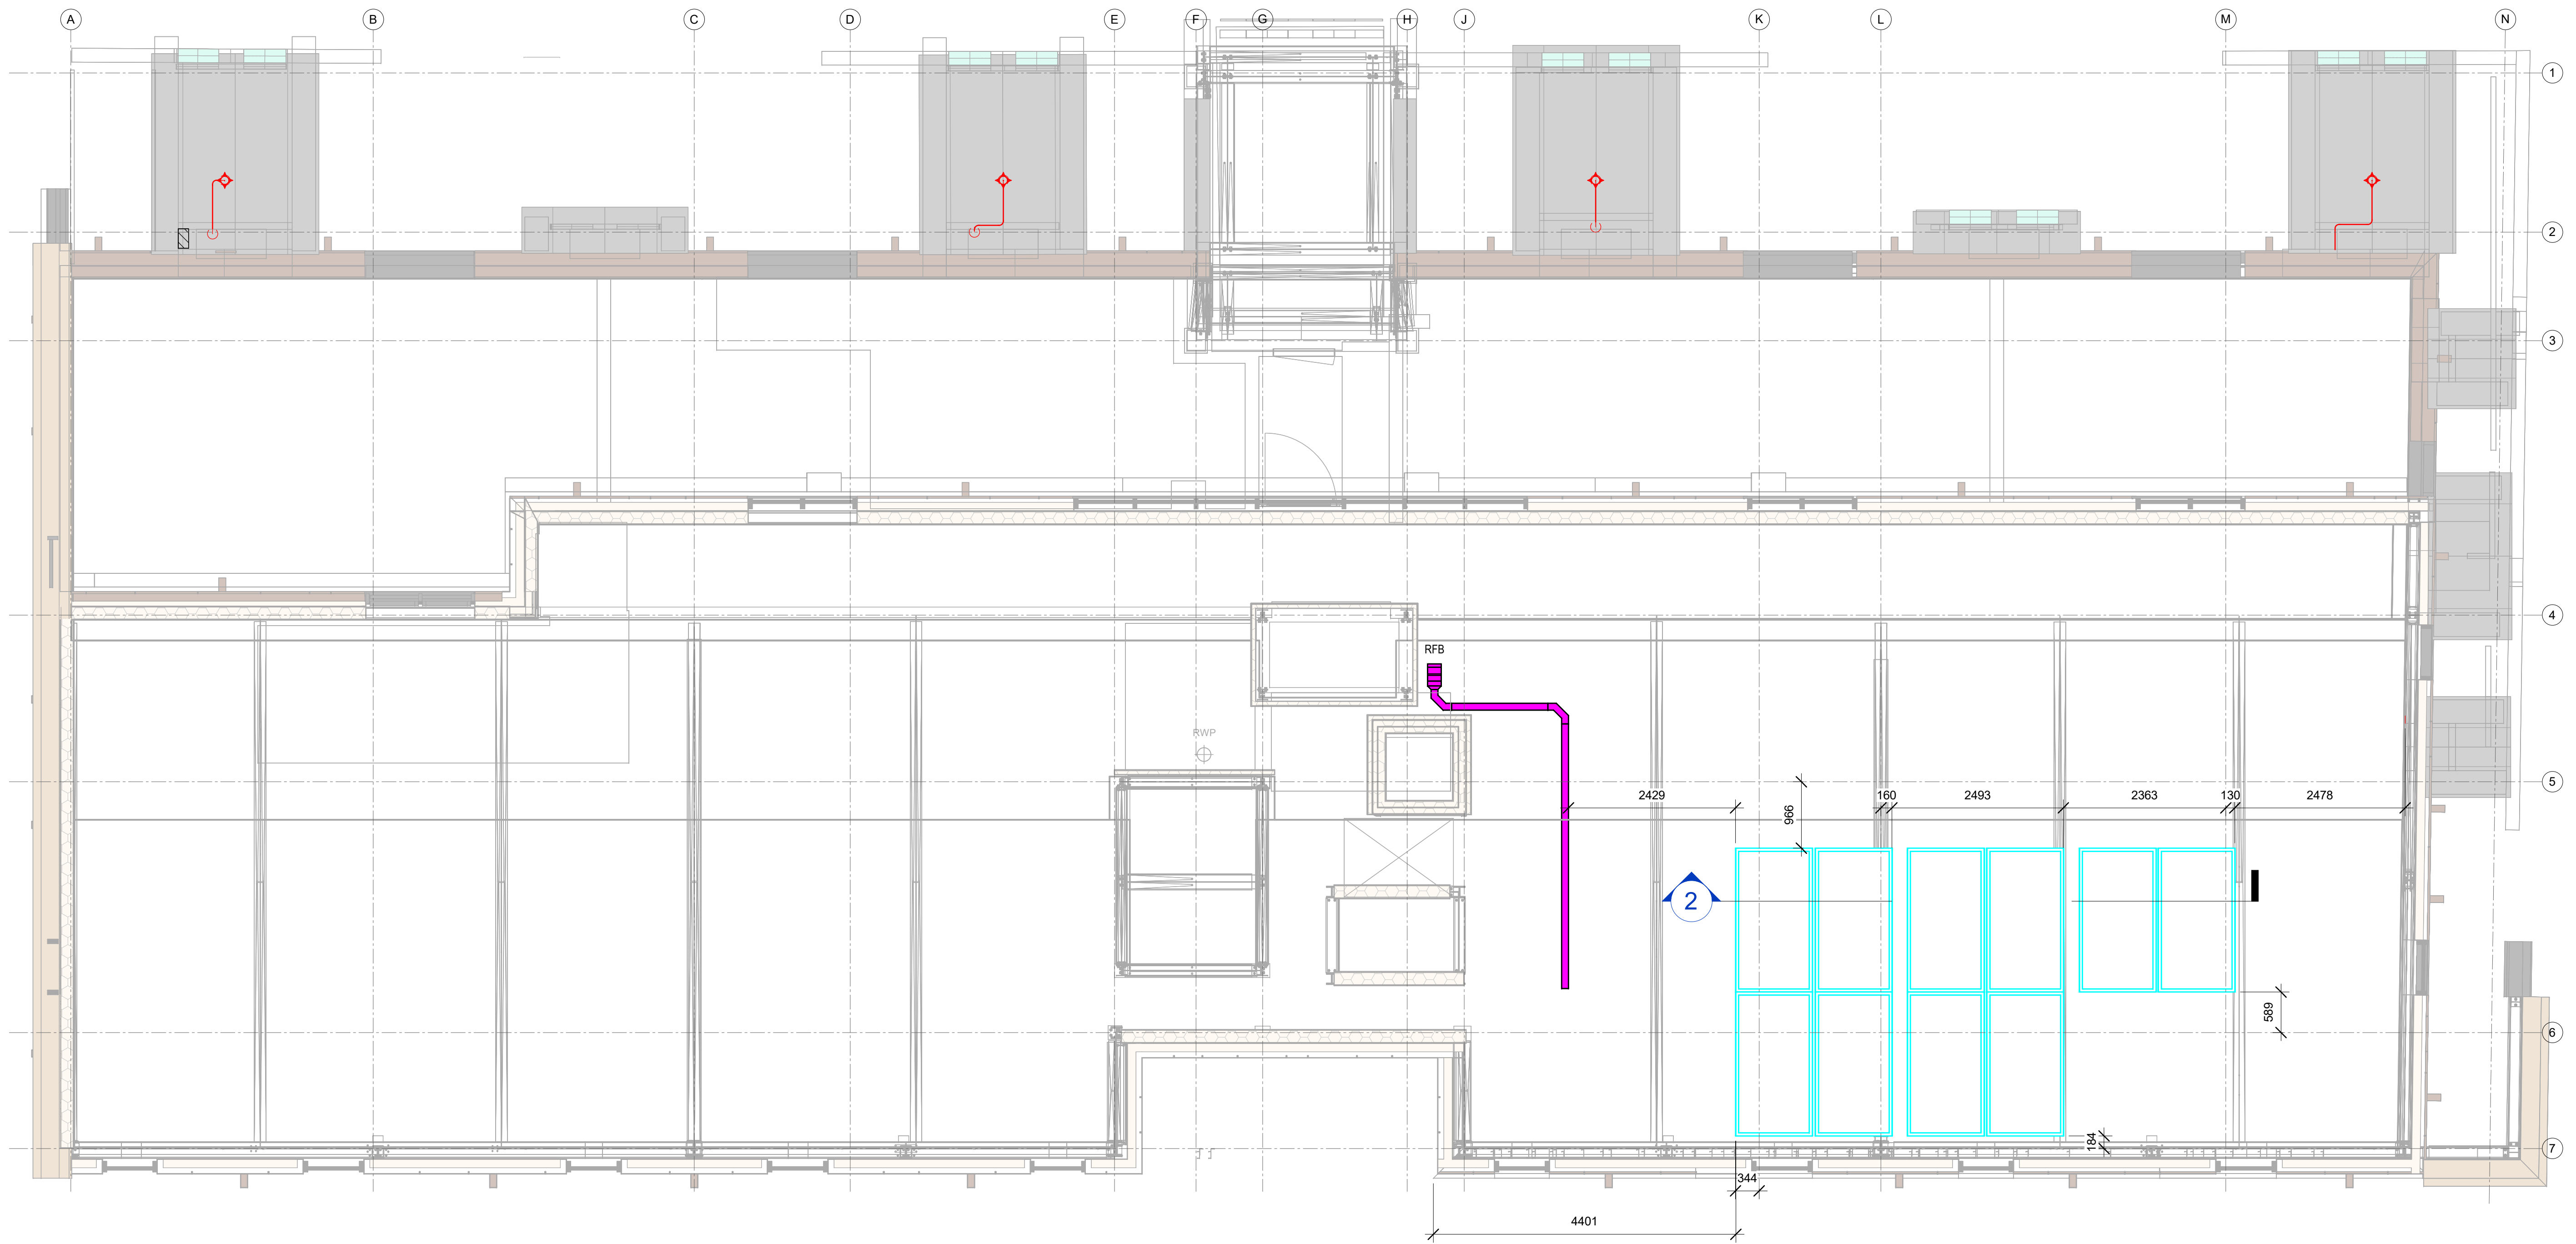


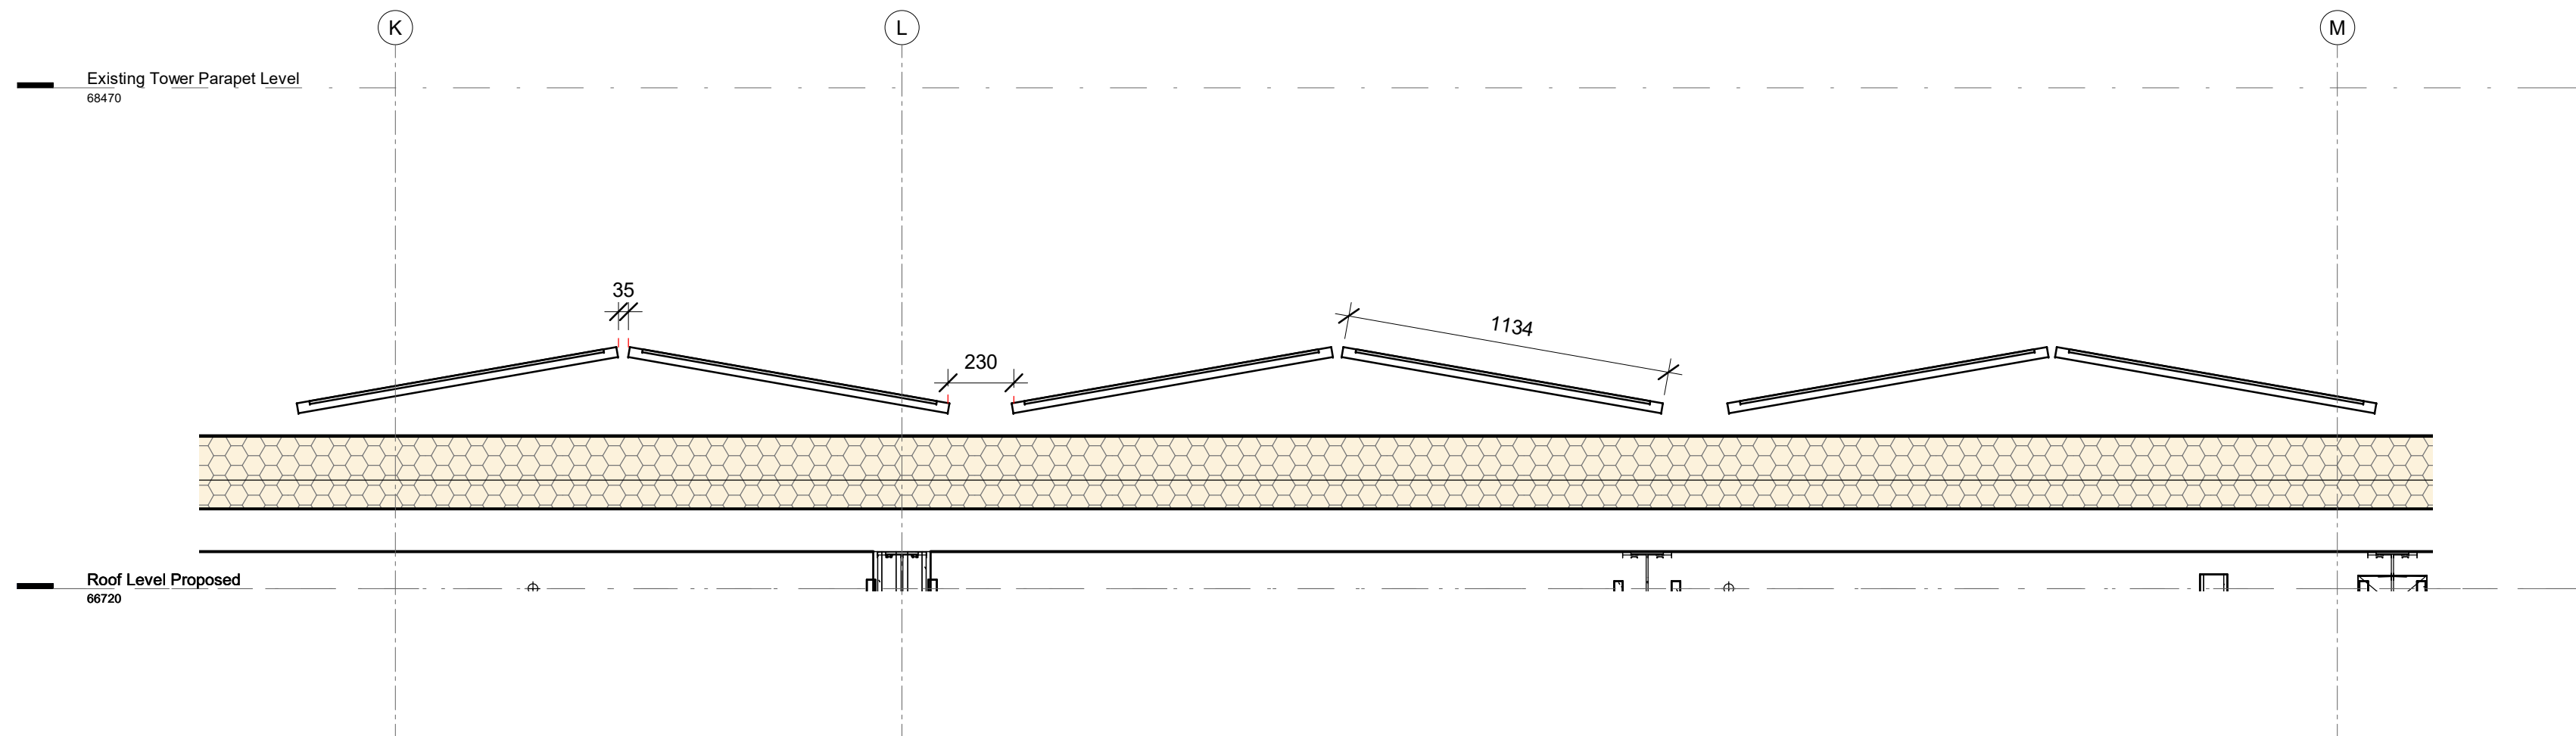

C03	11-10-23	PV Layout updated to site location	WLG
C02	10-10-23	PV layout updated	WLG
C01	03-04-23	Construction Issue	WLG
Rev	Date	Description	Chk

Construction Issue

Client

greatplaces
HOUSING GROUP

Main Contractor

ERIC WRIGHT
CONSTRUCTION



WEST LANCASHIRE GROUP
Electrical | Mechanical | EHV | Facilities Maintenance

West Lancs House - Wymfield - Poulton-La-Flyde - Lancashire - FY6 8JX
t: 01253 884 501 - e: admin@westlancgroup.co.uk
w: www.westlancgroup.co.uk

Project Title	Ancoats Dispensary	WLG Ref	225
---------------	--------------------	---------	-----

Drawing Title	PV Layout
---------------	-----------

Scale	Date	Design	CAD	Checked			
1:50@A1	21.03.2022	WLG	YC	WLG			
Project	Originator	Volume	Level	Type	Role	Number	Rev
210005	WLG	XX	RF	DR	E	7001	C03