
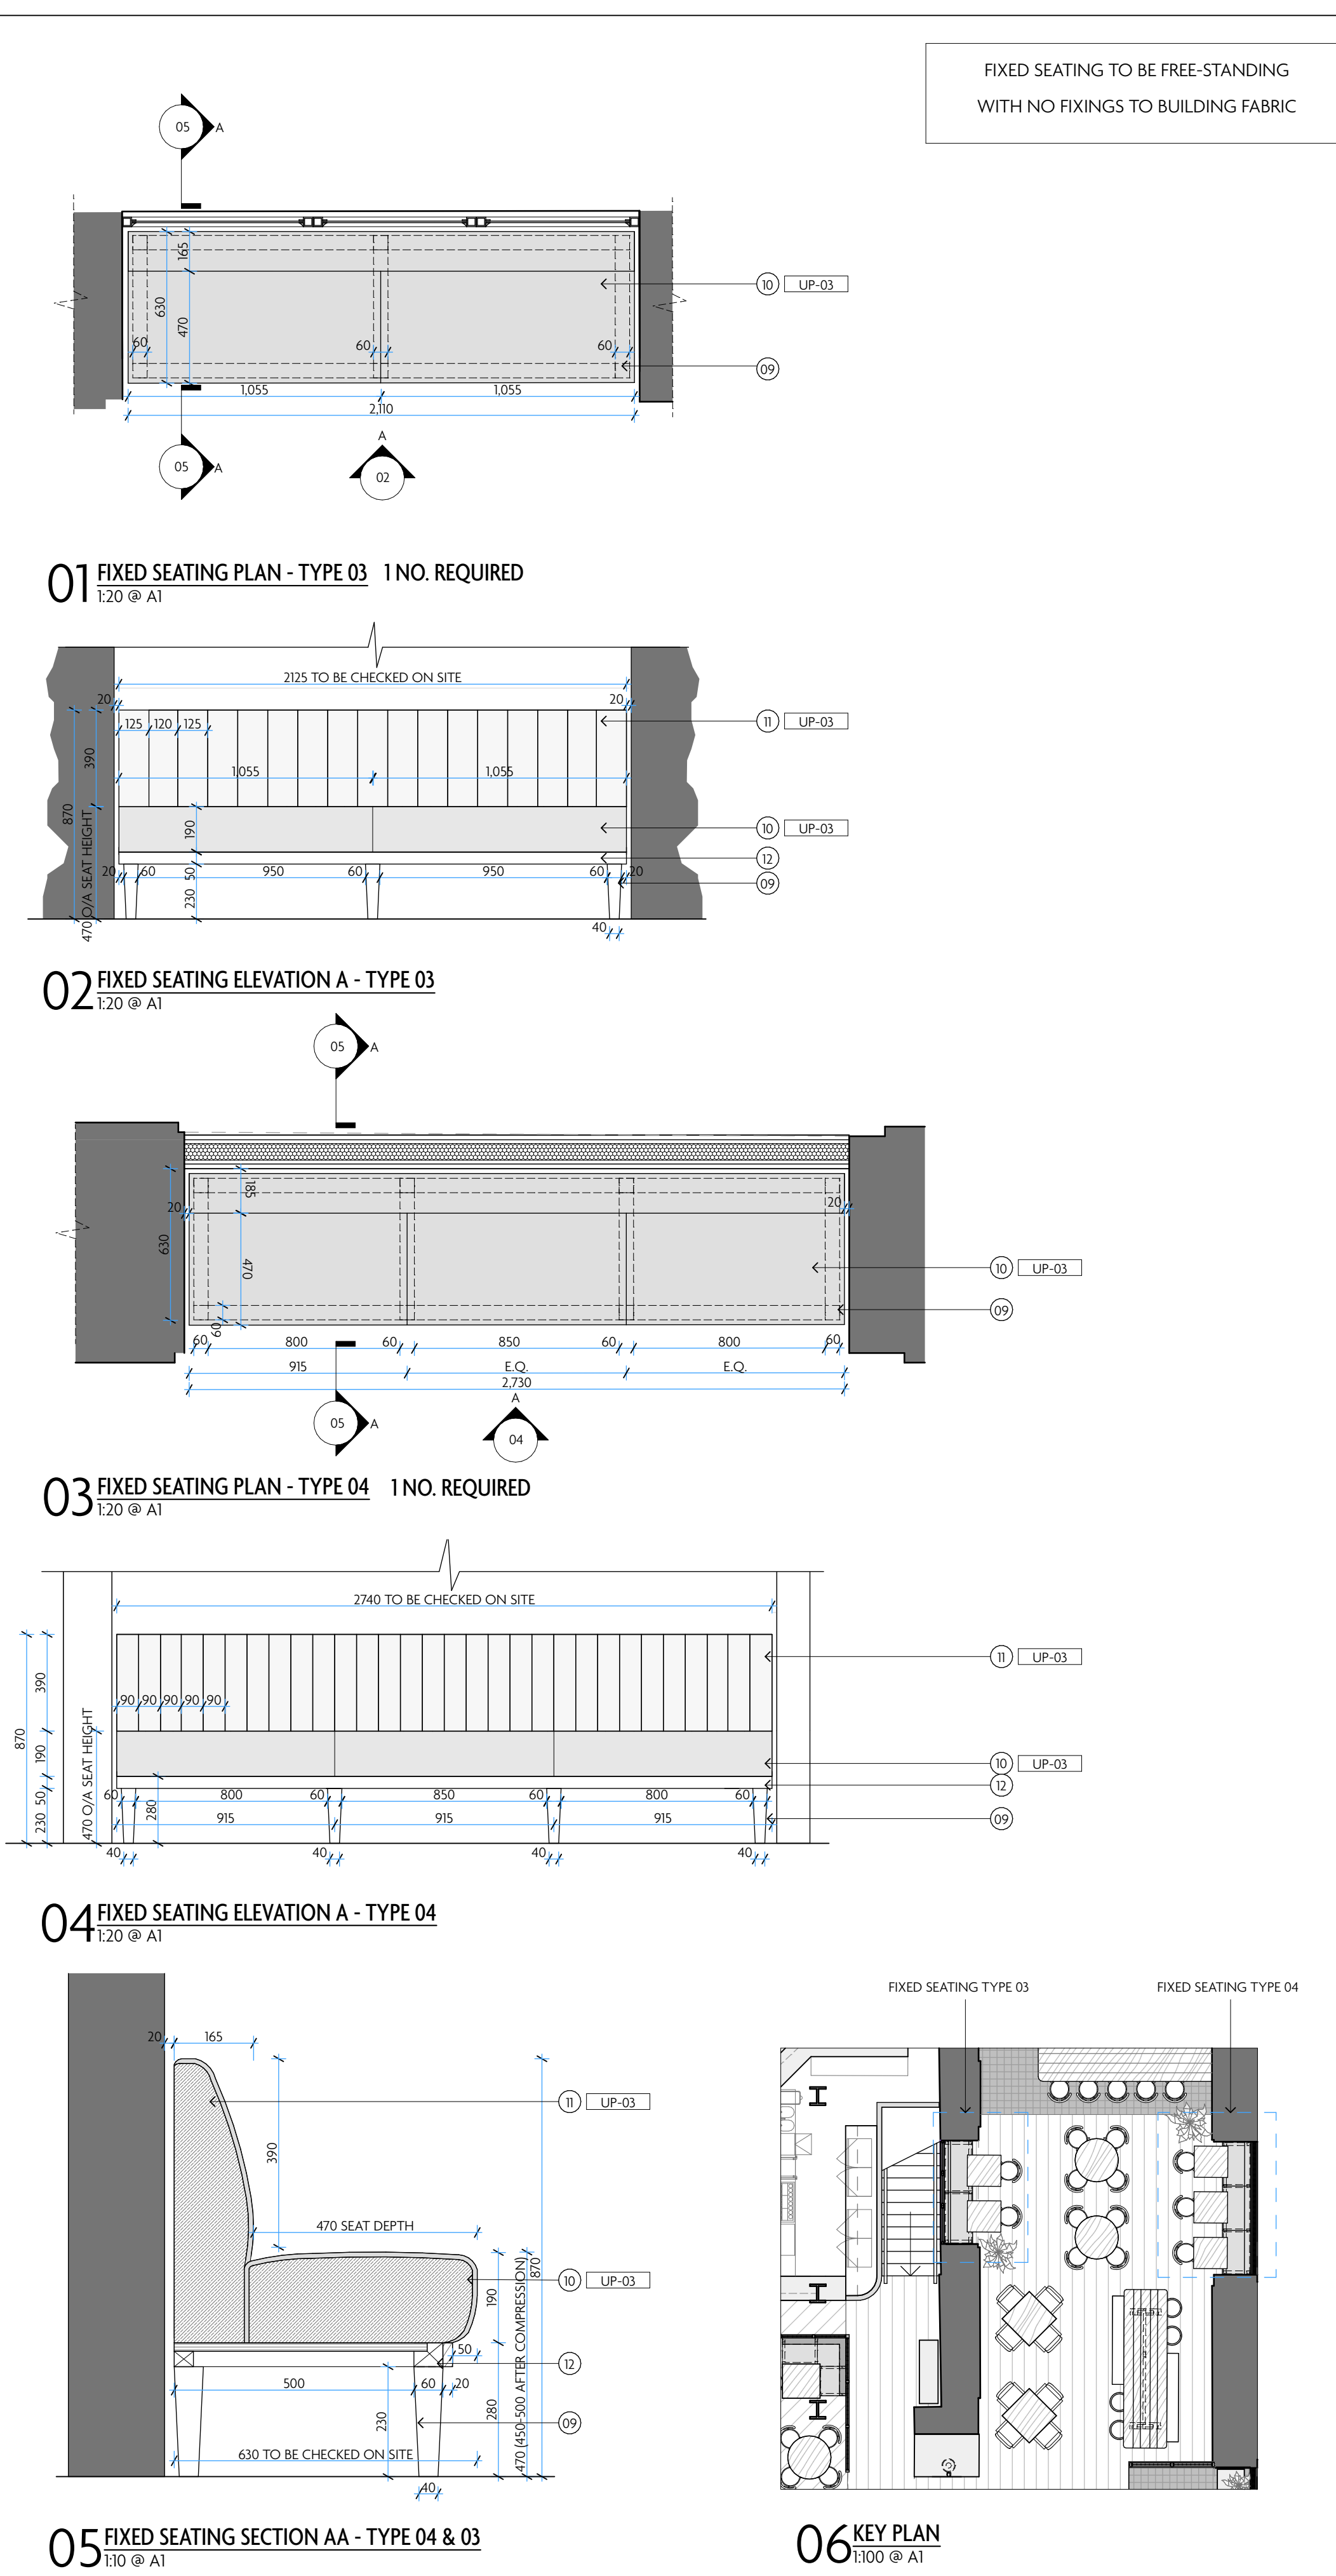


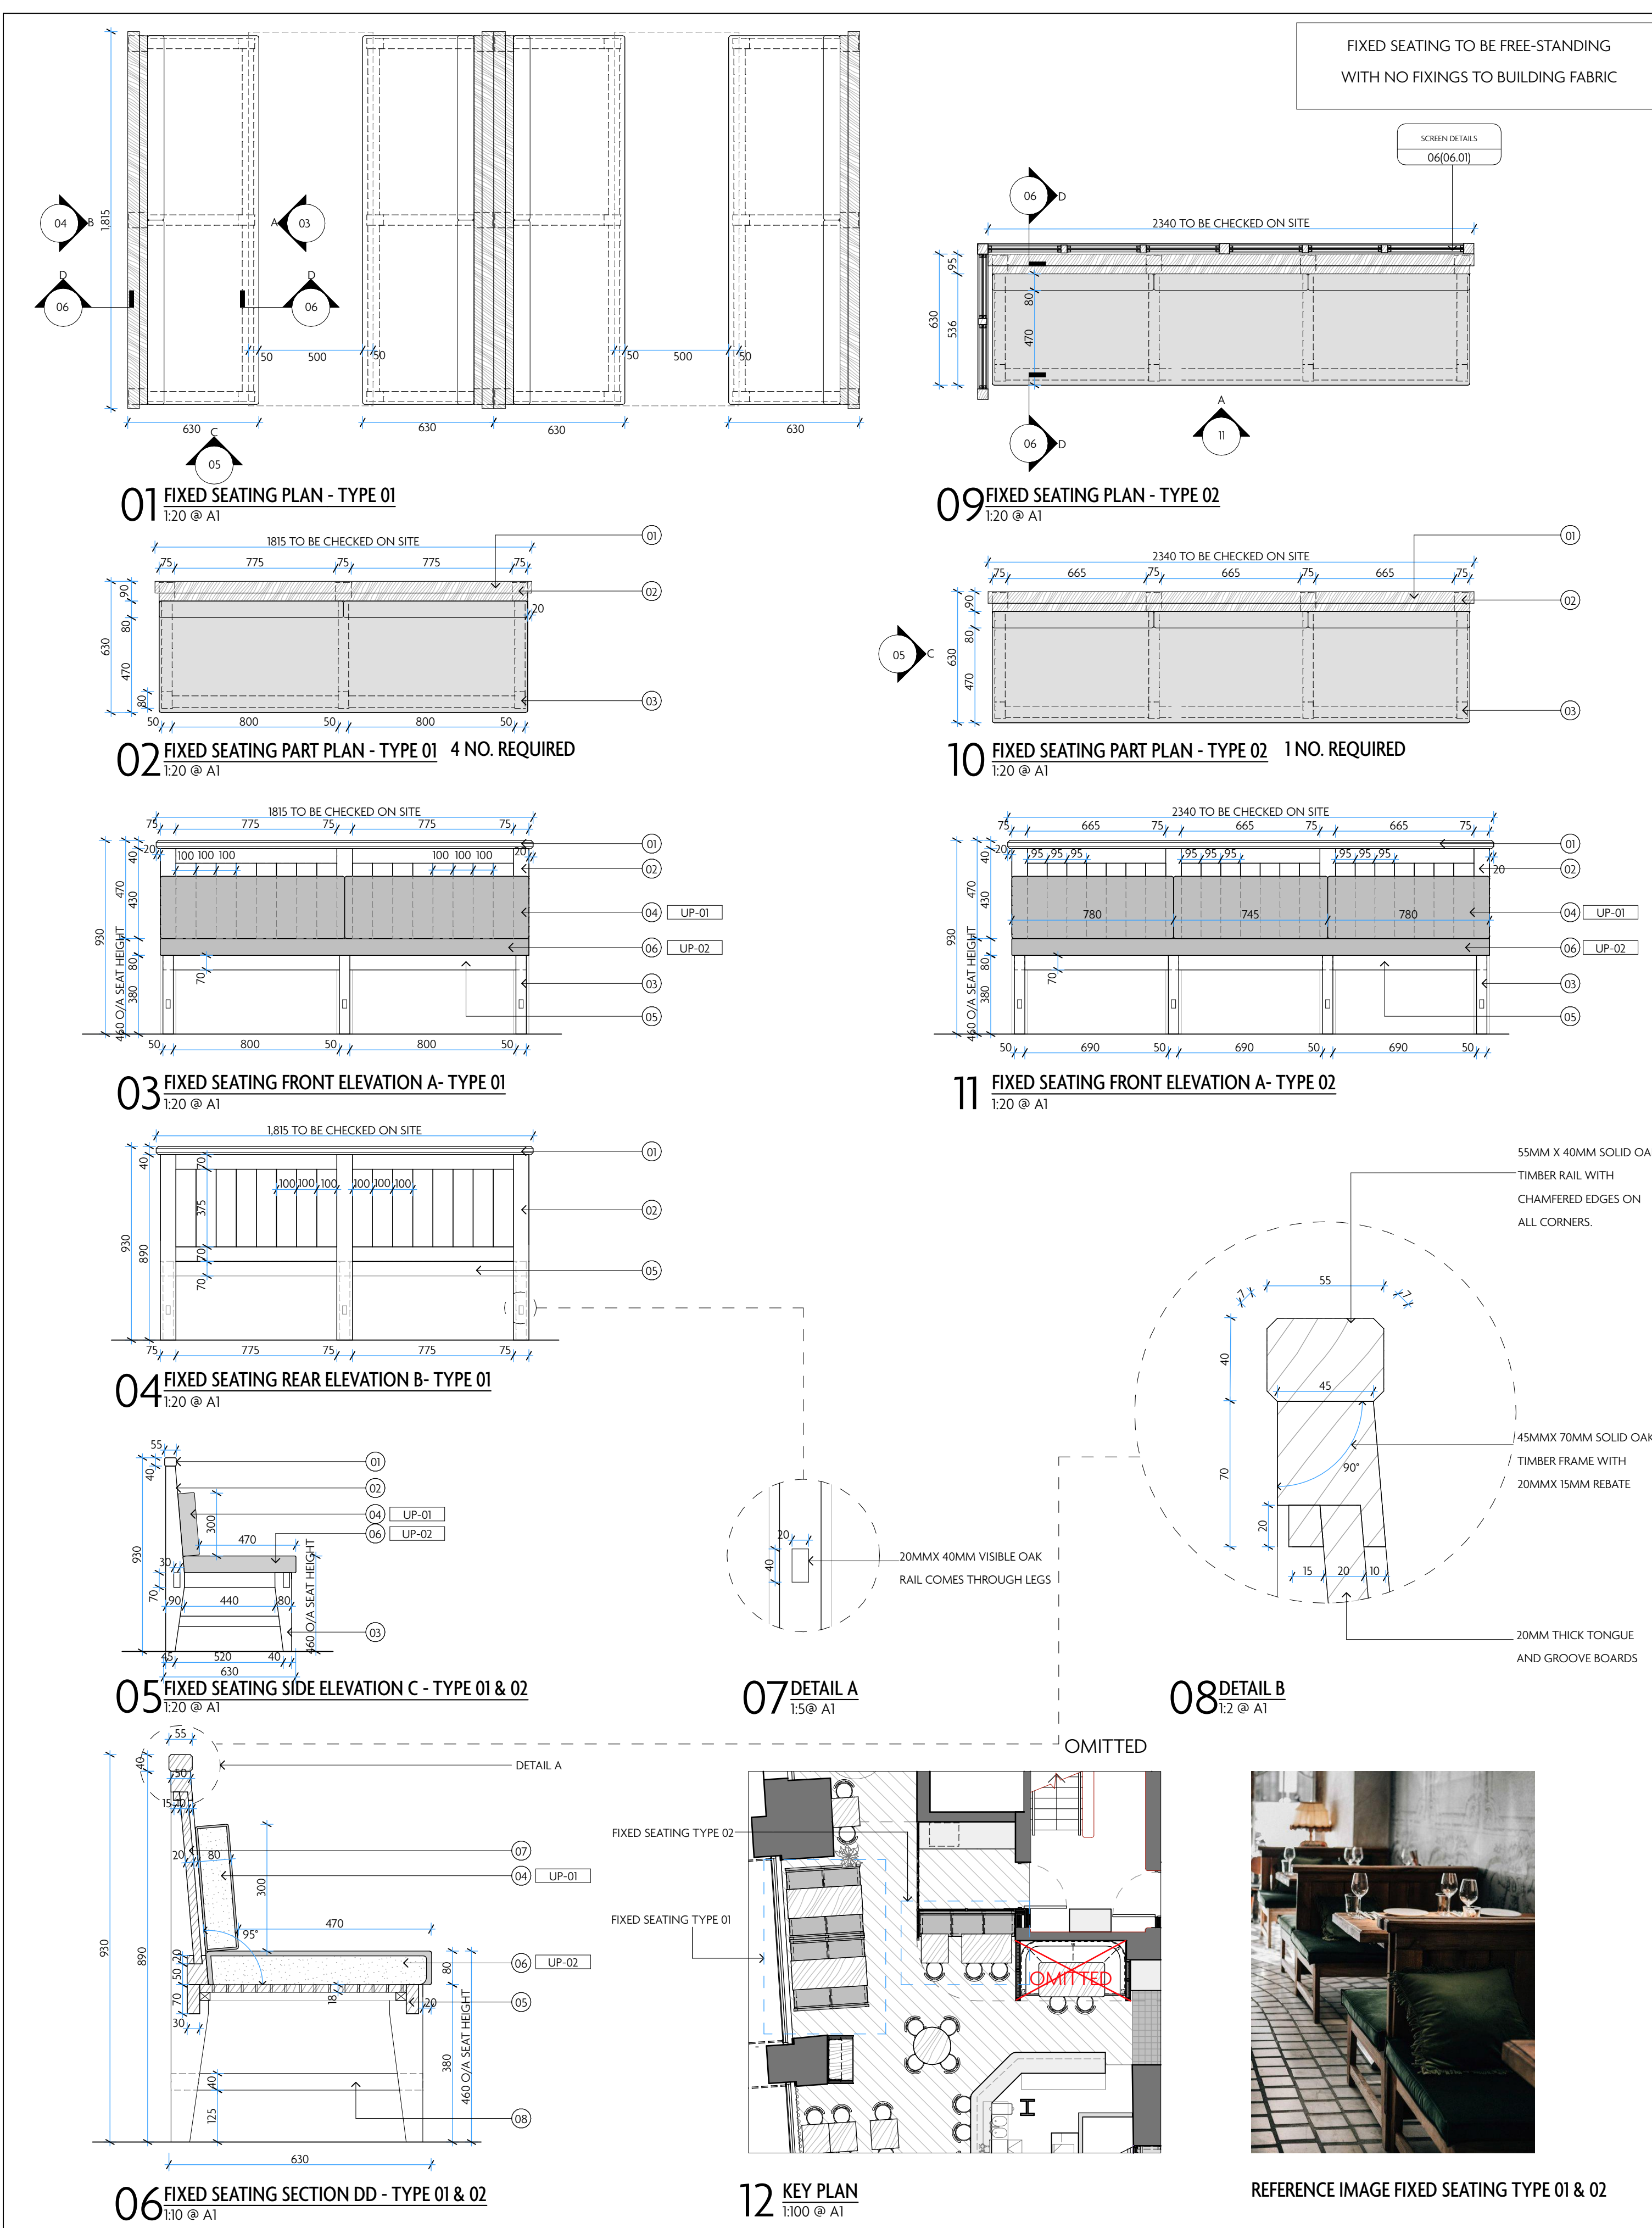

- GENERAL NOTES:
- DO NOT SCALE: ALL DIMENSIONS MUST BE CHECKED AND VERIFIED ON SITE.
- ALL DIMENSIONS ARE IN MILLIMETRES UNLESS NOTED OTHERWISE.
- THE CONTRACTOR SHALL TAKE THEIR OWN DIMENSIONS AND SHALL BE RESPONSIBLE FOR THE ACCURATE ADJUSTMENT OF ANY FITTING TOGETHER OF VARIOUS PARTS.
- ALL WORKS TO BE CARRIED OUT IN ACCORDANCE WITH THE CURRENT BRITISH STANDARDS, B.S. CODES OF PRACTICE AND BUILDING REGULATIONS.
- CONSTRUCTION DRAWINGS TO BE SUPPLIED WITH SAMPLES OF ALL FINISHES AND MATERIALS, TO BE APPROVED BY MACAULAY SINCLAIR PRIOR TO FABRICATION/PROCUREMENT.
- SITE SURVEY REQUIRED - ALL DIMENSIONS ARE INDICATIVE ONLY.
- 1 METER SAMPLE SECTION OF SEATING REQUIRED IN SIMILAR PROPOSED UPHOLSTERY FOR FINAL APPROVAL BY CLIENT AND MACAULAY SINCLAIR.
- ALL FIXED SEATING TO BE BY SPECIALIST.
- NOTES:
- 40MMX 55MM SOLID OAK TIMBER RAIL WITH CHAMFERED EDGES.
 - 90MM DEPTH SOLID OAK TAPERED LEGS TO BACK OF FIXED SEATING.
 - 80MM DEPTH SOLID OAK TAPERED LEGS TO FRONT OF FIXED SEATING.
 - HEAVY FEATHER FILLED CUSHIONS TO BE UPHOLSTERED, ALL SEAMS TO BE TOP-STITCHED IN MATCHING THREAD. SEAT PAD STITCHING AS INDICATED
 - 30MMX 70MM RAIL TO FRONT & BACK OF FIXED SEAT WITH VISIBLE MORTISE AND TENON JOINT
 - SEAT PAD TO BE WRAPPED IN LEATHER FRONT TO BACK TO AVOID SEAM ON FRONT EDGE. ENDS TO BE FINISHED WITH LEATHER CUT TO SUIT FOAM PROFILE AND SEAM FINISHED IN TOP-STITCHED.
 - BACK REST TO BE CONSTRUCTED FROM 45MM X 70MM SOLID OAK TIMBER FRAME. REFER TO DETAIL B.
 - 20MMX 40MM VISIBLE OAK RAIL SPANNING BETWEEN FRONT & BACK LEGS. RAIL TO BE FORMED 125MM FROM F.F.L. REFER TO DETAIL A.
 - 60MM SOLID OAK SQUARE LEGS TAPERING DOWN TO 40MM.
 - SEAT PAD TO BE FORMED IN EQUAL SECTIONS AS INDICATED. LEATHER TO WRAP SEAT PAD FRONT TO BACK TO AVOID SEAM ON FRONT EDGE. SEAT PAD ENDS TO BE FINISHED WITH LEATHER PANEL CUT TO SUIT FOAM PROFILE AND SEAM FINISHED WITH TOP STITCHED.
 - FULLY UPHOLSTERED FLUTED BACK REST WITH EQUAL SPACING AT NO LARGER THAN 125MM. ALL SEAMS TO BE STITCHED IN MATCHING THREAD.
 - 20MMX 50MM OAK RAIL TO THE FRONT OF FIXED SEATING

OAK FINISH : MID OAK STAIN WITH 10% LACQUER - SAMPLE TO BE APPROVED

- UPHOLSTERY KEY:
- ALL FABRIC/LEATHER TO ACHIEVE CRIB 5 FIRE RATING
- UP-01
- UPHOLSTERED:
SUPPLIER: STUDIOTEX LTD
RANGE: CROSSGRAIN IN COLOUR RED OAK
REF: 4089-08
- UP-02
- UPHOLSTERED:
SUPPLIER: FUTURA LEATHER
RANGE: SELVAGGIO VERDE
- UP-03
- UPHOLSTERED:
SUPPLIER: FUTURA LEATHER
RANGE: RIMINI ARABESQUE

REV	DATE	REASON
-----	------	--------

REV	DATE	REASON
A	31.10.2023	Booth omitted from key plan

NOTES

Do not scale from this drawing. All dimensions to be checked on site prior to any manufacture and construction.

Macaulay
Sinclair

PROJECT Flat Iron Manchester
TITLE GF Fixed Seating Details Page 1
SCALE @ A1 1:20/ 1:5/ 1:10/ 1:2 @A1
DATE 20/04/2023
DRAWN BY FP
+44 (0)1115 950 7313
STUDIO@MACAULAYSINCLAIR.COM
MACAULAYSINCLAIR.COM

PROJ NO. 3809
DWG NO. 03(23)
STATUS
REV A

PLANNING

Copyright Reserved