


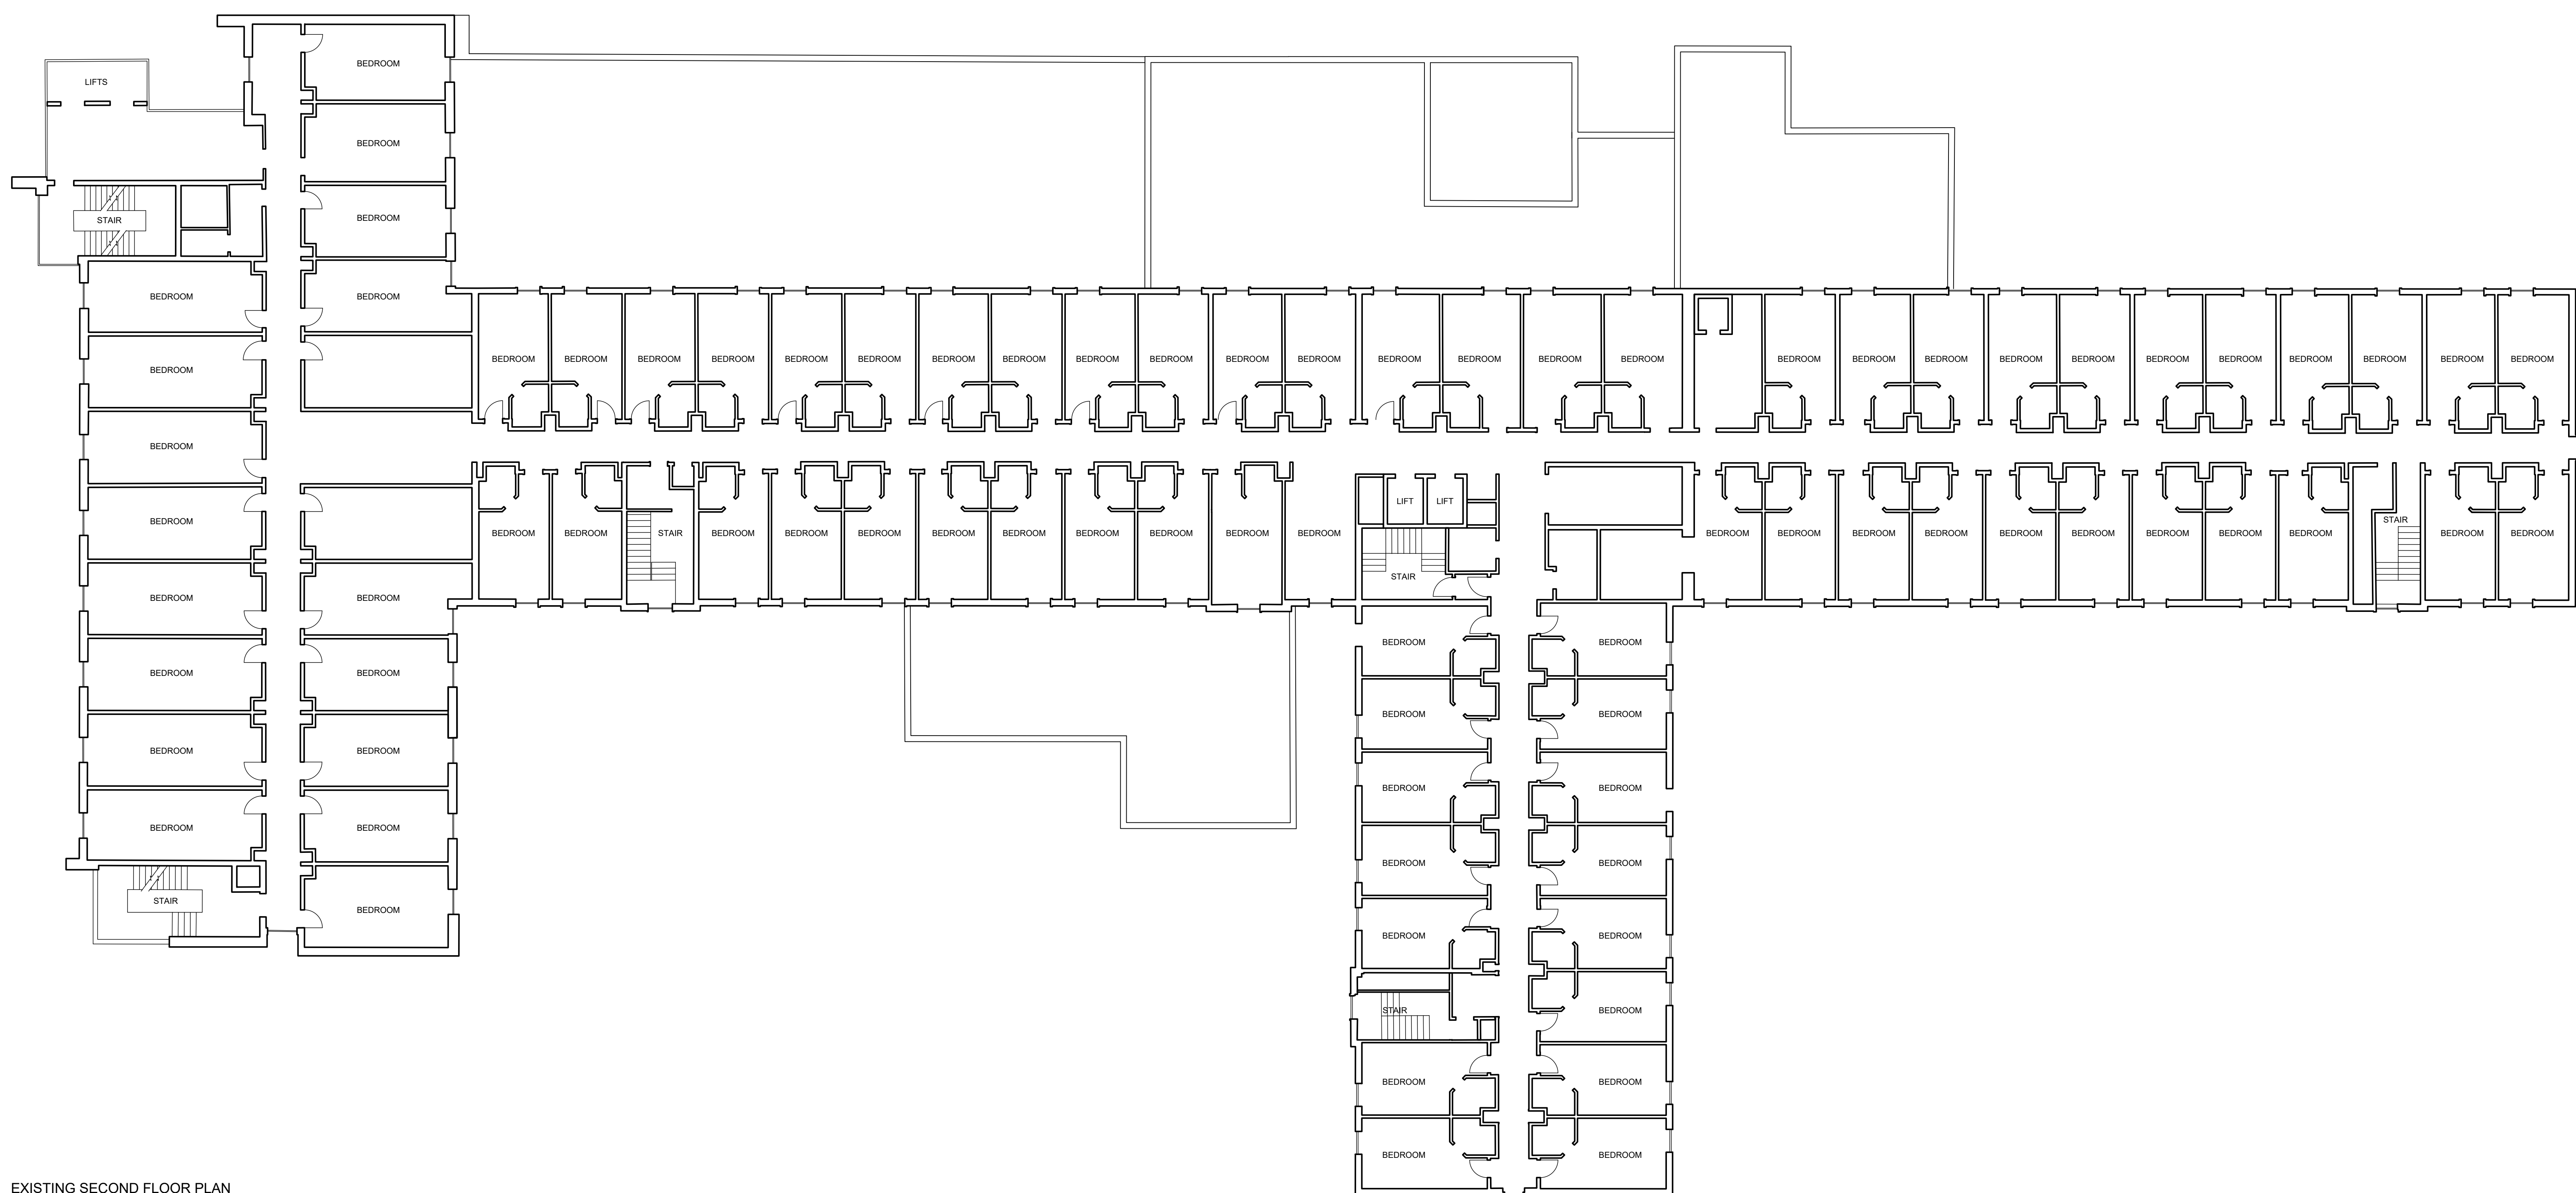

GENERAL NOTES:

ALL DIMENSIONS ARE TO BE CHECKED
ON SITE WITH ANY DISCREPANCIES
REPORTED TO THE ARCHITECT PRIOR
TO THE WORKS BEING CARRIED OUT.

ALL WORKS ARE TO BE IN ACCORDANCE WITH THE PLANNING APPROVAL AND ANY SUBSEQUENT APPROVED LOCAL AUTHORITY PLANNING CORRESPONDENCE INCLUDING DRAWINGS, DOCUMENTS AND REPORTS.

ALL WORKS ARE TO COMPLY WITH THE BUILDING REGULATIONS, BRITISH STANDARDS, CODE OF PRACTICE, AND ANY LOCAL STATUTORY REQUIREMENTS.

ALL WORKS ARE TO COMPLY WITH
CURRENT HEALTH AND SAFETY
LEGISLATION, H.S.E.
RECOMMENDATIONS/GUIDANCE AND
THE CURRENT C.D.M. REGULATIONS.

THIS DRAWING IS TO BE READ IN
CONJUNCTION WITH LEACH RHODES
WALKER ARCHITECTS GENERAL
ARRANGEMENT (L CODE) DRAWINGS,
TOGETHER WITH RELEVANT DETAILED
(A CODE) DRAWINGS AND
SPECIFICATIONS.

FOR ALL STRUCTURAL WORKS REFER
TO THE STRUCTURAL ENGINEERS
INFORMATION.

FOR ALL MECHANICAL AND ELECTRICAL
WORKS REFER TO THE MECHANICAL
AND ELECTRICAL ENGINEERS
INFORMATION.

FOR ALL ABOVE GROUND DRAINAGE
WORKS REFER TO THE PUBLIC HEALTH
ENGINEERS INFORMATION.

ALL PRODUCTS SPECIFIED ARE TO BE
INSTALLED STRICTLY IN ACCORDANCE
WITH THE MANUFACTURERS
RECOMMENDATIONS, SPECIFICATION
AND DETAILS.

DO NOT SCALE OFF THIS DRAWING			
v description		drawn	auth
			date

LeachRhodesWalke
Architects

info@lrw.co.uk | www.lrw.co.uk
50 Dearmans Place Manchester M3 5LH

Manchester **London** **Bucharest**
+44 (0)161 833 0211 +44 (0)207 993 1363 +40 (21)650 4026

client
DALATA

project
CLAYTON HOTEL
MANCHESTER AIRPORT

project no 7840	drawing no L(26)03	REV -
--------------------	-----------------------	----------

SECOND FLOOR EXISTING PLAN

date	date drawn	drawn by	authorised by
1:150@ A0	31.10.19	AAD	PS

purpose of issue ☐ planning ☐ building regs ☐ tender ☐ comment ☐ approval ☐ construction