


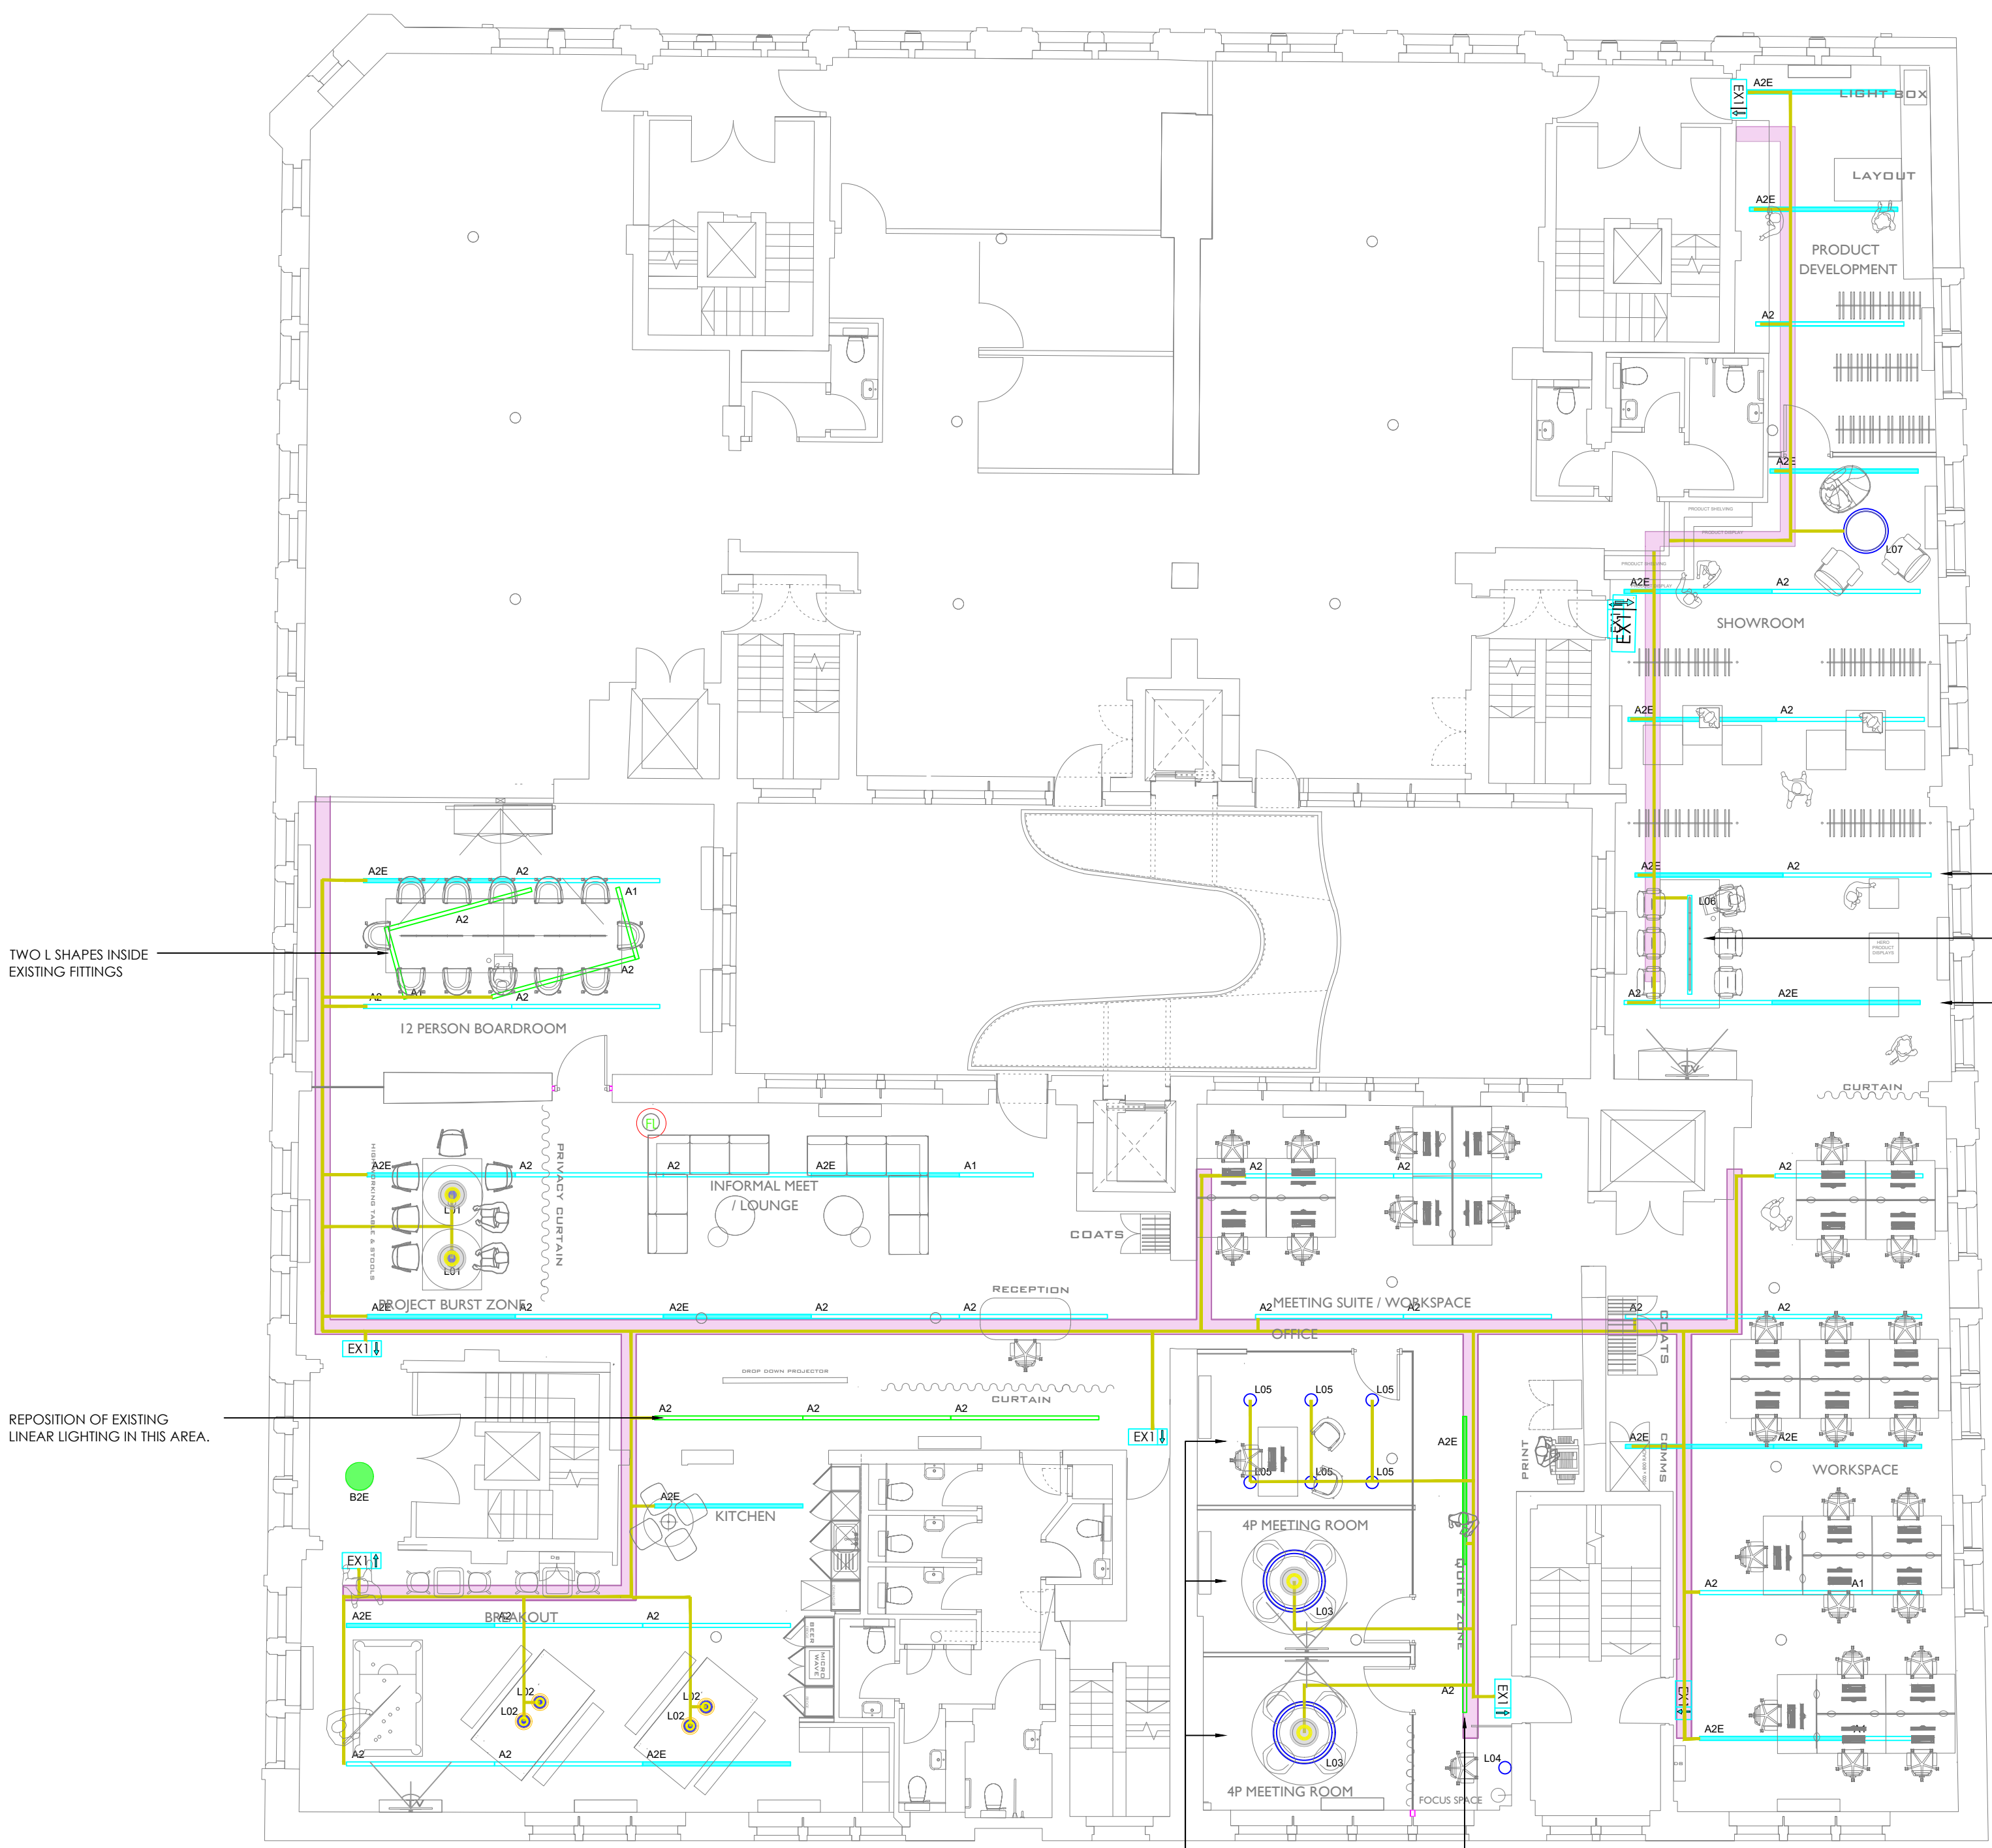

TWO L SHAPES INSIDE EXISTING FITTINGS

REPOSITION OF EXISTING LINEAR LIGHTING IN THIS AREA.

EXISTING LINEAR LIGHTING REMOVED FROM HERE AND PUT TO ONE SIDE FOR RE-USE WITHIN THE BOARDROOM.
NEW LIGHTING AS PER LAYOUT.

EXISTING LIGHTING TO BE RECONFIGURED TO SUIT PROPOSED LAYOUT

EXACT CO ORDINATION TO BE CARRIED OUT ON SITE.
L08 TO BE POSITIONED CENTRE OF TABLE

A1

A1E

A2

A2E

A2E

A2

B2E

EX1

L01

L02

L03

L04

L05

L06

L07

FL

LEGEND:

Thorlux 30W LED 1500mm Hi-Bar suspended continuous luminaire smart scan (Black) - Existing

Thorlux 30W LED 1500mm Hi-Bar suspended continuous luminaire smart scan Emergency (Black) - Existing

Thorlux 60W LED 3000mm Hi-Bar suspended continuous luminaire smart scan (Black) - Existing

Thorlux 60W LED 3000mm Hi-Bar suspended continuous luminaire smart scan Emergency (Black) - Existing

Thorlux 60W LED 3000mm Hi-Bar suspended continuous luminaire smart scan Emergency (Black) Existing Relocated

Thorlux 60W LED 3000mm Hi-Bar suspended continuous luminaire smart scan (Black) Existing Relocated

LED Surface Bulkhead (Existing)

Thorlux ceiling mounted "LEX" maintained LED scanlight c/w directional arrow

Primary Containment

Secondary Containment

Muuto Under the Bell

Unfold Pendant by Muuto (Terracotta SKU 14209)

Halo Pendant

Rime Wall Light

Black Can Light

Ambit Rail Light

Black Halo Flexible Light

Floor Lamp

CLIENT

ADT WORKPLACE

STRUCTURAL ENGINEER

SERVICES ENGINEER

Rev.	Description	Date
C	Amended	31.10.2023
B	Amended	16.10.2023
A	Preliminary Issue	05.10.2023

SSEP LTD

ELECTRICAL & DATA INSTALLATION CONTRACTORS

PROJECT

2nd FLOOR - FOURWAYS HOUSE
57 HILTON STREET
MANCHESTER

DRAWING TITLE

ELECTRICAL SERVICES
SECOND FLOOR
LIGHTING LAYOUT

SSEP 1239 - LTG - 01