


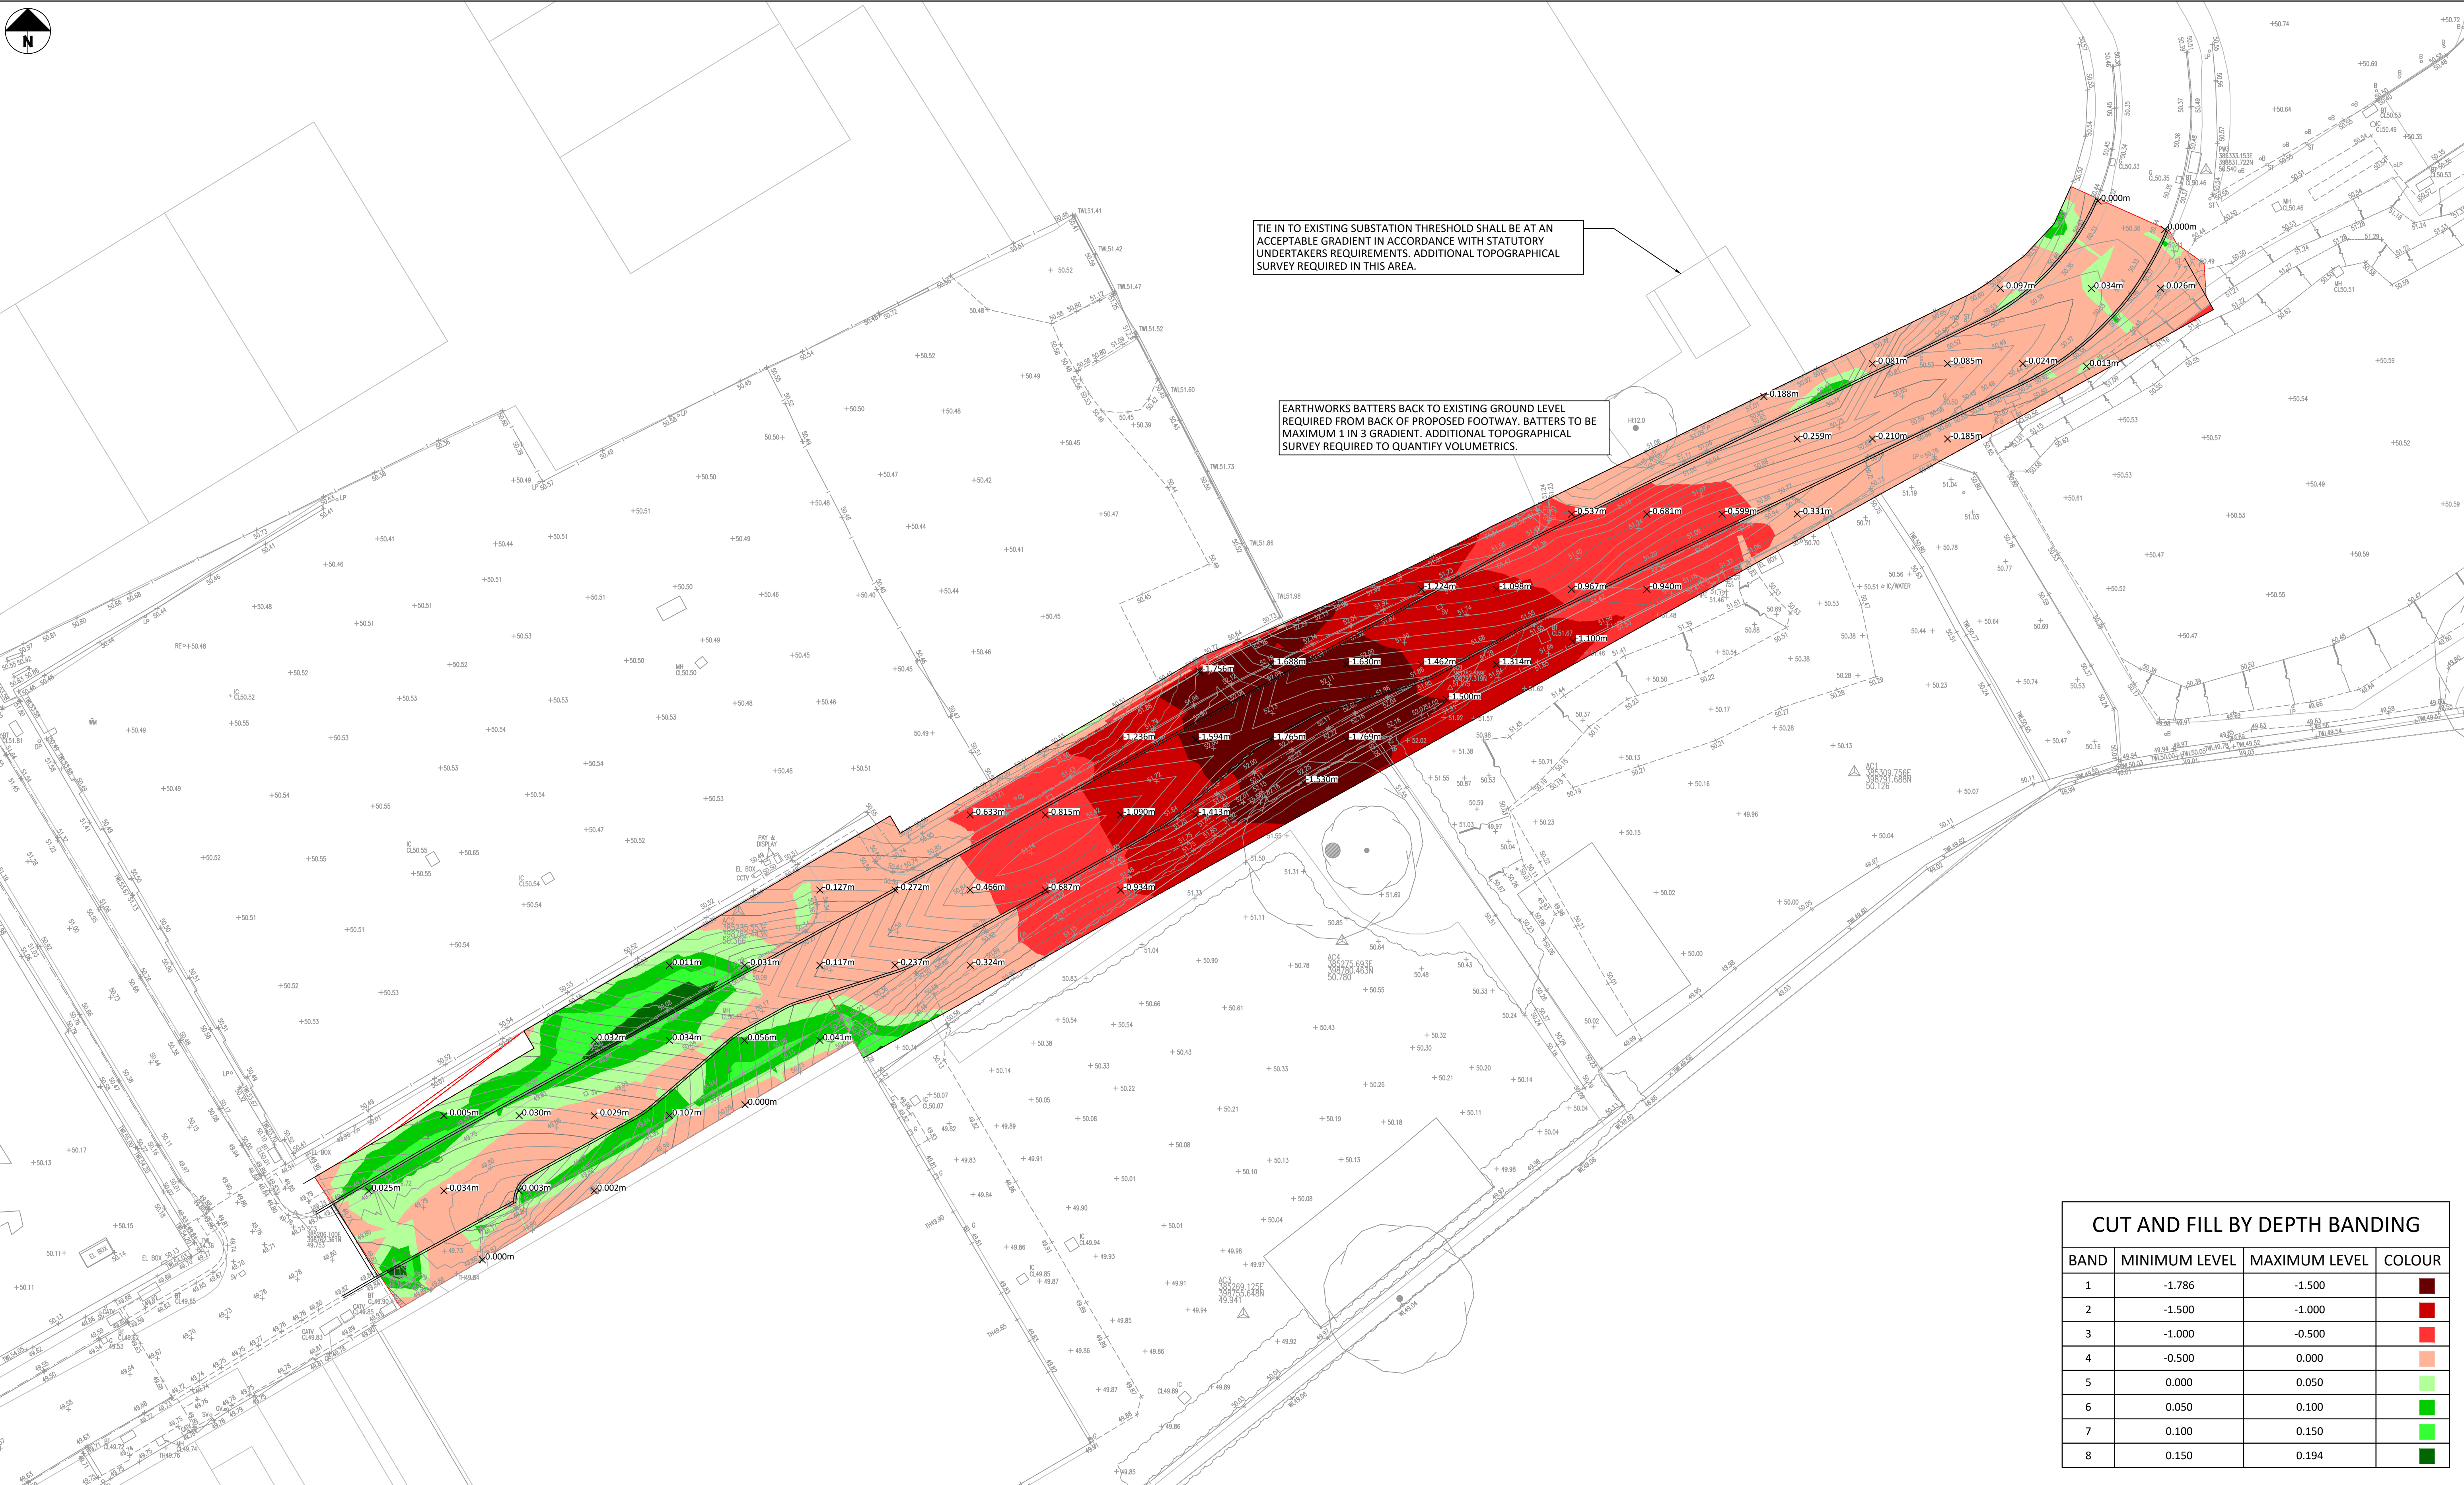

CUT AND FILL BY DEPTH BANDING

BAND	MINIMUM LEVEL	MAXIMUM LEVEL	COLOUR
1	-1.786	-1.500	
2	-1.500	-1.000	
3	-1.000	-0.500	
4	-0.500	0.000	
5	0.000	0.050	
6	0.050	0.100	
7	0.100	0.150	
8	0.150	0.194	

Standard Notes

1. This drawing is to be read in conjunction with all relevant Architect's and Engineer's drawings and the specification.
2. This drawing should not be scaled.
3. All dimensions are to be verified by the contractor on site.
4. All discrepancies should be reported to the C.A. prior to the commencement of the works.

Notes and Keys

LEVEL COMPARISON IS BASED ON THE TOPOGRAPHICAL SURVEY AS A BASE SURFACE AGAINST THE PROPOSED FINISHED LEVEL OF JERSEY STREET.

THIRD PARTY INFORMATION REFERENCED IN THIS DRAWING INCLUDES

TOPOGRAPHICAL SURVEY DATED 15.02.2021
UNDERTAKEN BY MALCOLM HUGHES CHARTERED
LAND SURVEYORS

ORDNANCE SURVEY BACKGROUND SUPPLIED BY
AECOM RECEIVED 21.06.2021

CIVIC ENGINEERS DO NOT GUARANTEE THE
ACCURACY OF THESE FILES AND WOULD
RECOMMEND SITE VERIFICATION PRIOR TO THE
COMMENCEMENT OF CONSTRUCTION PHASE.

ALL PROPOSALS SUBJECT TO
SECTION 278 APPROVAL

Project

Poland Street
Ancoats

Title

Jersey Street
Temporary Construction
Proposed Levels Comparison



MANCHESTER
LONDON
LEEDS
GLASGOW

Carver's Warehouse, 77 Dale Street, Manchester, M1 2HG. Tel: 0161 228 6701
Rivers Wharf, 53 Mill Street, London SE1 2AQ. Tel: 020 7323 8977
Tower Works, Unit 22-23, Globe Road, Leeds LS1 5QS. Tel: 0113 3025 130
Gresham Chambers, 45 West Nile St, Glasgow, G1 2PP. Tel: 0141 570 1809

www.civicingineers.com

Status

STAGE 4

Project Number

2561

Scale @ A1

1:200

Date Created

DEC'22

Drawn

BW

Checked

CFK

Suitability

-

Drawing Number

2561-CIV-XX-XX-D-H-40103

Revision

P02