


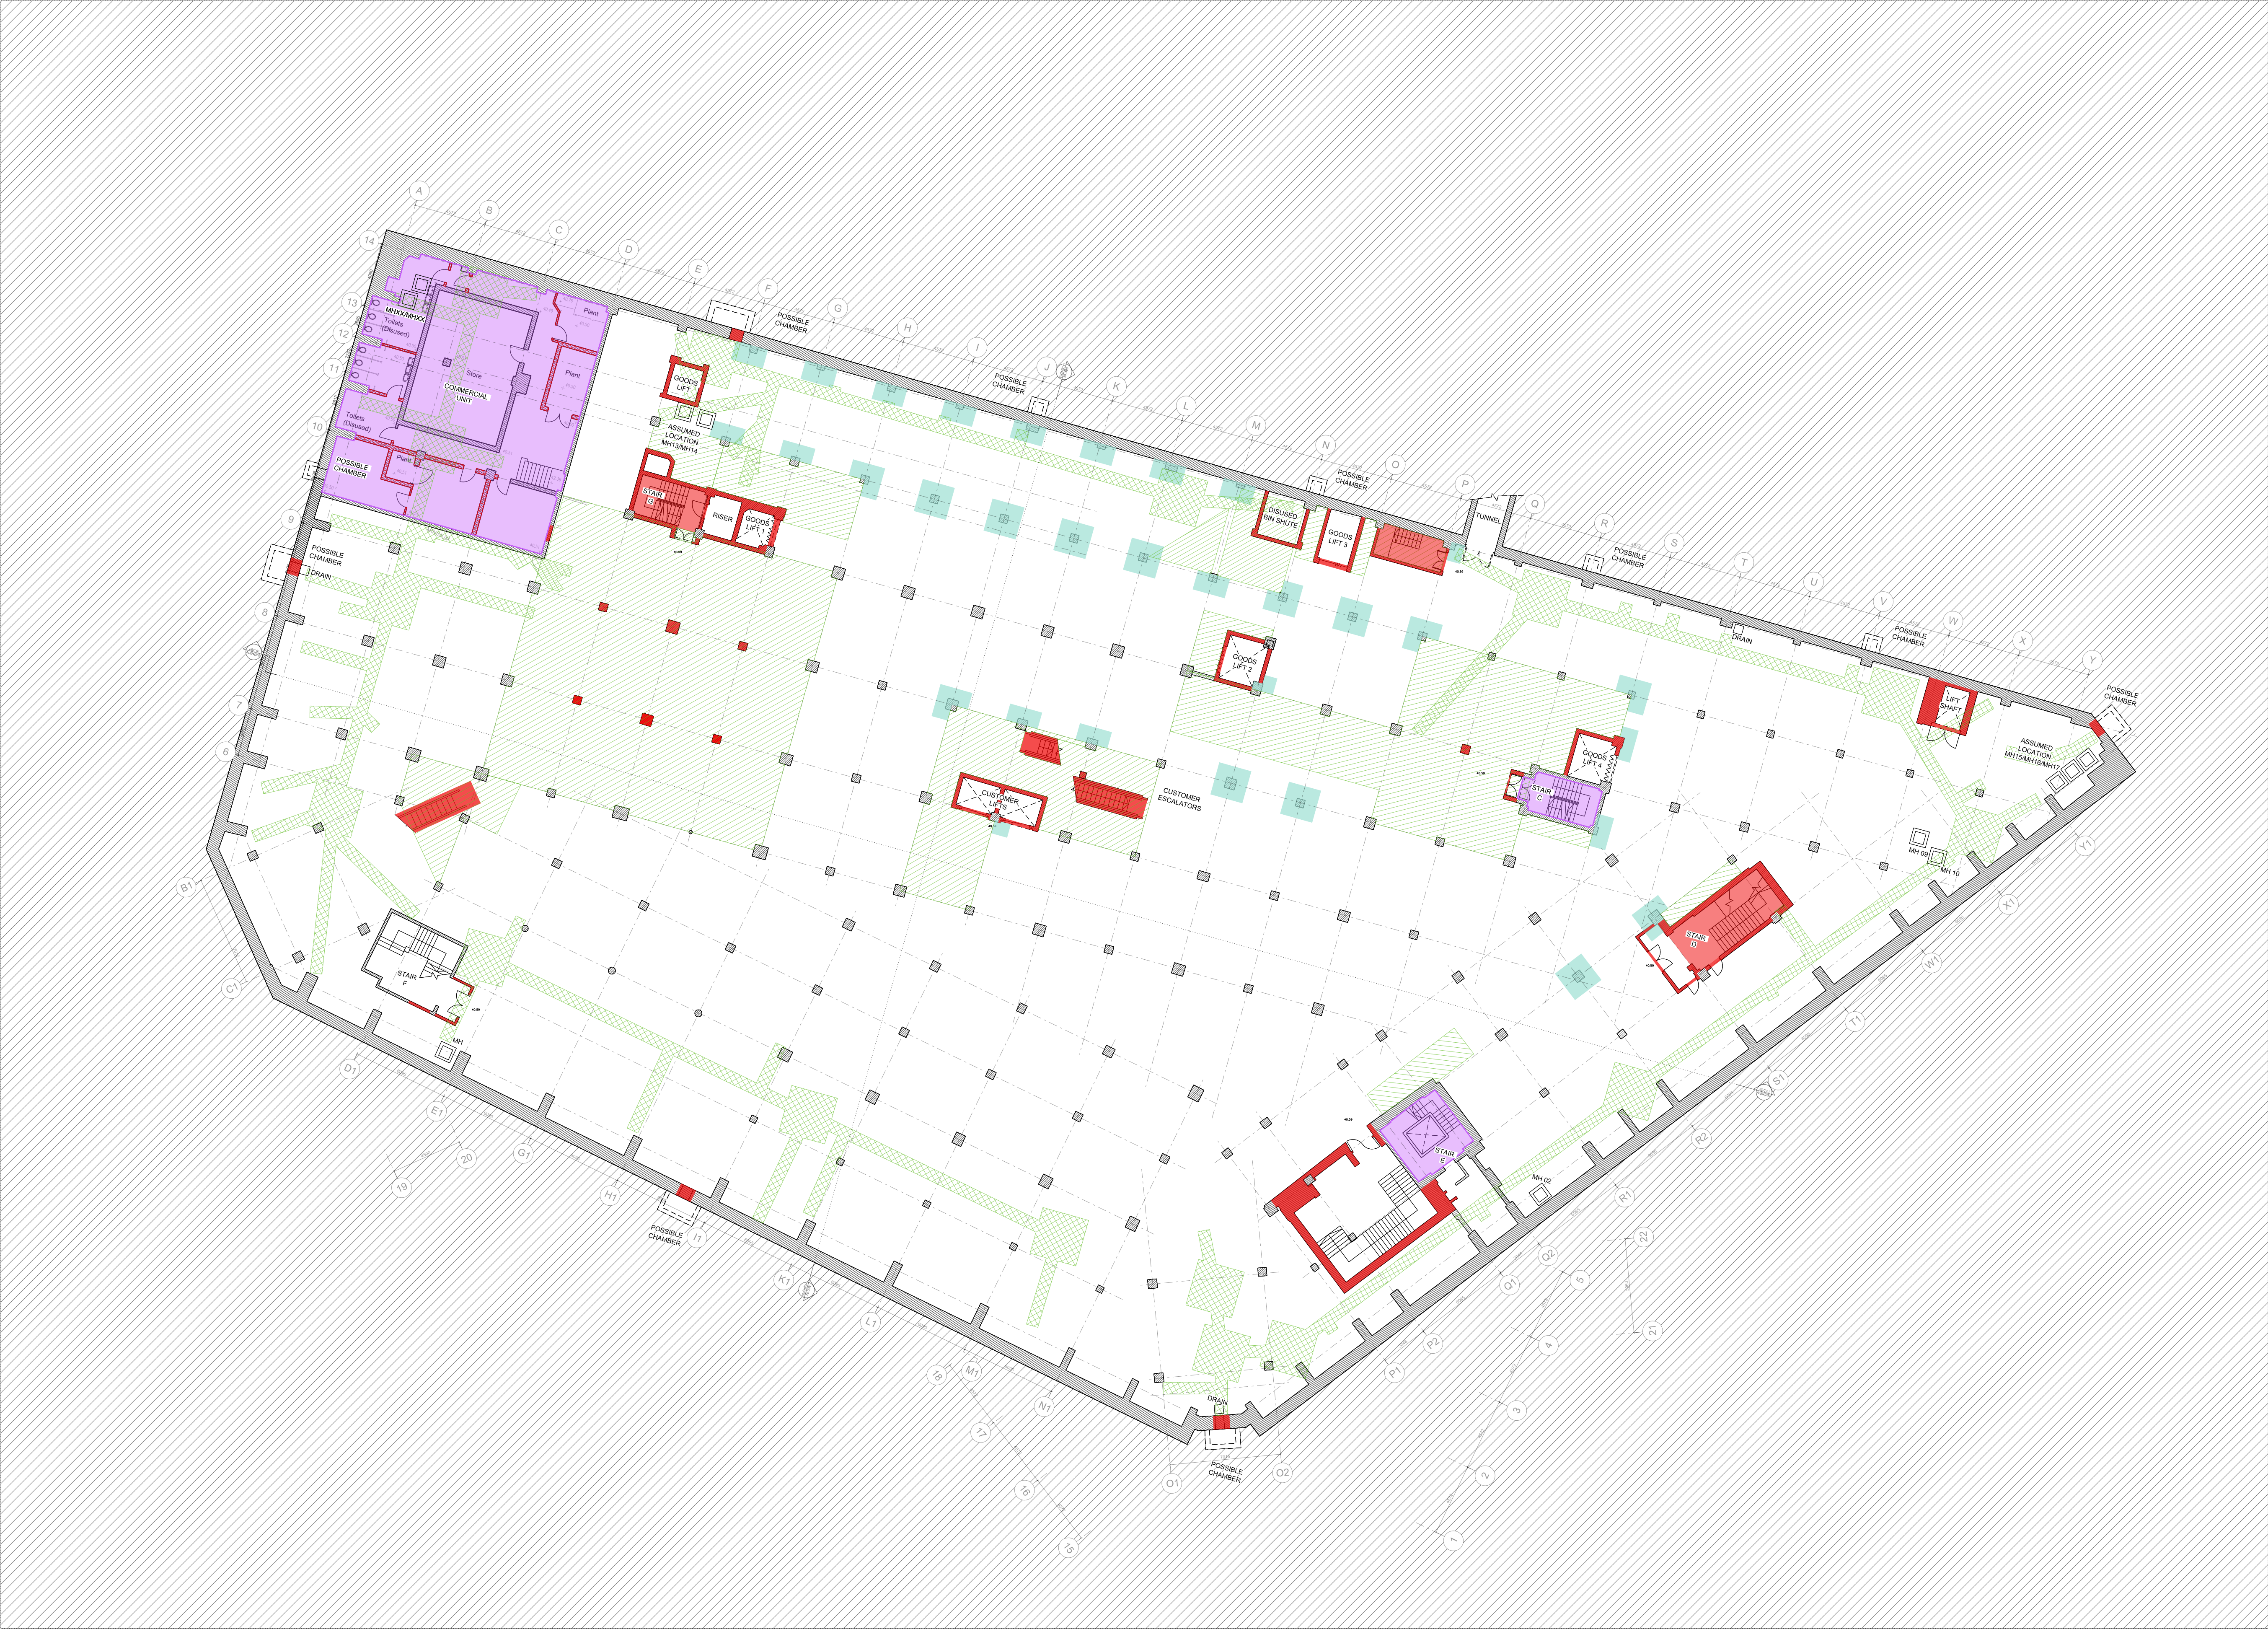

NOTES / REVISION									
KEY									
	DEMOLISH								
	NEW HOLES IN SLAB								
	NEW HOLES IN SLAB TO FACILITATE DRAINAGE								
	SKYLIGHT. CAREFULLY REMOVE AND STORE GLASS BLOCKS. CAREFULLY DEMOLISH SKYLIGHT STRUCTURE - FRAMEWORK AND UPSTANDS.								
	ORIGINAL FEATURE TO BE RETAINED AND PROTECTED								
	REMOVAL OF CONCRETE SLAB TO HEAD AND BASE OF COLUMN AND ENCASEMENT TO FACILITATE STRENGTHENING OF STEEL FRAME								
	SKYLIGHT. CAREFULLY REMOVE AND STORE GLASS BLOCKS. RETAIN SKYLIGHT STRUCTURE - FRAMEWORK, UPSTANDS, AND BEAMS.								
	ORIGINAL FEATURE STAIR TO BE CAREFULLY REMOVED AND STORED								
	REMOVAL OF EXISTING PAVEMENT LIGHTS, INCLUDING INFILLS AND ASSOCIATED SECONDARY STRUCTURES								
	DEMOLITION SUBJECT TO INVESTIGATIONS								
NOTES									
INTERNAL DOORS AND JOINERY TBC SUBJECT TO CONDITION SURVEY.									
REFER TO WINDOW SCHEDULE AND DETAIL DRAWINGS FOR PROPOSED WINDOW TREATMENTS.									
ALL ROOF COVERINGS TO BE REMOVED AND STRIPPED BACK TO STRUCTURE, PRIOR TO INSTALLATION OF NEW ROOF COVERINGS.									
0	2	4	6	8	10				
PROJECT						RYLANDS BUILDING, MANCHESTER			
CLIENT						CD9 PROPERTIES (MANCHESTER) LTD			
TITLE						PROPOSED DEMOLITION PLAN BASEMENT - NON MATERIAL AMENDMENT			
SCALE					DATE				
1:200@A1					APR 2023				
1:400@A3									
JOB No		DWG No			REV				
1526		AL[05]1101			*				
ISSUE FOR PLANNING DOCUMENT									