


AS PROPOSED SECTION A

Note:
Contractor is to verify all dimensions and levels on site prior to site works commencement. Under no circumstances are any dimensions or levels to be scaled from this drawing number for the purpose of manufacturing components. Contractor to report any discrepancies to the Designer.

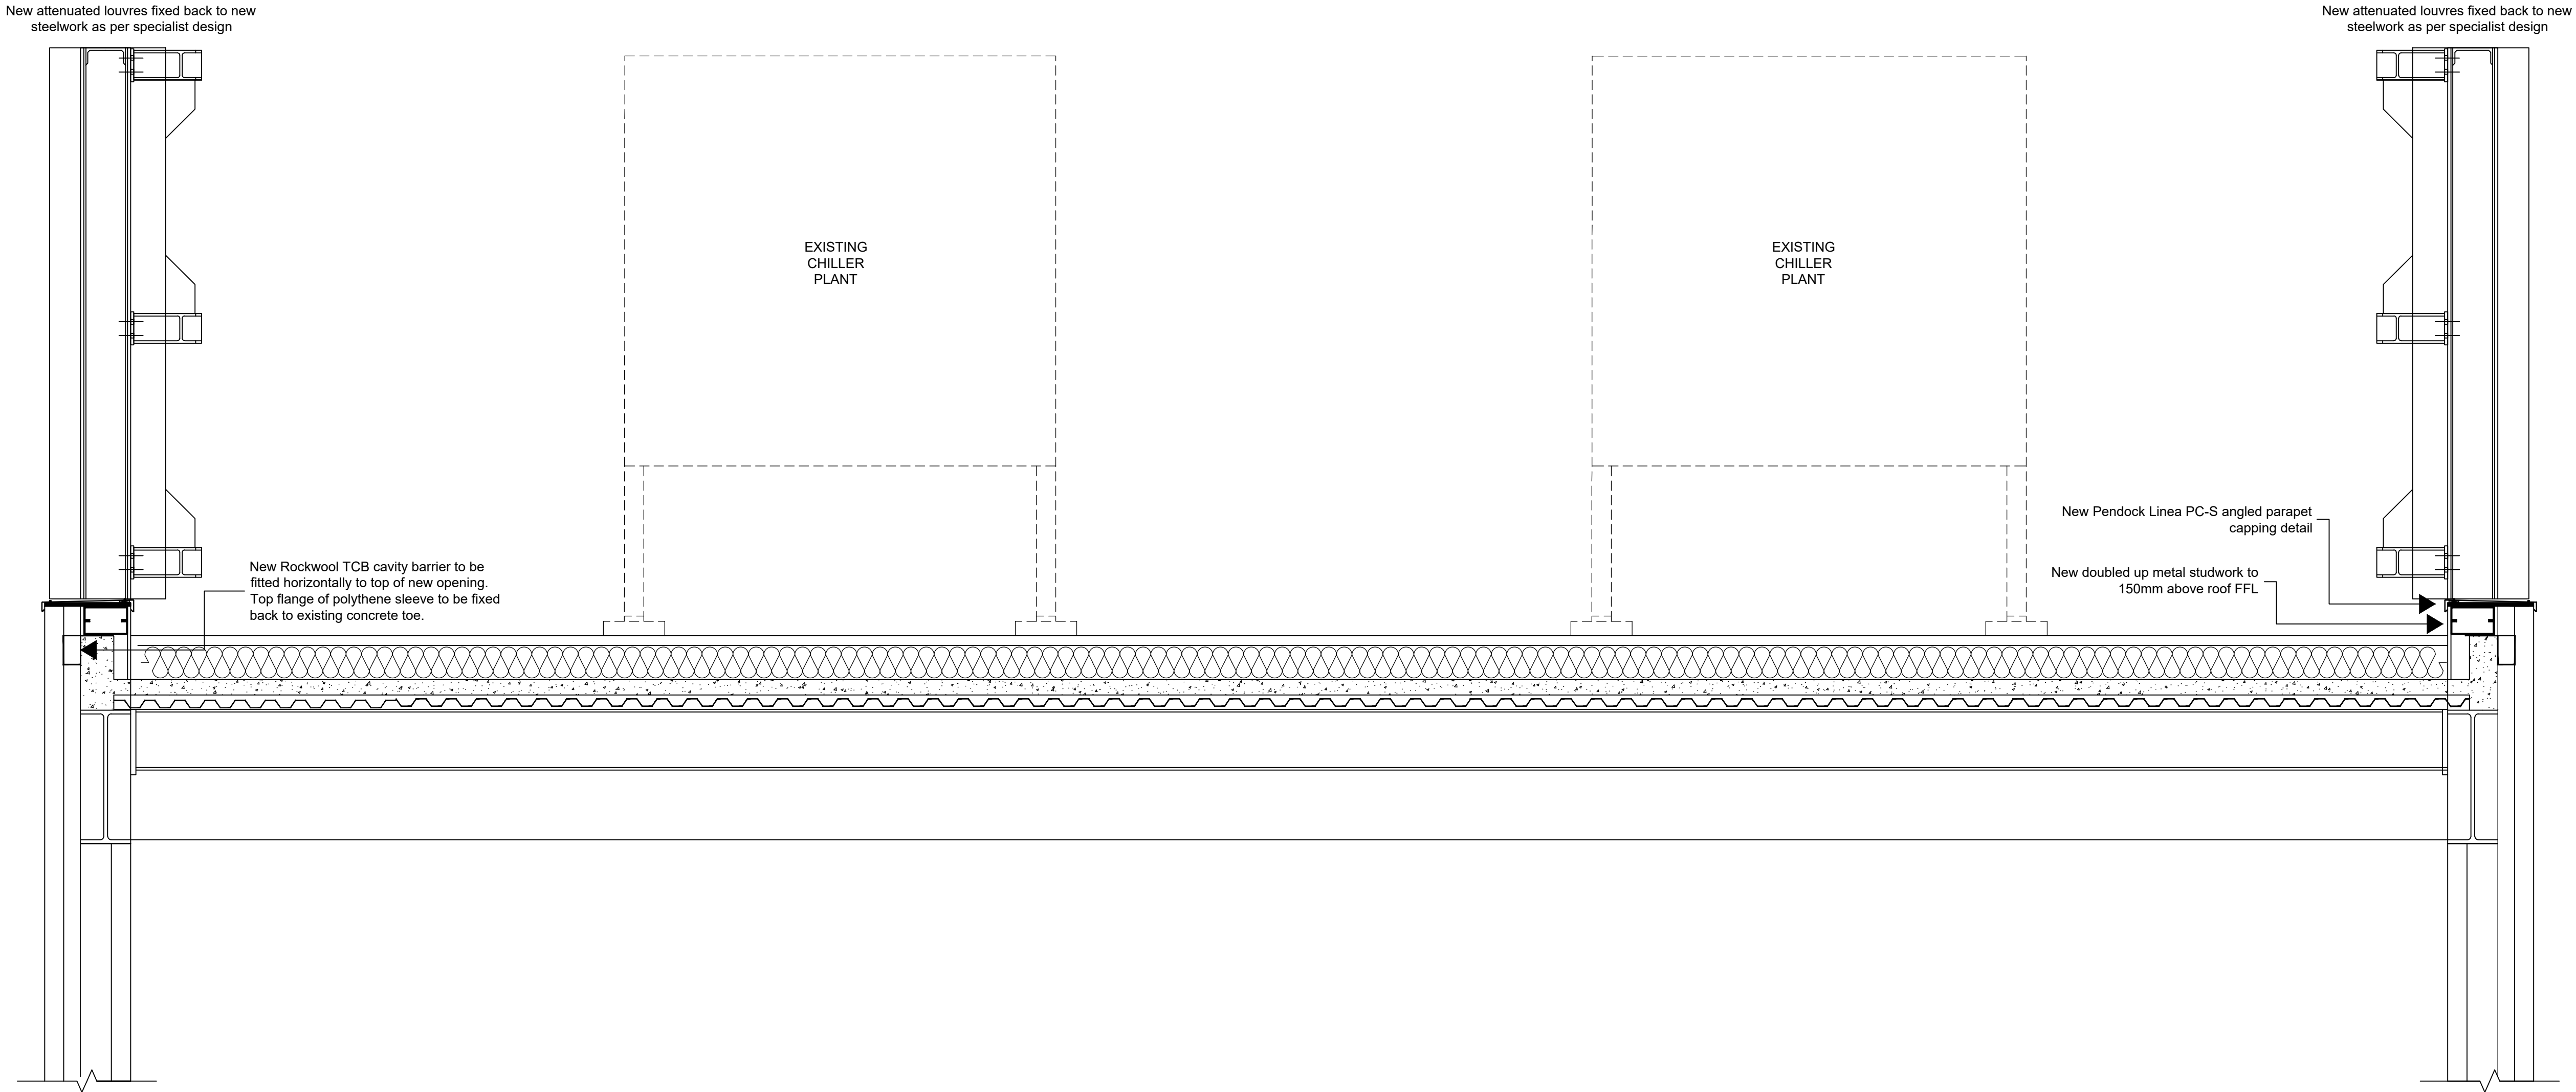

REVISION		DESCRIPTION		DATE
--		PLANNING		OCT 23
SCALE 1:20			SIGNATURE	DATE
		DRAWN	LP	OCT 23
ORIGINAL SIZE A1		CHECKED	MAB	OCT 23
		APPROVED	MAB	OCT 23
This drawing is copyright and may not be reproduced or made use of unless expressly agreed by M Bradbury Consulting Ltd				
CLIENT CM Oxendale Ltd Unit 5 Dorian Court Alan Ramsbottom Way Great Harwood Blackburn Bb6 7UR				
PROJECT Manchester Royal Infirmary, Oxford Road, Manchester, M13 9WL Louvred Plant Room Fencing Replacement Scheme				
<div> Bradbury CONSULTING CHARTERED SURVEYORS</div> <p>59 Wilmslow Road, Handforth, Cheshire, SK9 3EN WEB: www.bradbury-consulting.co.uk TEL: 01625 522 209</p>				
TITLE AS PROPOSED ROOF SECTION DETAIL				
JOB NUMBER 2022.098				
DRAWING NUMBER 2022.098.000				