


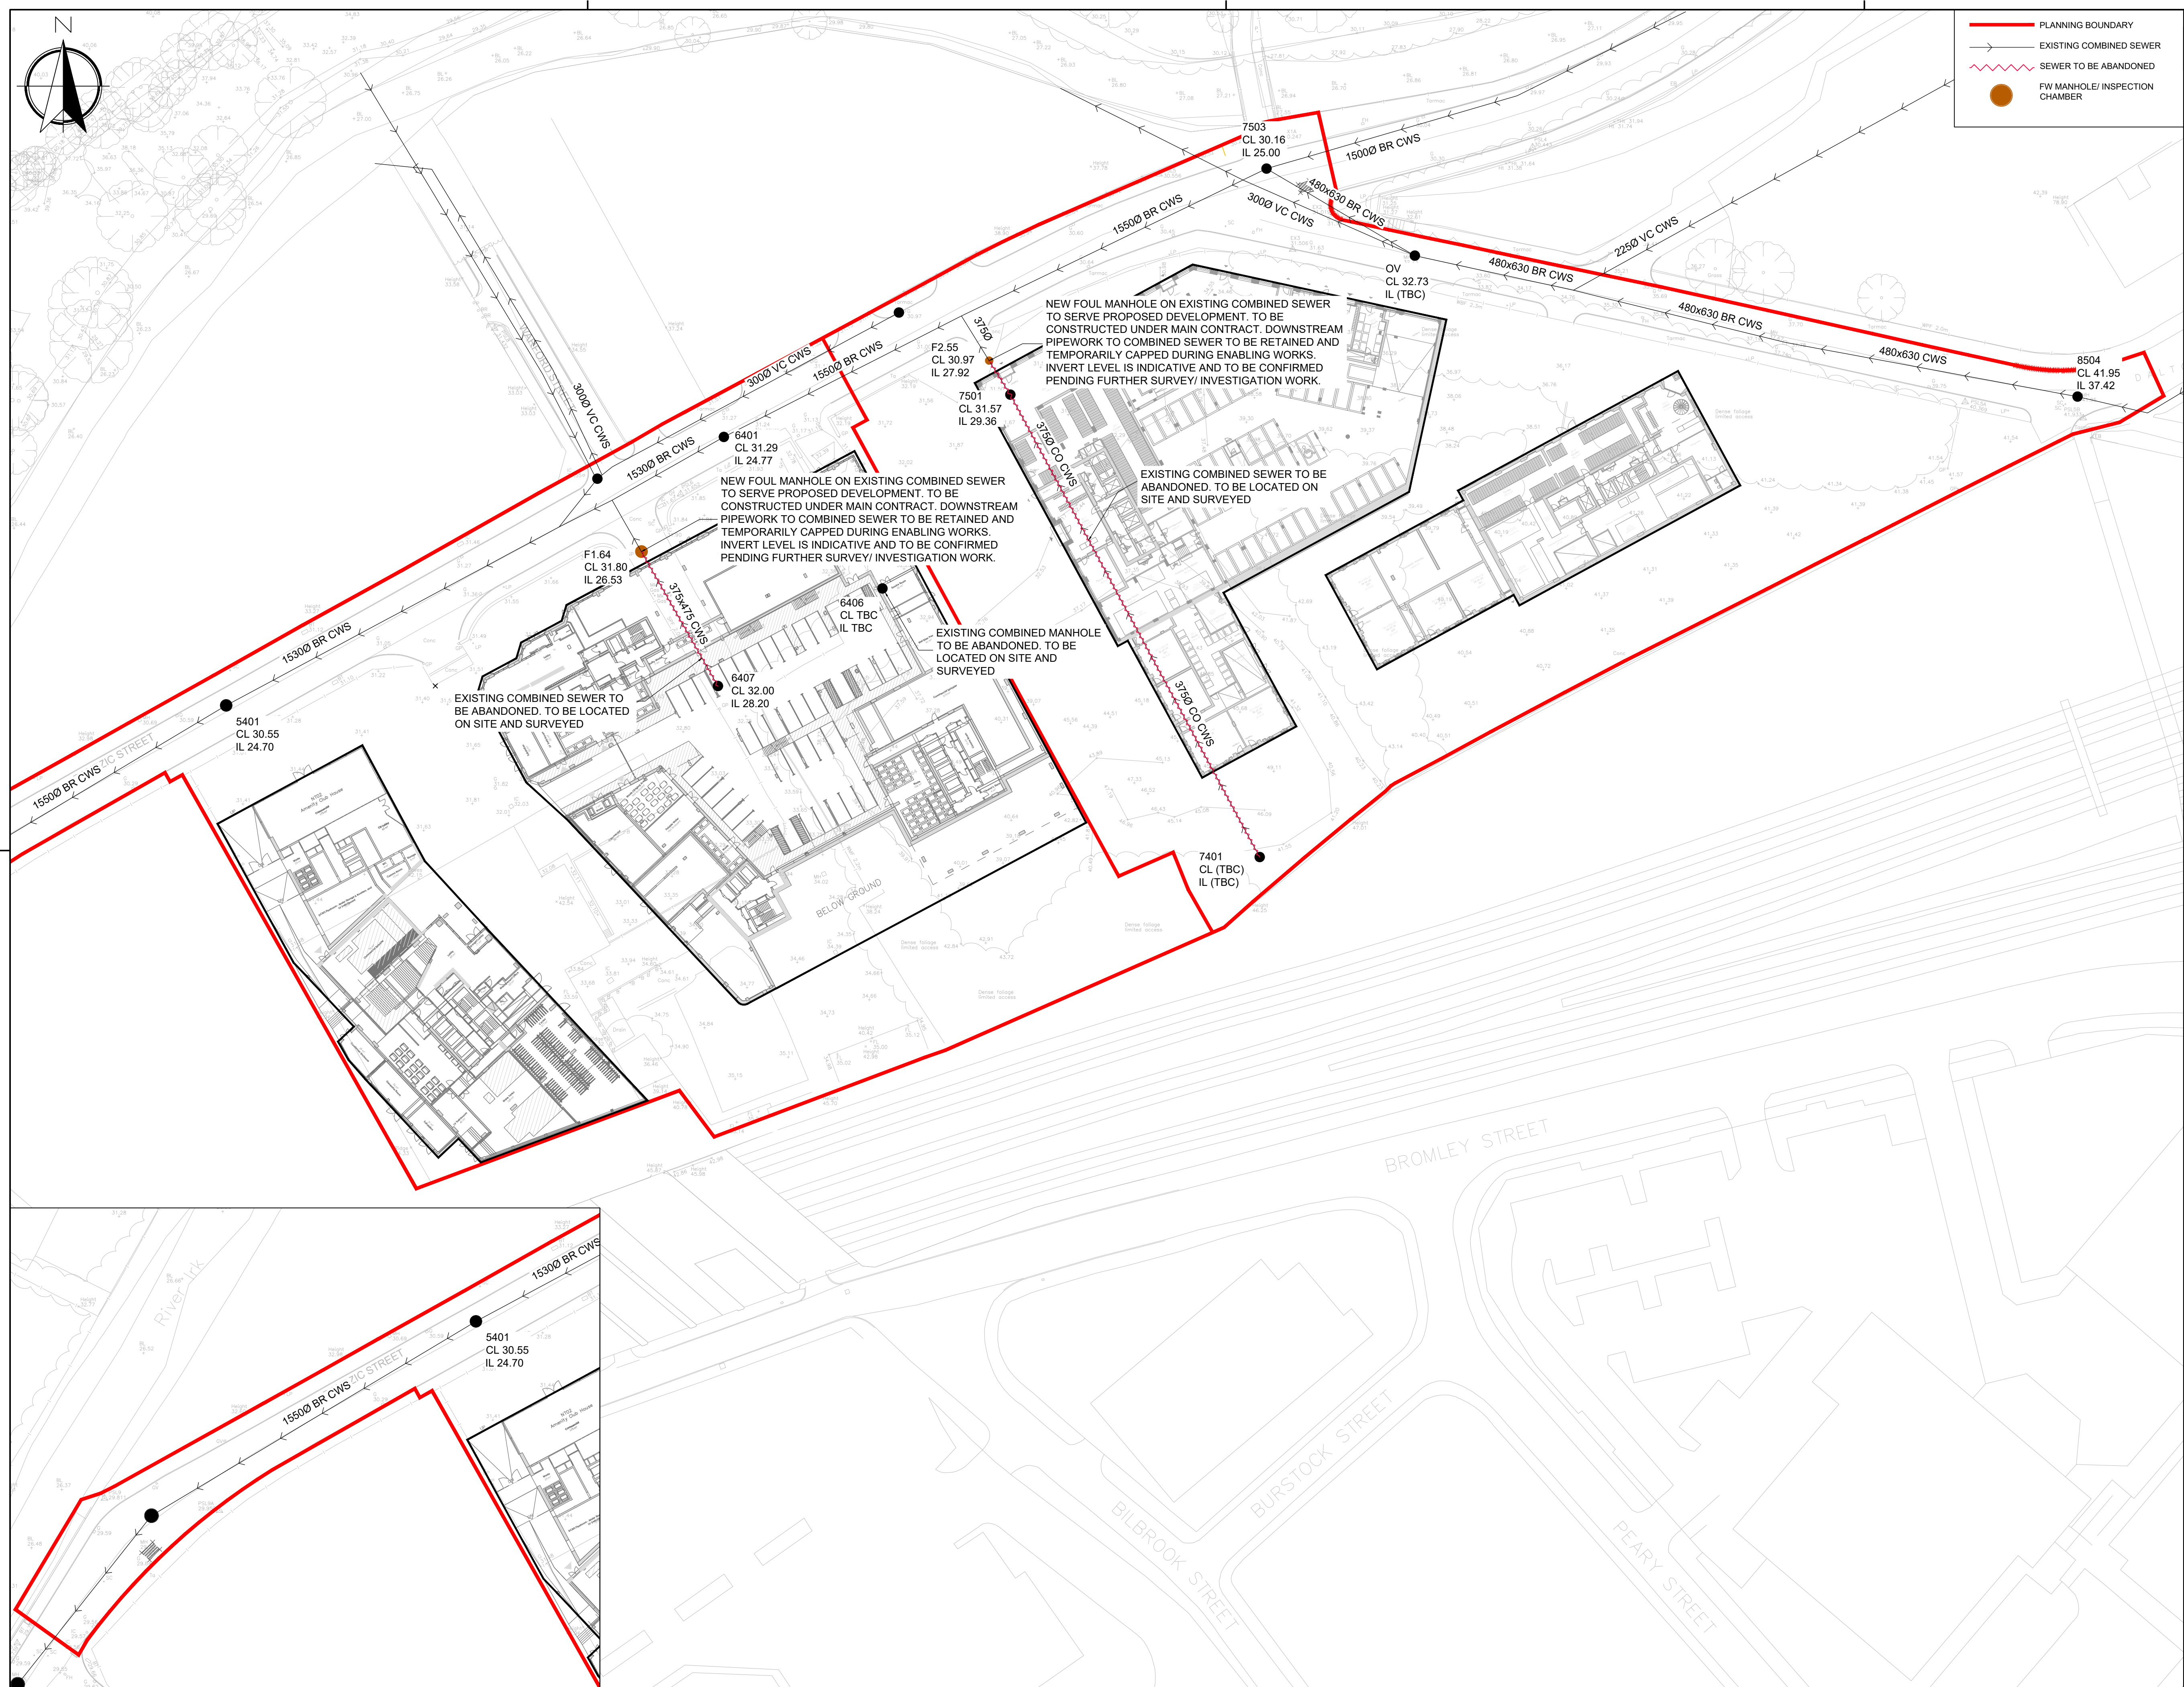

THIS DRAWING IS THE PROPERTY OF RøCp. COPYRIGHT IS RESERVED BY THEM AND THE DRAWING IS ISSUED ON THE CONDITION THAT IT IS NOT COPIED, REPRODUCED, RETAINED OR DISCLOSED TO ANY UNAUTHORISED PERSON EITHER WHOLLY OR IN PART WITHOUT THE WRITTEN CONSENT OF RøCp

NOTES


1. ALL DIMENSIONS ARE IN METRES UNLESS STATED OTHERWISE.
2. THIS DRAWING IS TO BE READ IN CONJUNCTION WITH ALL ARCHITECTS, ENGINEERS AND SPECIALIST DRAWINGS AND SPECIFICATIONS.
3. ANY DISCREPANCIES SHOULD BE REPORTED TO THE ENGINEER IMMEDIATELY SO THAT CLARIFICATION CAN BE SOUGHT PRIOR TO THE COMMENCEMENT OF WORK.
4. BEFORE STARTING ANY WORKS, CONTRACTOR TO CHECK INVERT LEVELS AND POSITIONS OF EXISTING DRAINS, SEWERS, INSPECTIONS CHAMBERS AND MAN-HOLES AGAINST INFORMATION SHOWN ON THIS DRAWING.

P02	22.12.23	SCALE & NOTES UPDATED	ARJ	MN
P01	16.10.23	FIRST ISSUE	ARJ	PAW
REV.	DATE	DETAILS	DRN.	CHK.

DRAWING STATUS
PRELIMINARY

RIBA STAGE

STAGE 3

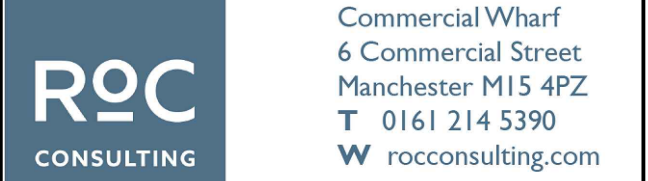

DRAWN ARJ	DATE OCT 23	SCALES 1:500
CHECKED PAW	DATE OCT 23	THE ABOVE SCALES APPLY WHEN PLOTTED AT A1 SIZE --DO NOT SCALE--
APPRVD. MN	DATE OCT 23	EMAIL FOR DRAWINGS info@rococonsulting.com

CLIENT	FAR EAST CONSORTIUM INTERNATIONAL LTD
PROJECT TITLE	PLOTS NT02, NT03 & NT04 NORTHERN GATEWAY

DRAWING TITLE COMBINED SEWER DIVERSION GENERAL ARRANGEMENT
--

DRAWING No.	REV.
RDB/ROC/ZZ/XX/DR/C/83/0520	P02

4328 (C) RoCp Ltd.