


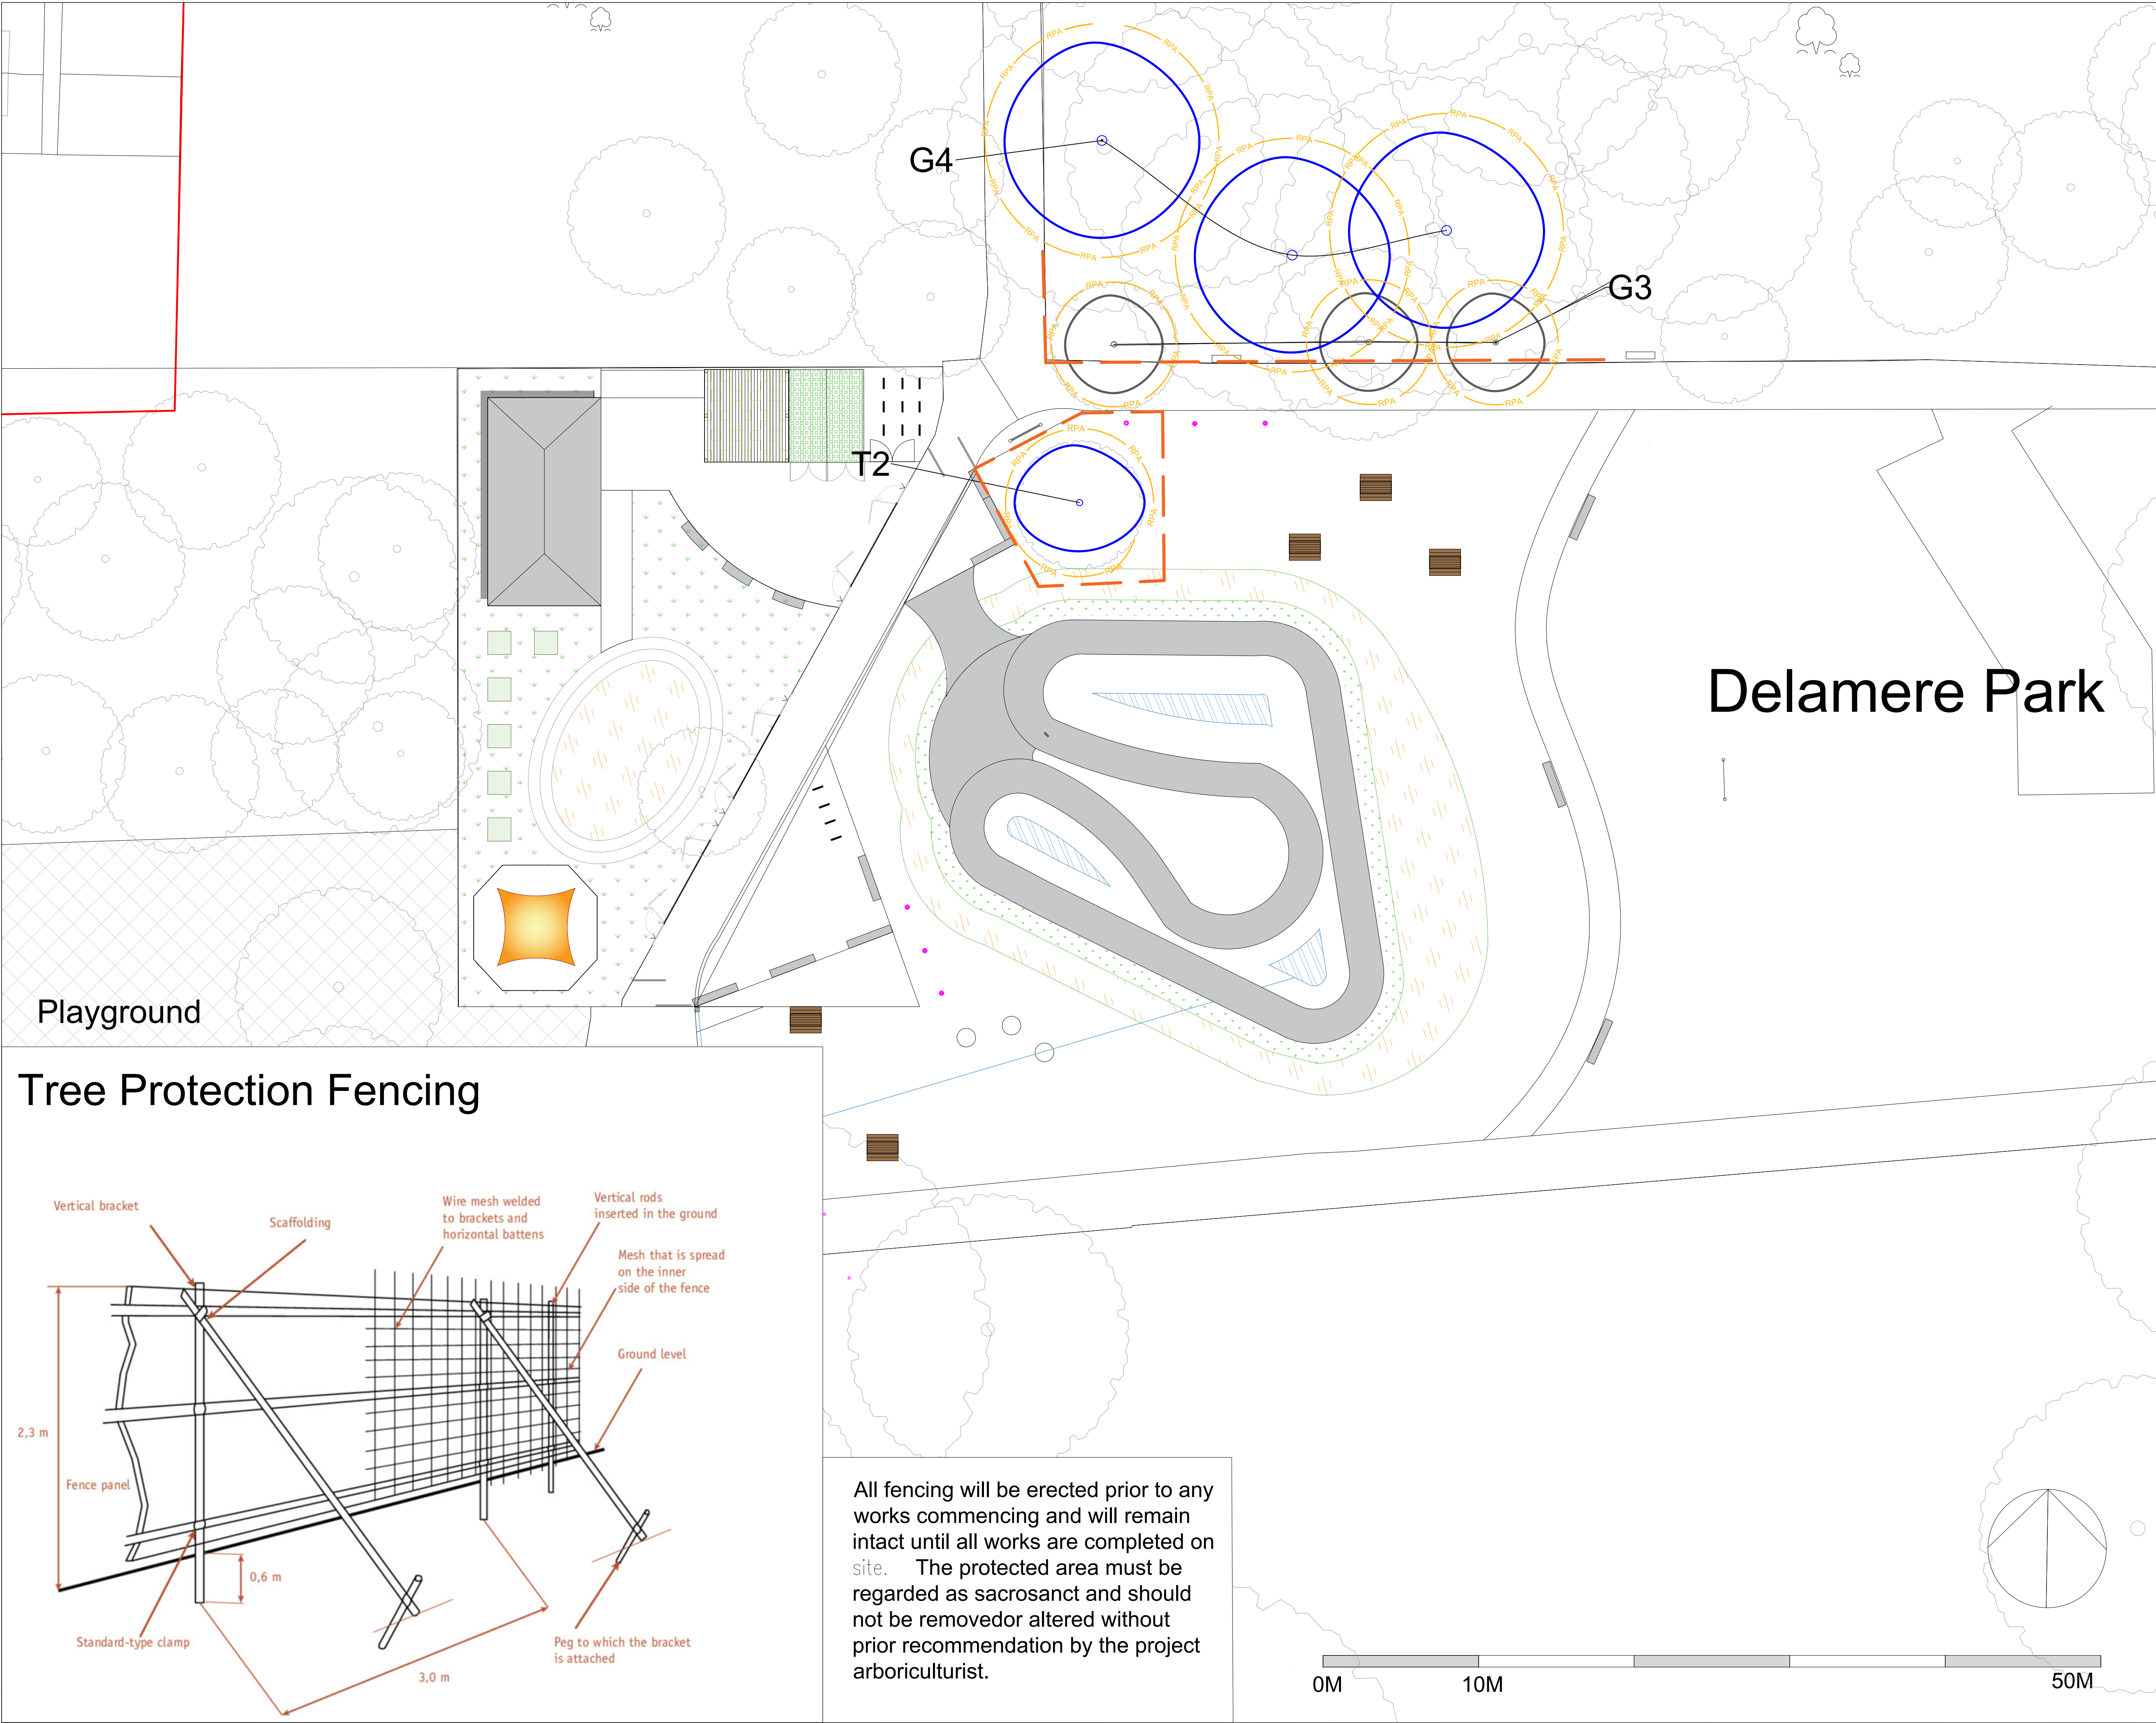


GENERAL NOTES:
1. DO NOT SCALE FROM THIS DRAWING. DIMENSIONS GOVERN.
2. ALL DIMENSIONS ARE IN METRES UNLESS NOTED OTHERWISE.
3. ALL DIMENSIONS SHALL BE VERIFIED ON SITE BEFORE PROCEEDING WITH THE WORK.
4. EILD AND ASSOCIATES SHALL BE NOTIFIED IN WRITING OF ANY DISCREPANCIES.
5. ALL DIMENSIONS ARE NOMINAL DIMENSIONS.
6. EILD AND ASSOCIATES ACCEPT NO LIABILITY FOR ANY EXPENSE LOSS OR DAMAGE OF WHATEVER NATURE AND HOWEVER ARISING FROM ANY VARIATION MADE TO THIS DRAWING OR IN THE EXECUTION OF THE WORK TO WHICH HAS NOT BEEN REFERRED TO THEM AND PRIOR APPROVAL OBTAINED.

LEGEND

- Site boundary
- Existing trees to be retained
- Existing tree to be removed
See Lally Tree Management
Preliminary Arboricultural Assessment
Report No: LTM0777.PAA.01
- Tree Categories
 - Category A
 - Category B
 - Category C
 - Category U
- Root Protection Area (RPA)
- See Lally Tree Management
Preliminary Arboricultural Assessment
Report No: LTM0777.PAA.01 for further details
- Tree protection fencing to BS 5837

Playground

Tree Protection Fencing

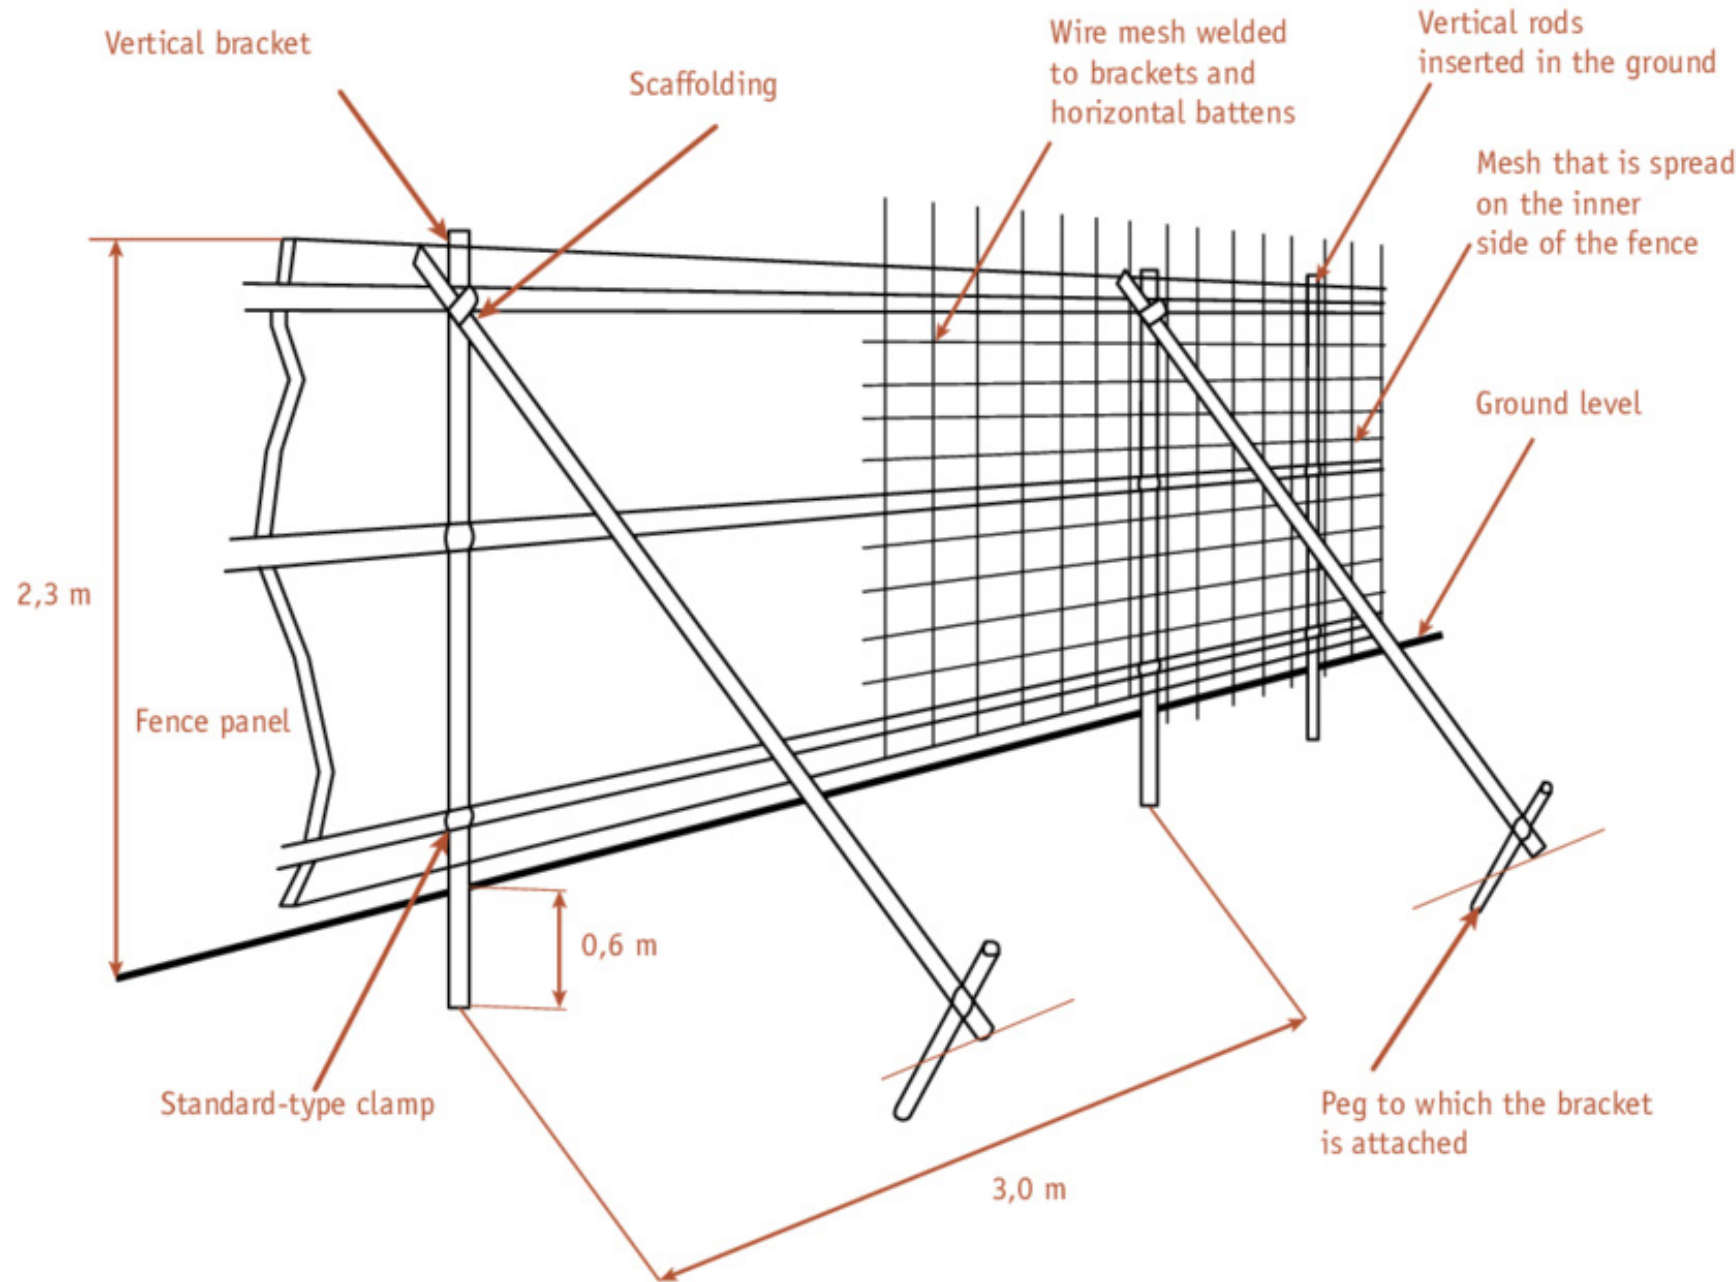

All fencing will be erected prior to any works commencing and will remain intact until all works are completed on site. The protected area must be regarded as sacrosanct and should not be removed or altered without prior recommendation by the project arboriculturist.

0M 10M 50M

Rev	Date	Description	Dm	Chk

CLIENT
Max Trax



elsiej@joland@hotmail.co.uk
elsiej@joland.com
07931 196612



PROJECT
MAX TRAX
Delamere Park

DRAWING TITLE
TREE PROTECTION PLAN

STATUS
PLANNING

DRAWN BY EJ	DATE 17/08/23	SCALE 1:200@A1	CHECKED EJ
JOB NO. P728	DRAWING NO. EJLD_P728_PL_L206	REV.	