



NOTES
Copyright: All rights reserved. This drawing must not be reproduced without permission. This drawing must not be scaled. Dimensions are in millimetres unless specified.

Rev | Date | Notes | By | Che

P2 03/05/23 PLANNING ISSUE LR hmd
P1 24/03/23 Issued to DfE for Stage 3 hmd ME

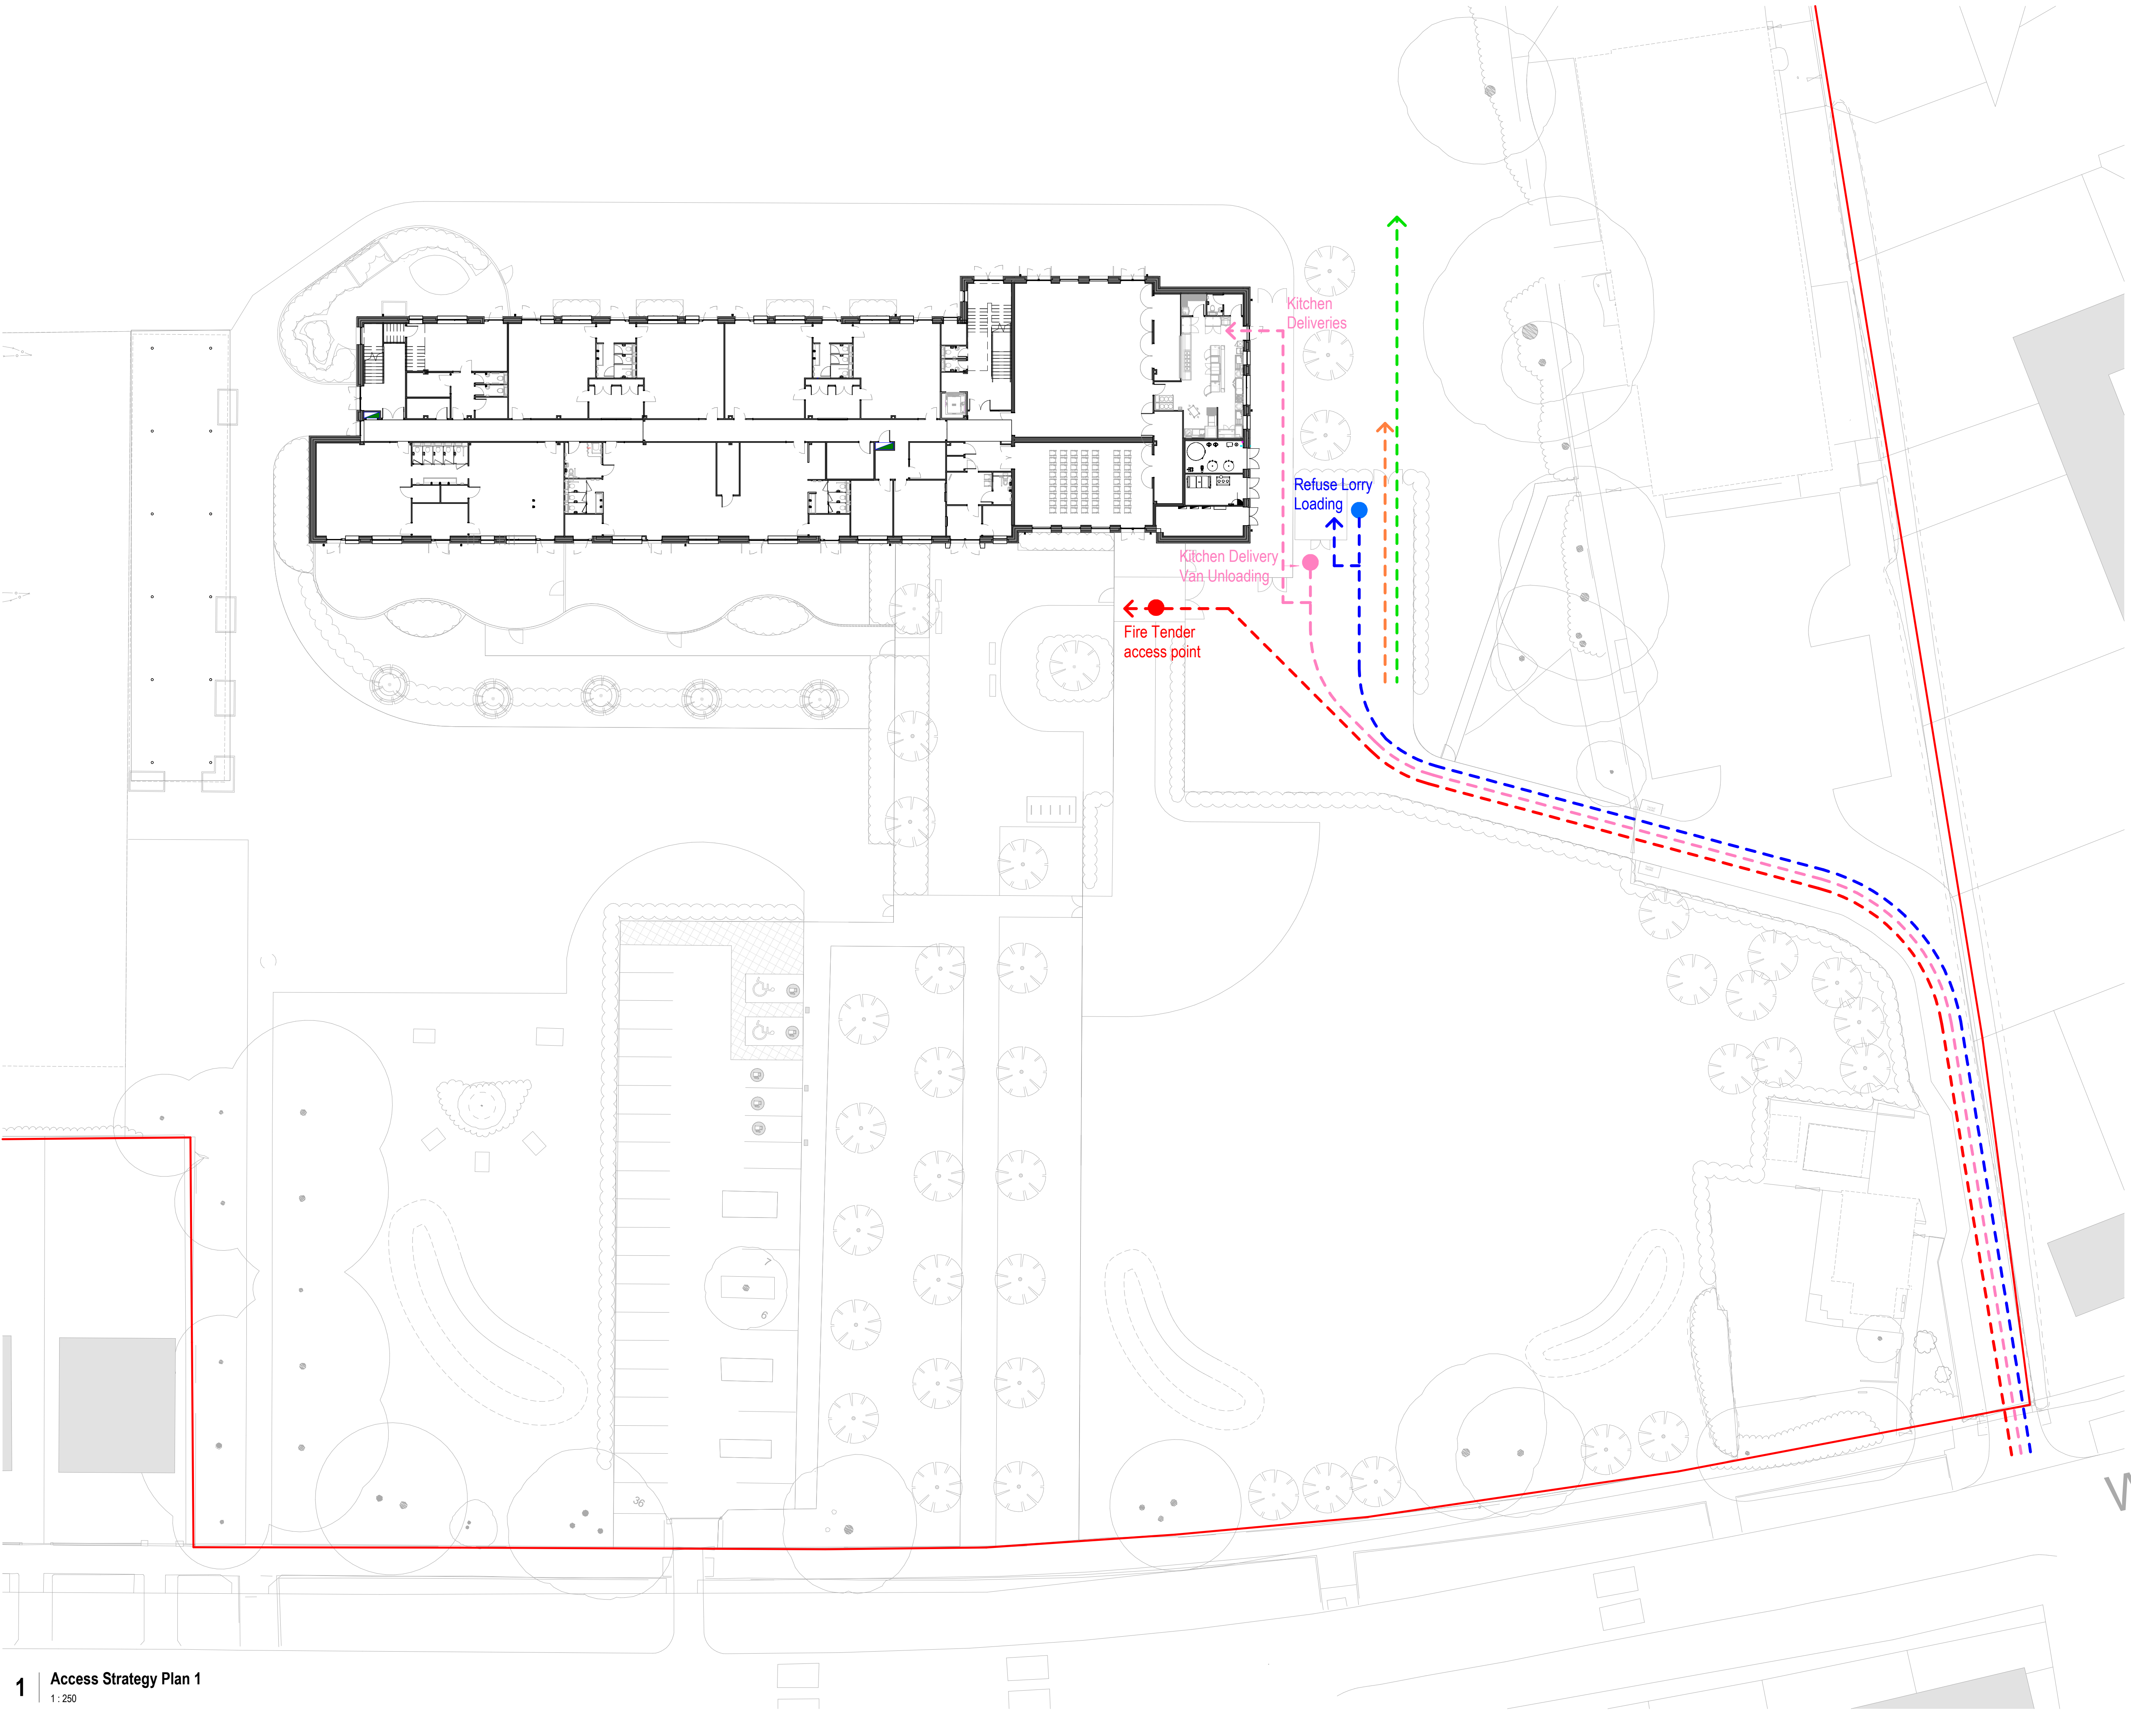

- Key**
- Access - Fire Services
 - Access - Kitchen Delivery Van
 - Access - Refuse
 - Access - Emergency (Football Pitch)
 - Access - Grounds Maintenance

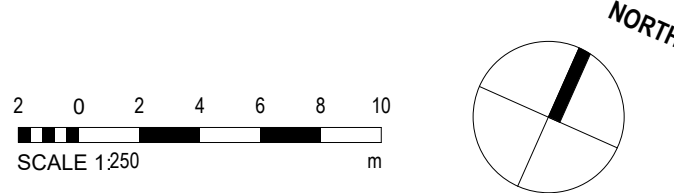

elliswilliams

Project Number: 2914
Project Name: Sandilands Primary School

Drawing Status: Stage 3
Drawing Number: **SRP1034- EWA- ZZ- ZZ- D- A- 0421**
Drawing Name: Access Strategy Plan 01
Date: 15.03.23
Drawn By: LR
Rev: P2
Scale: As indicated

Wellfield Chester Road Preston Brook WA7 3BA
T: 01928 752200 E: info@ewa.co.uk W: ewa.co.uk