



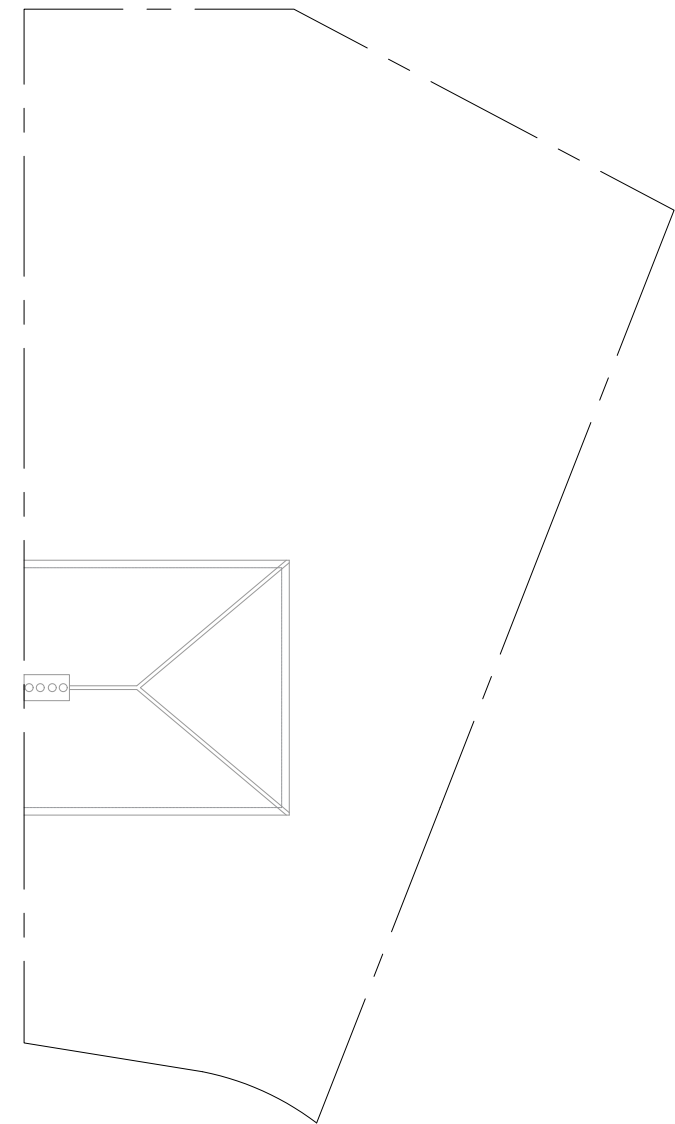

MOULDSWORTH ROAD

Existing Site Plan

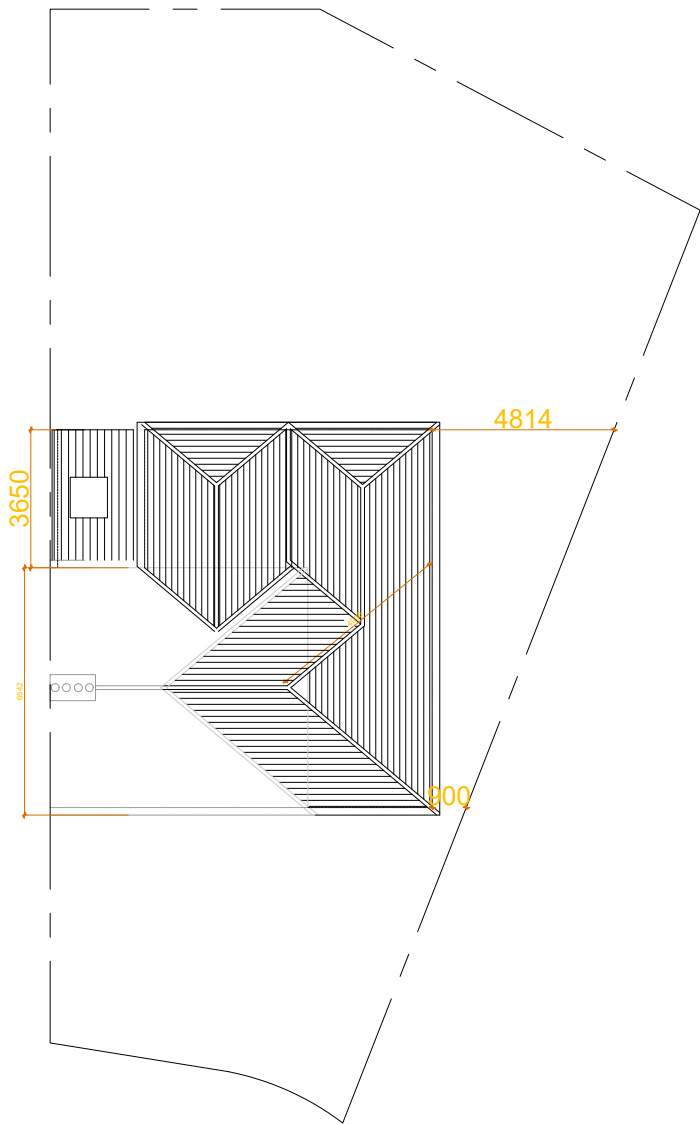

MOULDSWORTH ROAD

Proposed Site Plan




ARCHITECTURE

www.m1architecture.co.uk
T:0161 327 2011
M:07506237914


Home Extension
10 Mouldsworth Rd.
2304

01.


Site Plan 1:200@A3
Existing & Proposed

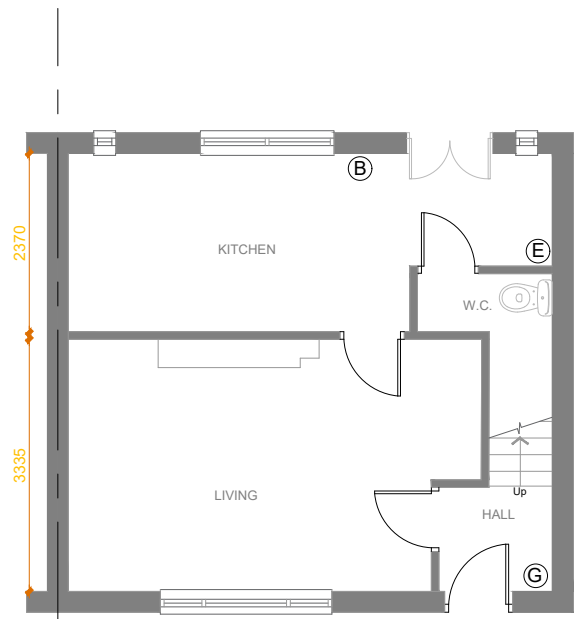

Ground Floor Plan

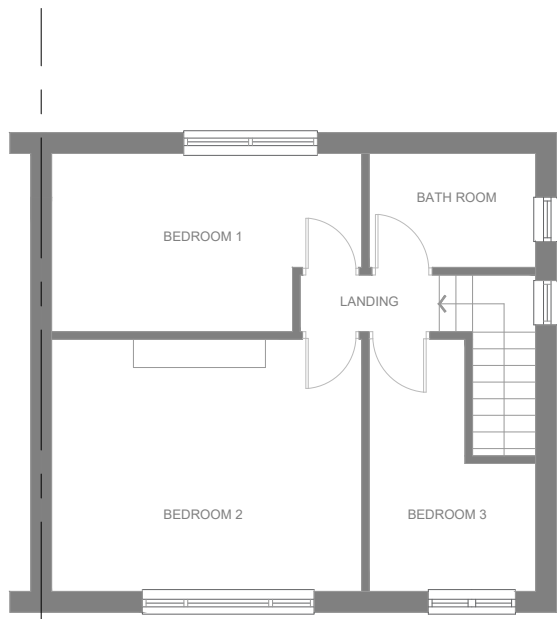

First Floor Plan

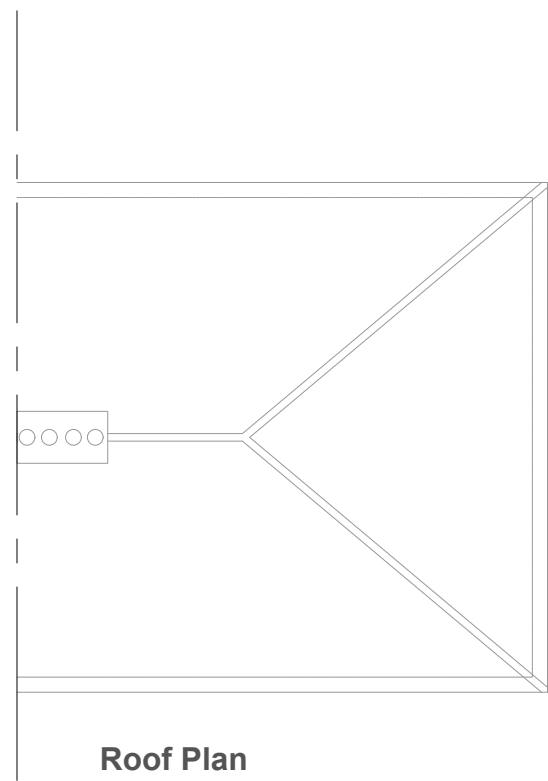

Roof Plan



ARCHITECTURE

www.m1architecture.co.uk
T:0161 327 2011
M:07506237914

Home Extension
2304
10 Mouldsworth Rd.


Floor Plans 1:100@A3
Existing




Front Elevation



Rear Elevation

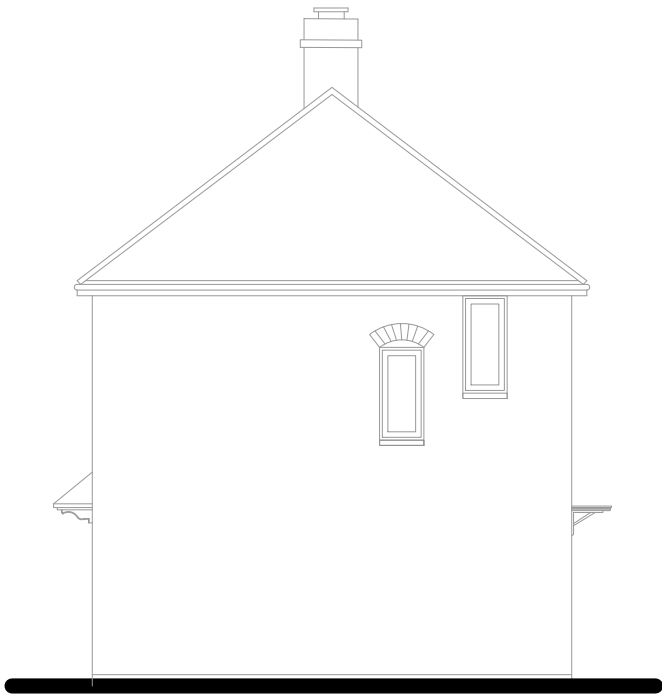

Side Elevation 1

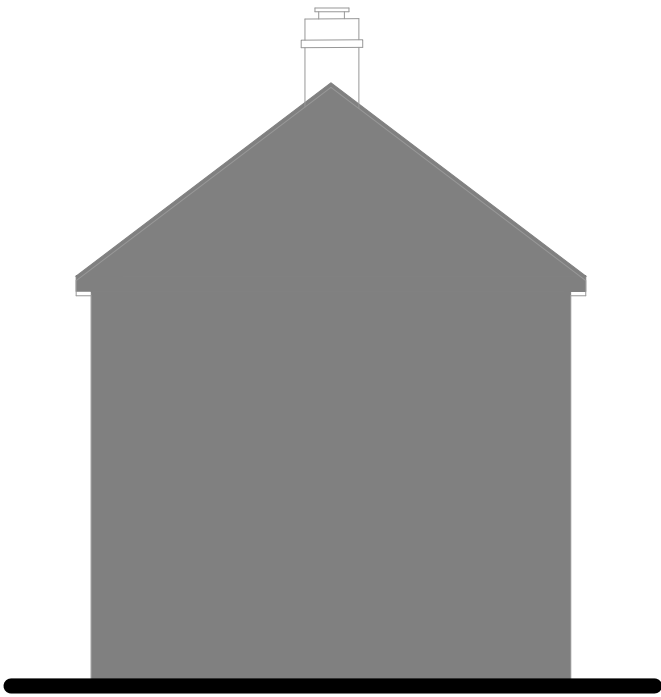




Side Elevation 2



ARCHITECTURE
www.m1architecture.co.uk
T:0161 327 2011
M:07506237914

Elevations 1:100@A3
Existing

Home Extension
2304
10 Mouldsworth Rd.

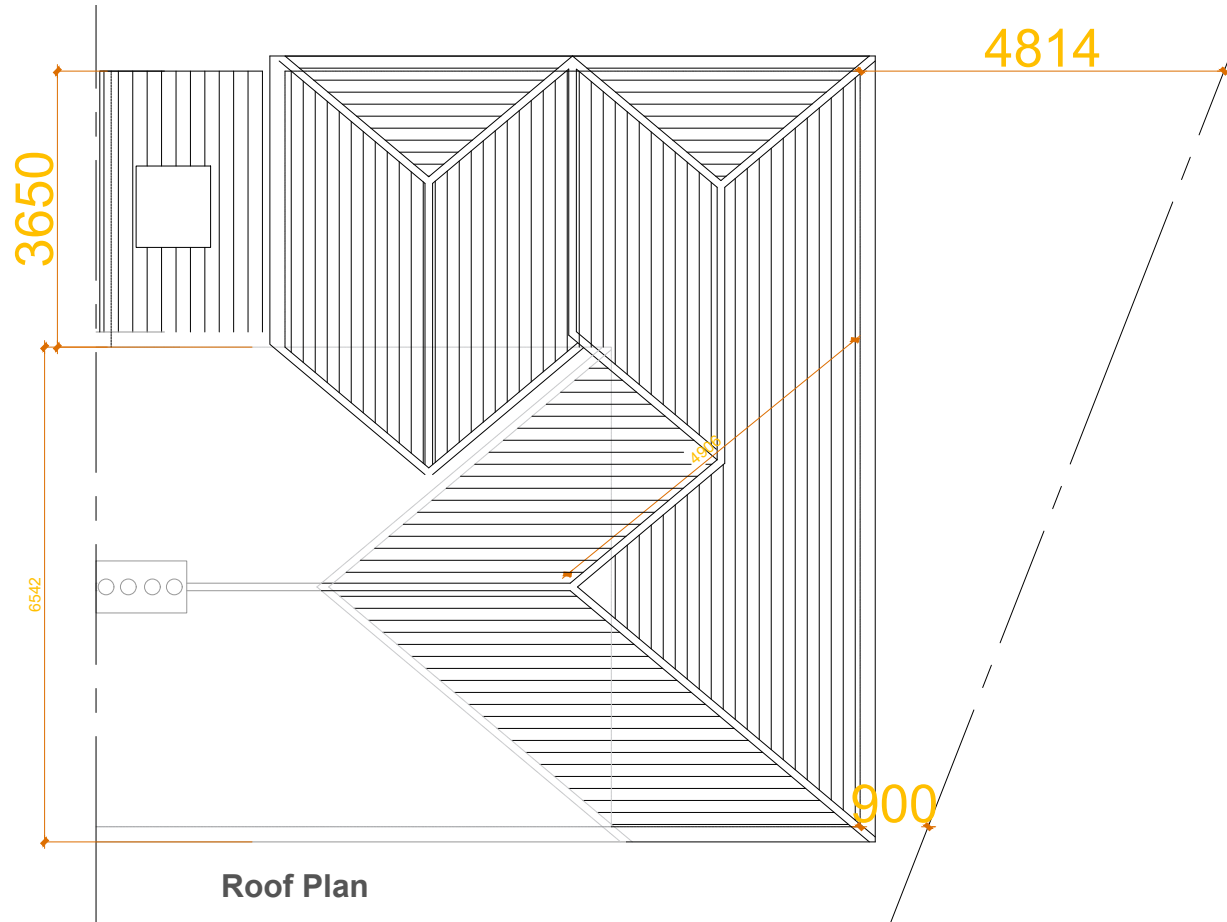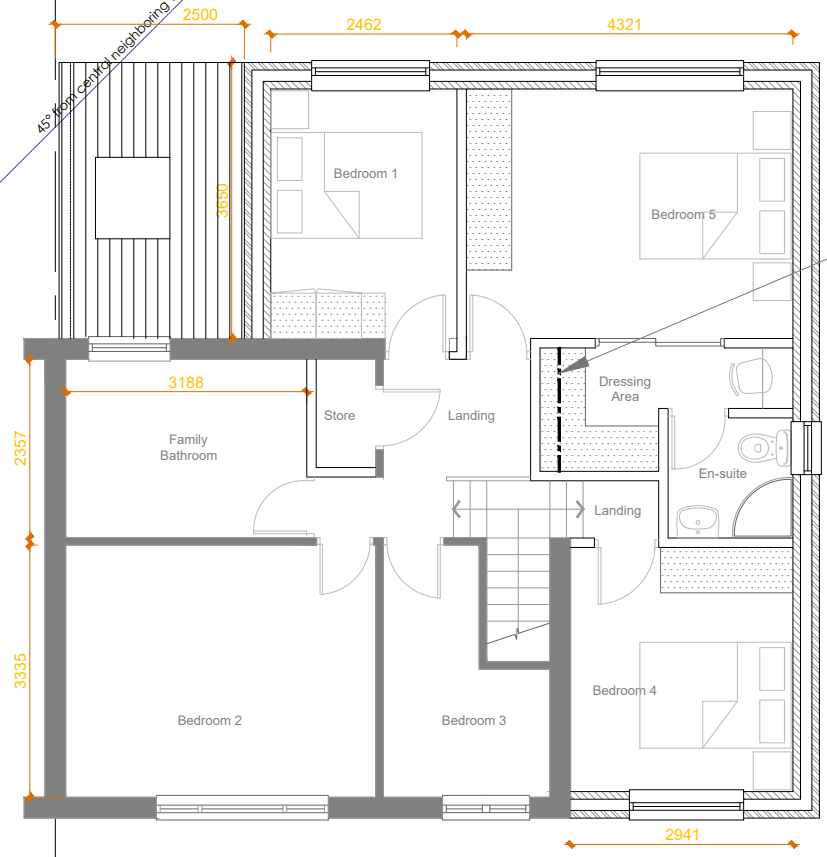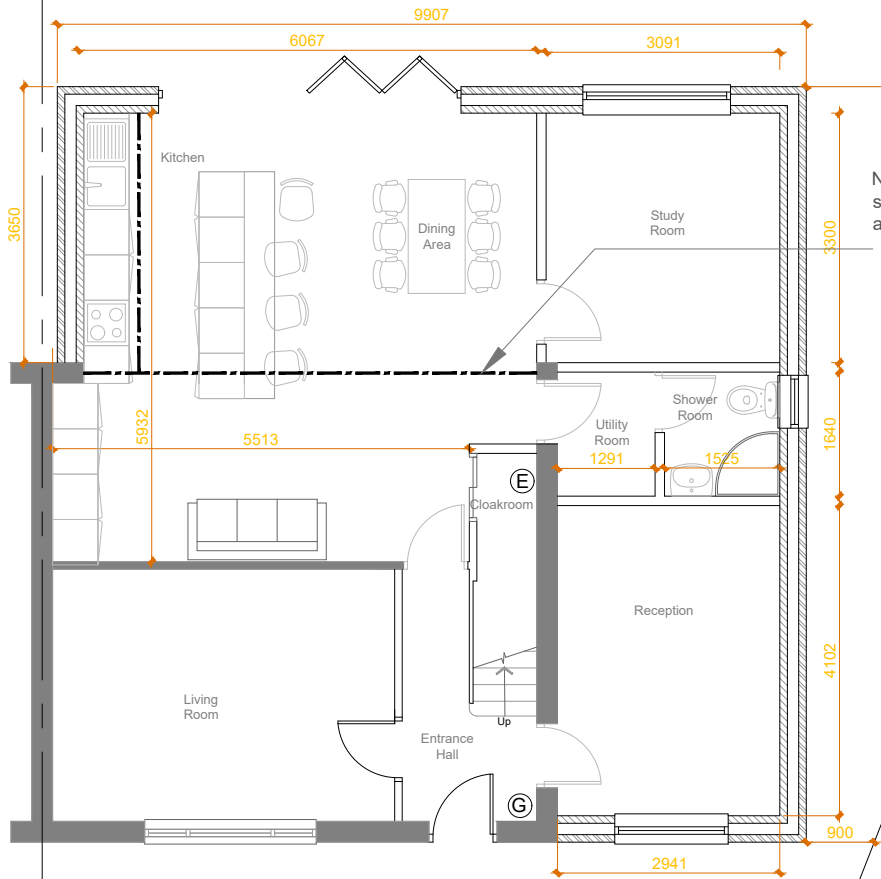


ARCHITECTURE

www.m1architecture.co.uk
T:0161 327 2011
M:07506237914

Home Extension
2304
10 Mouldsworth Rd.

Floor Plans
1:100@A3
Proposed

04.

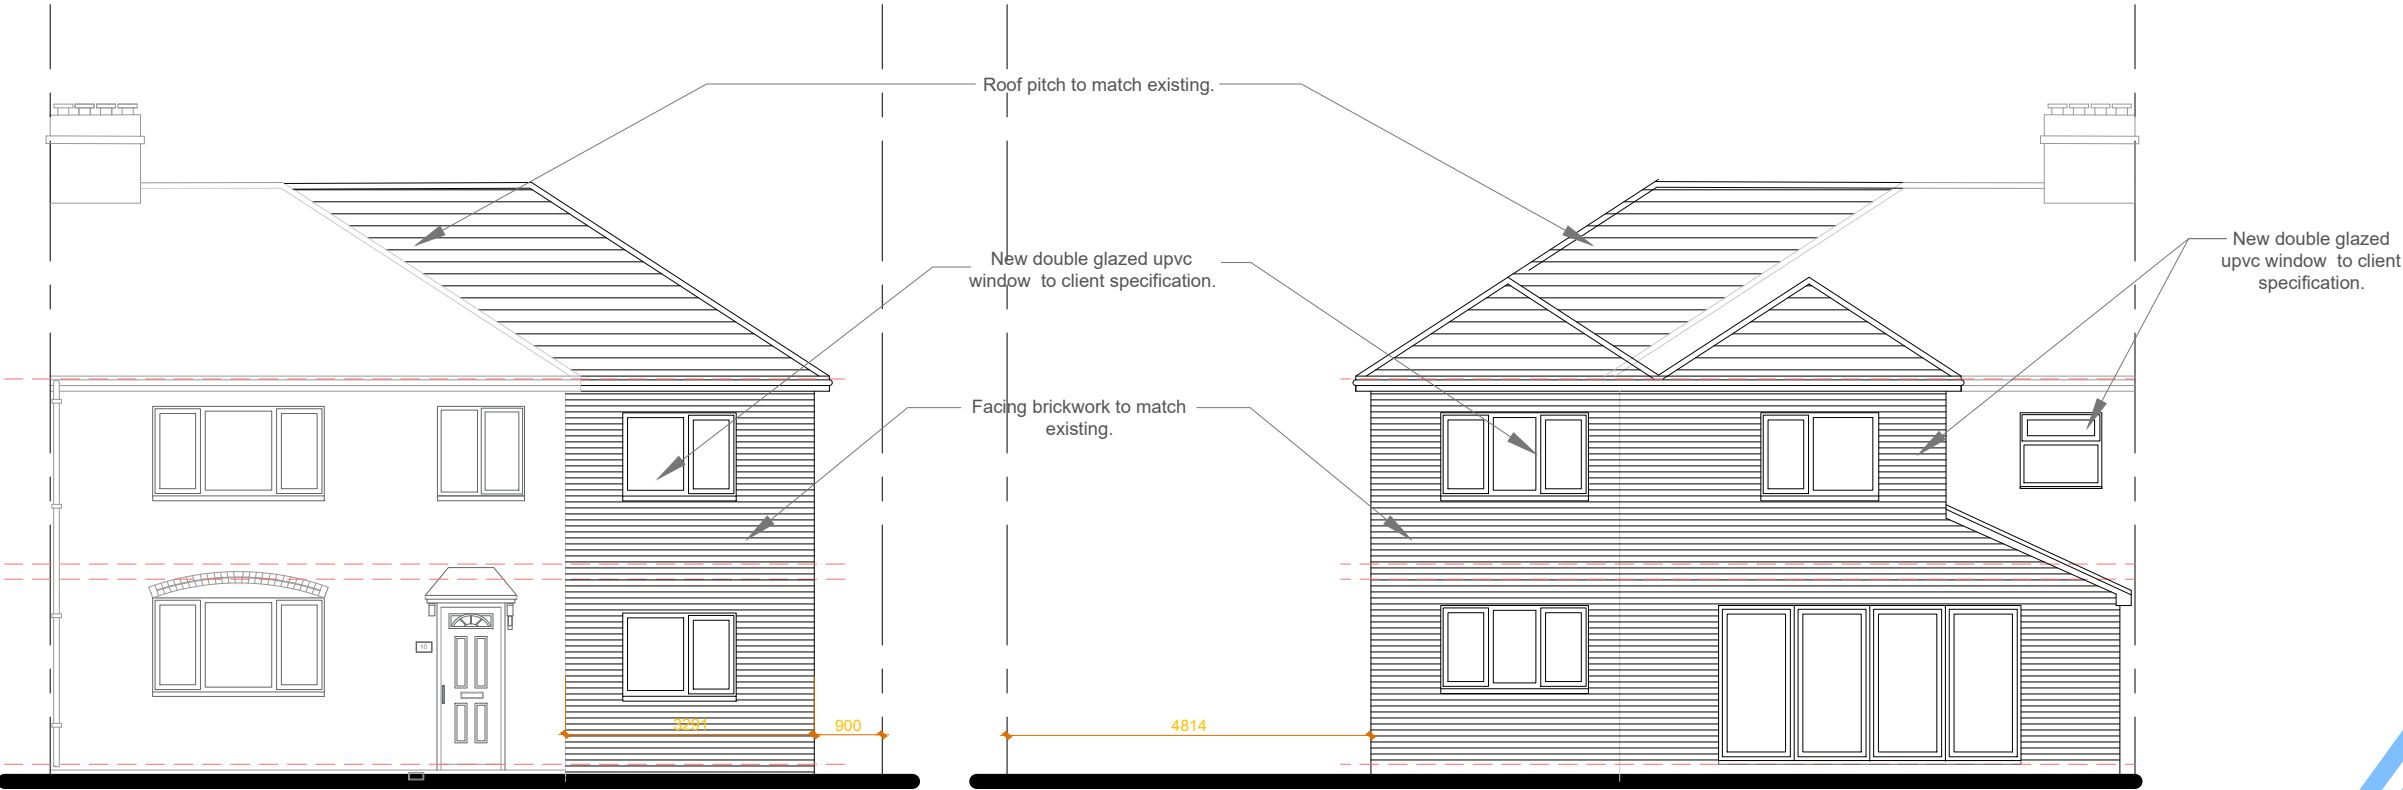

Front Elevation

Rear Elevation



ARCHITECTURE

www.m1architecture.co.uk
T:0161 327 2011
M:07506237914



Side Elevation 1

Side Elevation 2

