

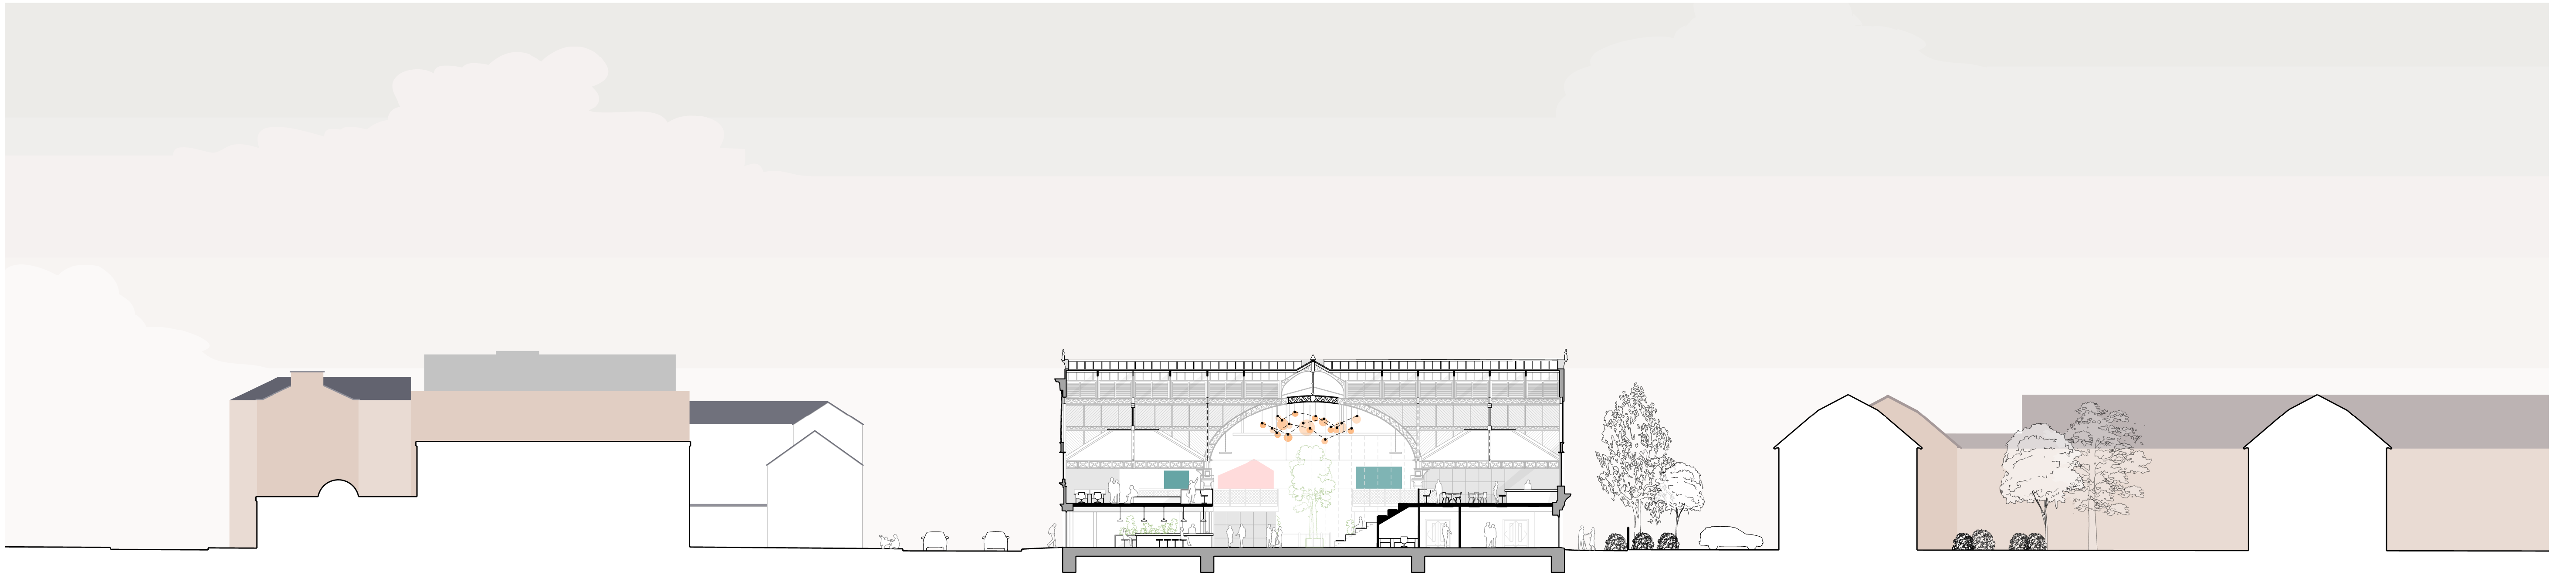


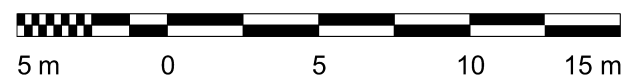

Notes:
Do not scale from this drawing.
All dimensions are in millimetres unless otherwise noted.
All dimensions to be checked on site before proceeding with work.
All omissions and discrepancies to be reported in writing to Project 3 Architects Ltd.
Areas indicated on this drawing are approximate and indicative only.
© Project 3 Architects Limited Registered in England & Wales Number 08021795.

Rev:	Date:	Description:	By:
P01	08/08/23	First Issue	ko
P02	21/08/23	MEP Coordination	ko
P03	31/08/23	MEP Update	ko

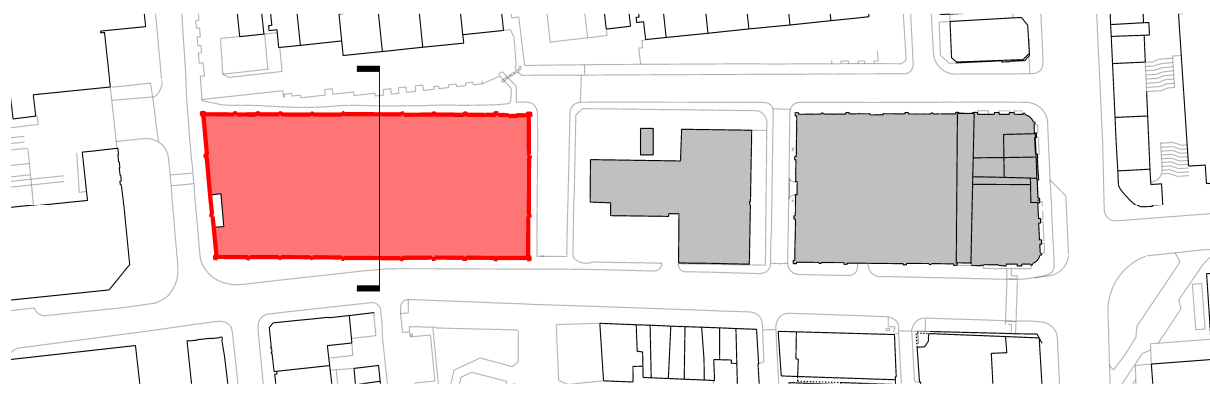

PROJECT3
architects
4 back graston street
altrincham
cheshire
WA14 1DY
0161 233 0575
mail@project3architects.com
www.project3architects.com

Project:
Lower Campfield
Liverpool Road, Manchester
Title:
Proposed Site Section
Section A-A
Status:
PLANNING
Drawing Number:
0774-P3A-XX-DR-A-05038

Scale @ ISO A1:
1:250
Revision:
P03