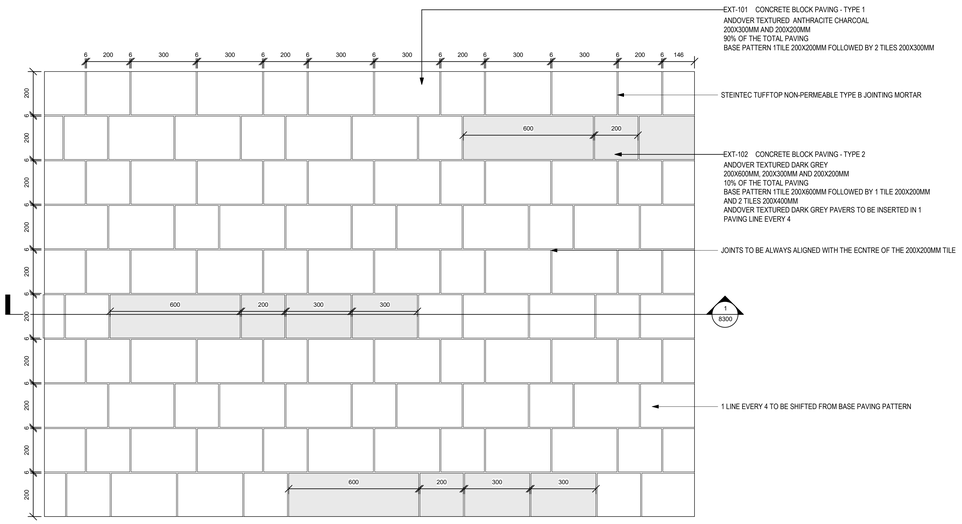

1 TYPICAL NATURAL STONE PAVING (GROUND FLOOR)
1 : 10

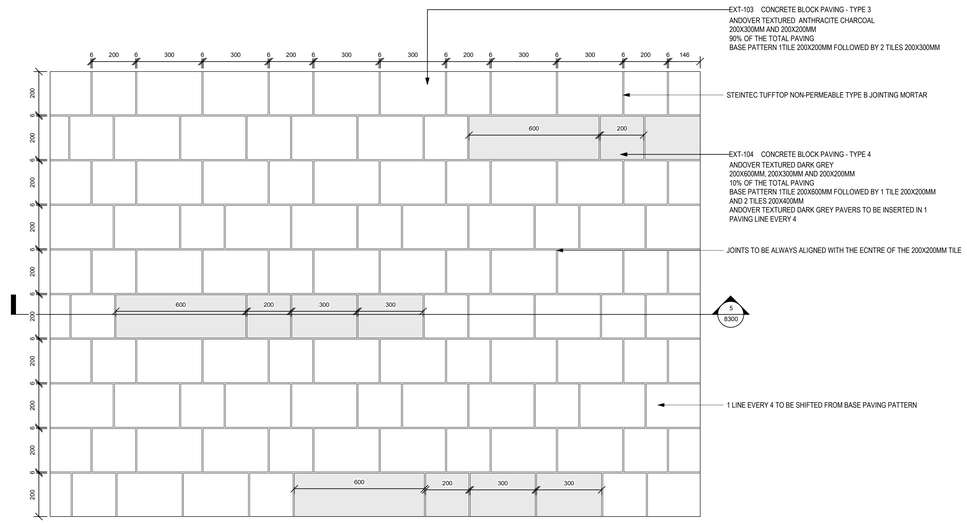

2 TYPICAL NATURAL STONE PAVING - IMPERMEABLE (LEVEL 01)
1 : 10

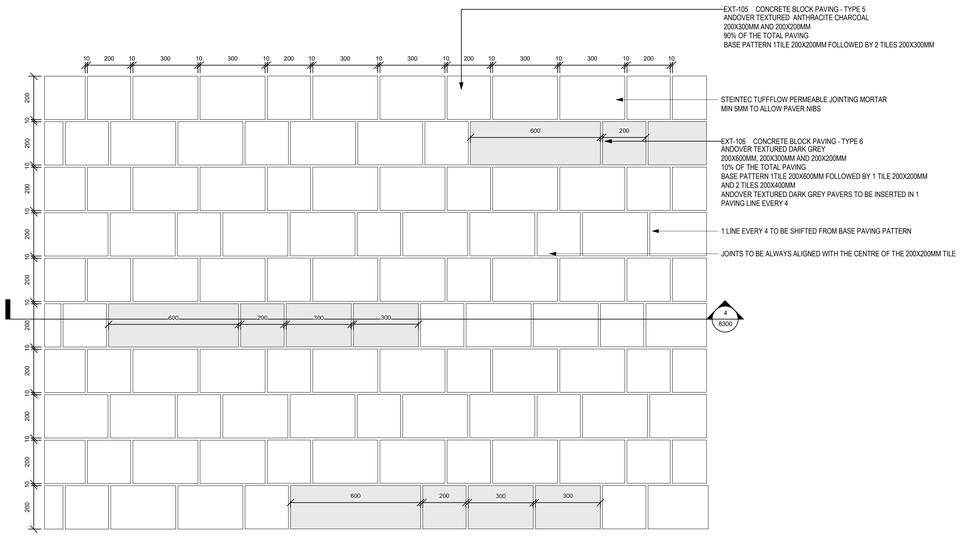

3 TYPICAL NATURAL STONE PAVING - PERMEABLE (LEVEL 01)
1 : 10

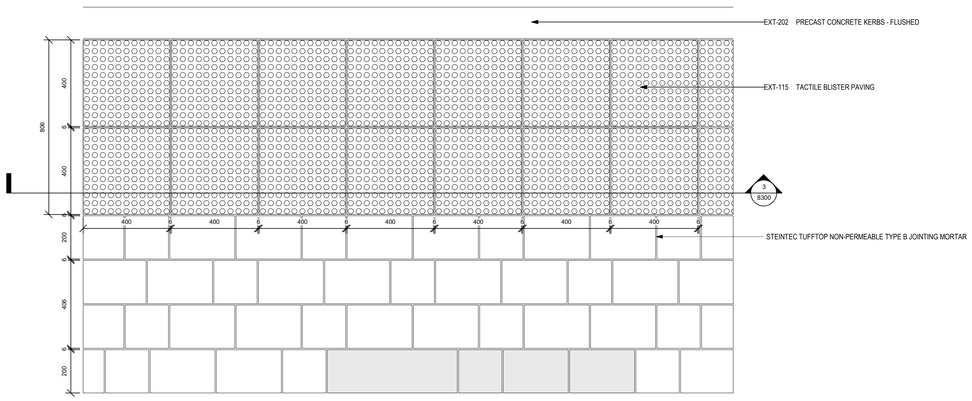

4 TYPICAL TACTILE BLISTER PAVING (GROUND FLOOR)
1 : 10

Suitability Code (as defined in ISO 19650-2:2018).

Work in Progress (WIP)
S0 - Initial Status

Shared (Non- Contractual)
S1 - Suitable for co-ordination
S2 - Suitable for information
S3 - Suitable for review & comment
S4 - Suitable for stage approval
S5 - Withdrawn
S6 - Suitable for PIM authorisation
S7 - Suitable for AIM authorisation

Published (Contractual)
A1, A2, A3, Etc - Authorised and accepted
B1,B2,B3, Etc. - Partial sign-off (with comments)

Published (AIM Acceptance)
CR - As constructed record document

KEY PLAN

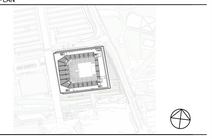

NOTE
1. NO PAVER TO BE CUT BEYOND 1/3 OF ITS SIZE (LENGTH OR WIDTH)

2. FINISH RATIO:
EXT-101, EXT-103, EXT-105 90%
EXT-102, EXT-104, EXT-106 10%

3. JOINT SIZE
PERMEABLE PAVING: 10MM
IMPERMEABLE PAVING: 6MM

THIS DRAWING IS ONLY TO SCALE IF IT IS REPRODUCED AT THE CORRECT PAPER SIZE

1:10@A0

0 0.1 0.2 0.3 0.4 0.8 m

ALL INTERNAL LAYOUTS AND USES ARE SHOWN FOR ILLUSTRATIVE PORPOSES ONLY AND ARE NOT FOR DETERMINATION

Safety, Health and Environmental Information
In addition to the hazards / risks normally associated with the types of work detailed on this drawing, note the following risks and information:

Construction	See risk register No abnormal risks identified with this package of work

For information relating to Use, Cleaning and Maintenance see the Health and Safety File. It is assumed that all works will be carried out by a competant contractor working, where appropriate, to an approved method statement.

client

OVG INTERNATIONAL

© COPYRIGHT. ALL RIGHTS RESERVED

THIS WORK IS COPYRIGHT AND CANNOT BE REPRODUCED OR COPIED IN ANY FORM OR BY ANY OTHER MEANS (GRAPHIC, ELECTRONIC OR MECHANICAL, INCLUDING PHOTOCOPYING) WITHOUT THE WRITTEN PERMISSION OF POPULOUS ANY LICENSE, EXPRESS OR IMPLIED, TO USE THIS DOCUMENT FOR ANY PURPOSE WHATSOEVER IS RESTRICTED TO THE TERMS OF THE AGREEMENT OR IMPLIED AGREEMENT BETWEEN POPULOUS AND THE INSTRUCTING PARTY.

USE FIGURED DIMENSIONS IN PREFERENCE TO SCALED. CHECK ALL DIMENSIONS ON SITE BEFORE FABRICATION OR SETTING OUT

architect

POPULOUS®

14 BLADES COURT | DEODAR ROAD | LONDON | SW15 2NJ | UNITED KINGDOM
TELEPHONE +44 (0)20 8874 7666 FACSIMILE +44 (0)20 8874 7470
ALL PRODUCTION & INTELLECTUAL PROPERTY RIGHTS RESERVED © POPULOUS 2009

REVISIONS

REV	DATE	DESCRIPTION
00	29.11.2019	DRAFT RIBA STAGE 3
01	14.04.2020	ISSUED FOR T1 DRAFT STAGE 4A
02	23.04.2021	STAGE 4B HARD LANDSCAPE
03	18.06.2021	STAGE 4B REVISED TO INCORPORATE VE
C01	02.12.2021	HARD LANDSCAPE PACKAGE FOR CONSTRUCTION

project name **Co-op Live**

title TYPICAL PAVING PATTERNS

purpose of issue **CONSTRUCTION**

scale 1:10@A0 drawn FP Project no. Suitability
date 14/04/20 checked TJ 4933 **S3**

project-zone originator volume level type role number rev.
reference **BRA-POP-ZZ-ZZ-DR-L-8309** **C01**