


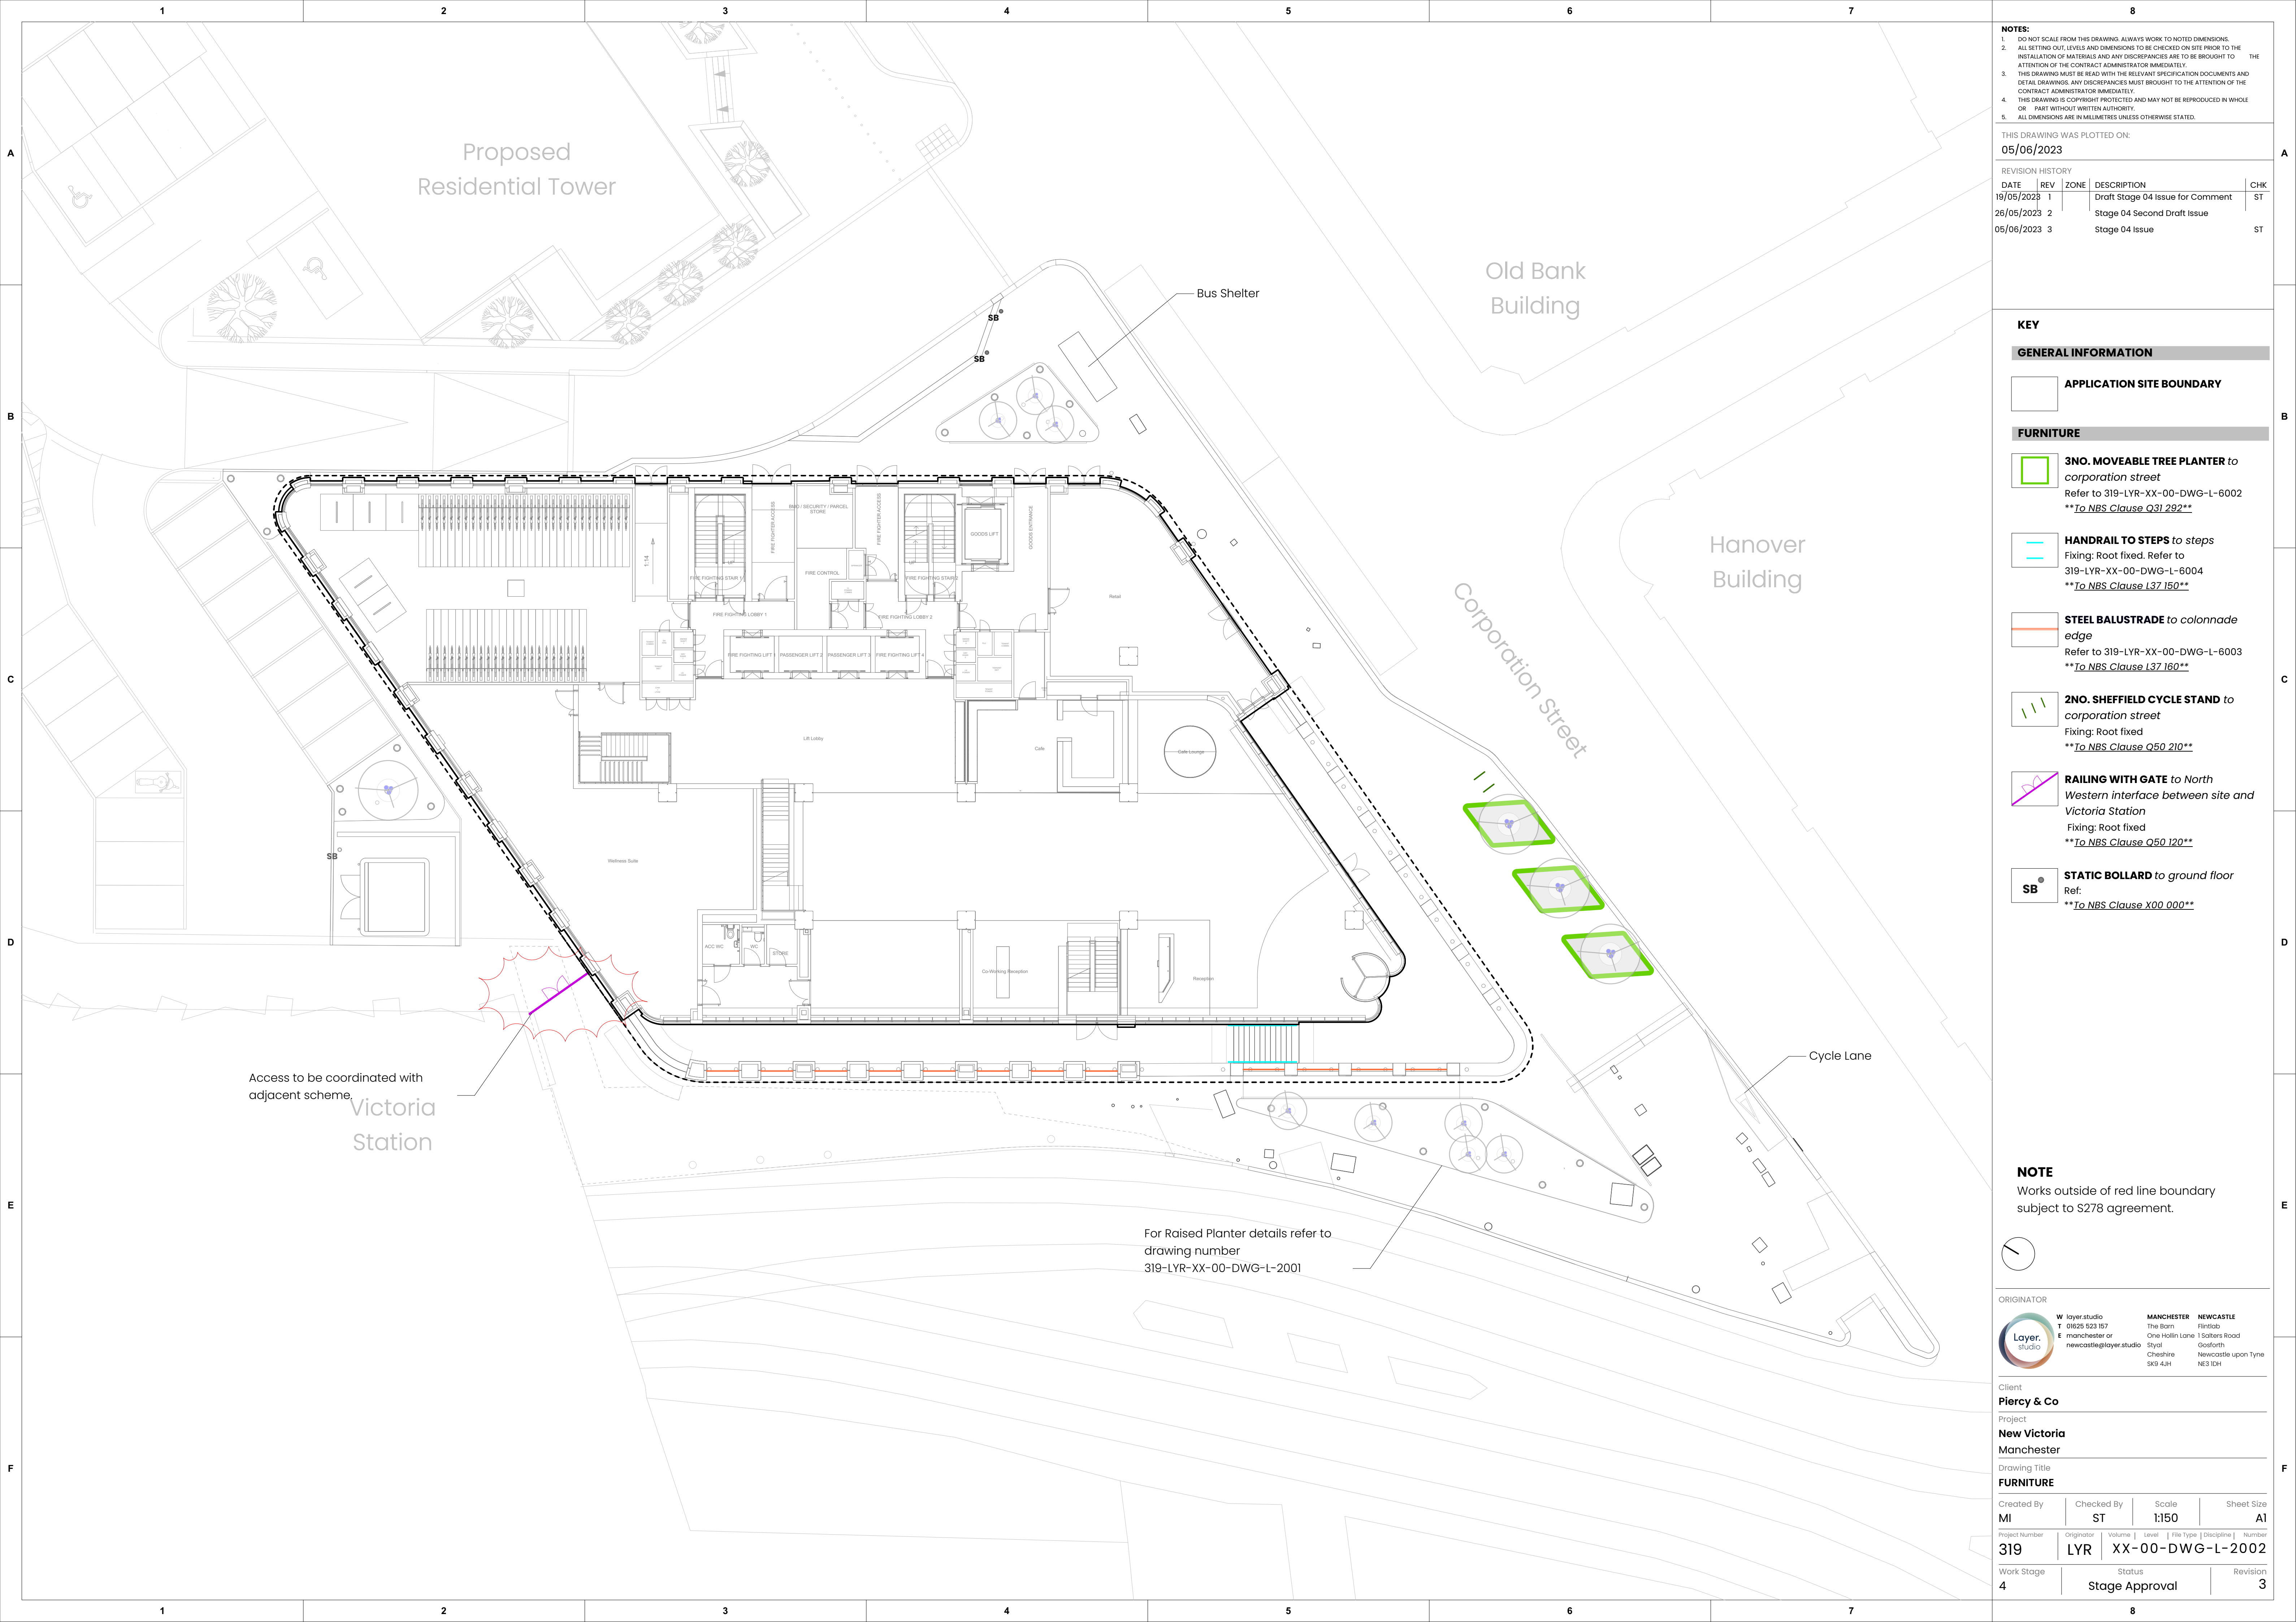

NOTES:
1. DO NOT SCALE FROM THIS DRAWING. ALWAYS WORK TO NOTED DIMENSIONS.
2. ALL SETTING OUT, LEVELS AND DIMENSIONS TO BE CHECKED ON SITE PRIOR TO THE INSTALLATION OF MATERIALS AND ANY DISCREPANCIES ARE TO BE BROUGHT TO THE ATTENTION OF THE CONTRACT ADMINISTRATOR IMMEDIATELY.
3. THIS DRAWING MUST BE READ WITH THE RELEVANT SPECIFICATION DOCUMENTS AND DETAIL DRAWINGS. ANY DISCREPANCIES MUST BE BROUGHT TO THE ATTENTION OF THE CONTRACT ADMINISTRATOR IMMEDIATELY.
4. THIS DRAWING IS COPYRIGHT PROTECTED AND MAY NOT BE REPRODUCED IN WHOLE OR PART WITHOUT WRITTEN AUTHORITY.
5. ALL DIMENSIONS ARE IN MILLIMETRES UNLESS OTHERWISE STATED.

THIS DRAWING WAS PLOTTED ON:
05/06/2023

REVISION HISTORY				
DATE	REV	ZONE	DESCRIPTION	CHK
19/05/2023	1		Draft Stage 04 Issue for Comment	ST
26/05/2023	2		Stage 04 Second Draft Issue	
05/06/2023	3		Stage 04 Issue	ST

KEY
GENERAL INFORMATION

APPLICATION SITE BOUNDARY

FURNITURE

3NO. MOVEABLE TREE PLANTER to corporation street
Refer to 319-LYR-XX-00-DWG-L-6002
****To NBS Clause Q31 292****

HANDRAIL TO STEPS to steps
Fixing: Root fixed. Refer to 319-LYR-XX-00-DWG-L-6004
****To NBS Clause L37 150****

STEEL BALUSTRADE to colonnade edge
Refer to 319-LYR-XX-00-DWG-L-6003
****To NBS Clause L37 160****

2NO. SHEFFIELD CYCLE STAND to corporation street
Fixing: Root fixed
****To NBS Clause Q50 210****

RAILING WITH GATE to North Western interface between site and Victoria Station
Fixing: Root fixed
****To NBS Clause Q50 120****

STATIC BOLLARD to ground floor
Ref:
****To NBS Clause X00 000****

NOTE
Works outside of red line boundary subject to S278 agreement.



ORIGINATOR			
	W	layer.studio	MANCHESTER NEWCASTLE
	T	01625 523 187	The Barn Finsbury
	E	manchester or newcastle@layer.studio	One Hollin Lane 1 Salters Road
			Stydl Gosforth
			Cheshire Newcastle upon Tyne
			SK9 4JH NE3 1DH

Client
Piercy & Co
Project
New Victoria Manchester
Drawing Title

FURNITURE

Created By	Checked By	Scale	Sheet Size
MI	ST	1:150	A1

Project Number	Originator	Volume	Level	File Type	Discipline	Number
319	LYR			XX-00-DWG-L-2002		

Work Stage	Status	Revision
4	Stage Approval	3