


PARK PLACE

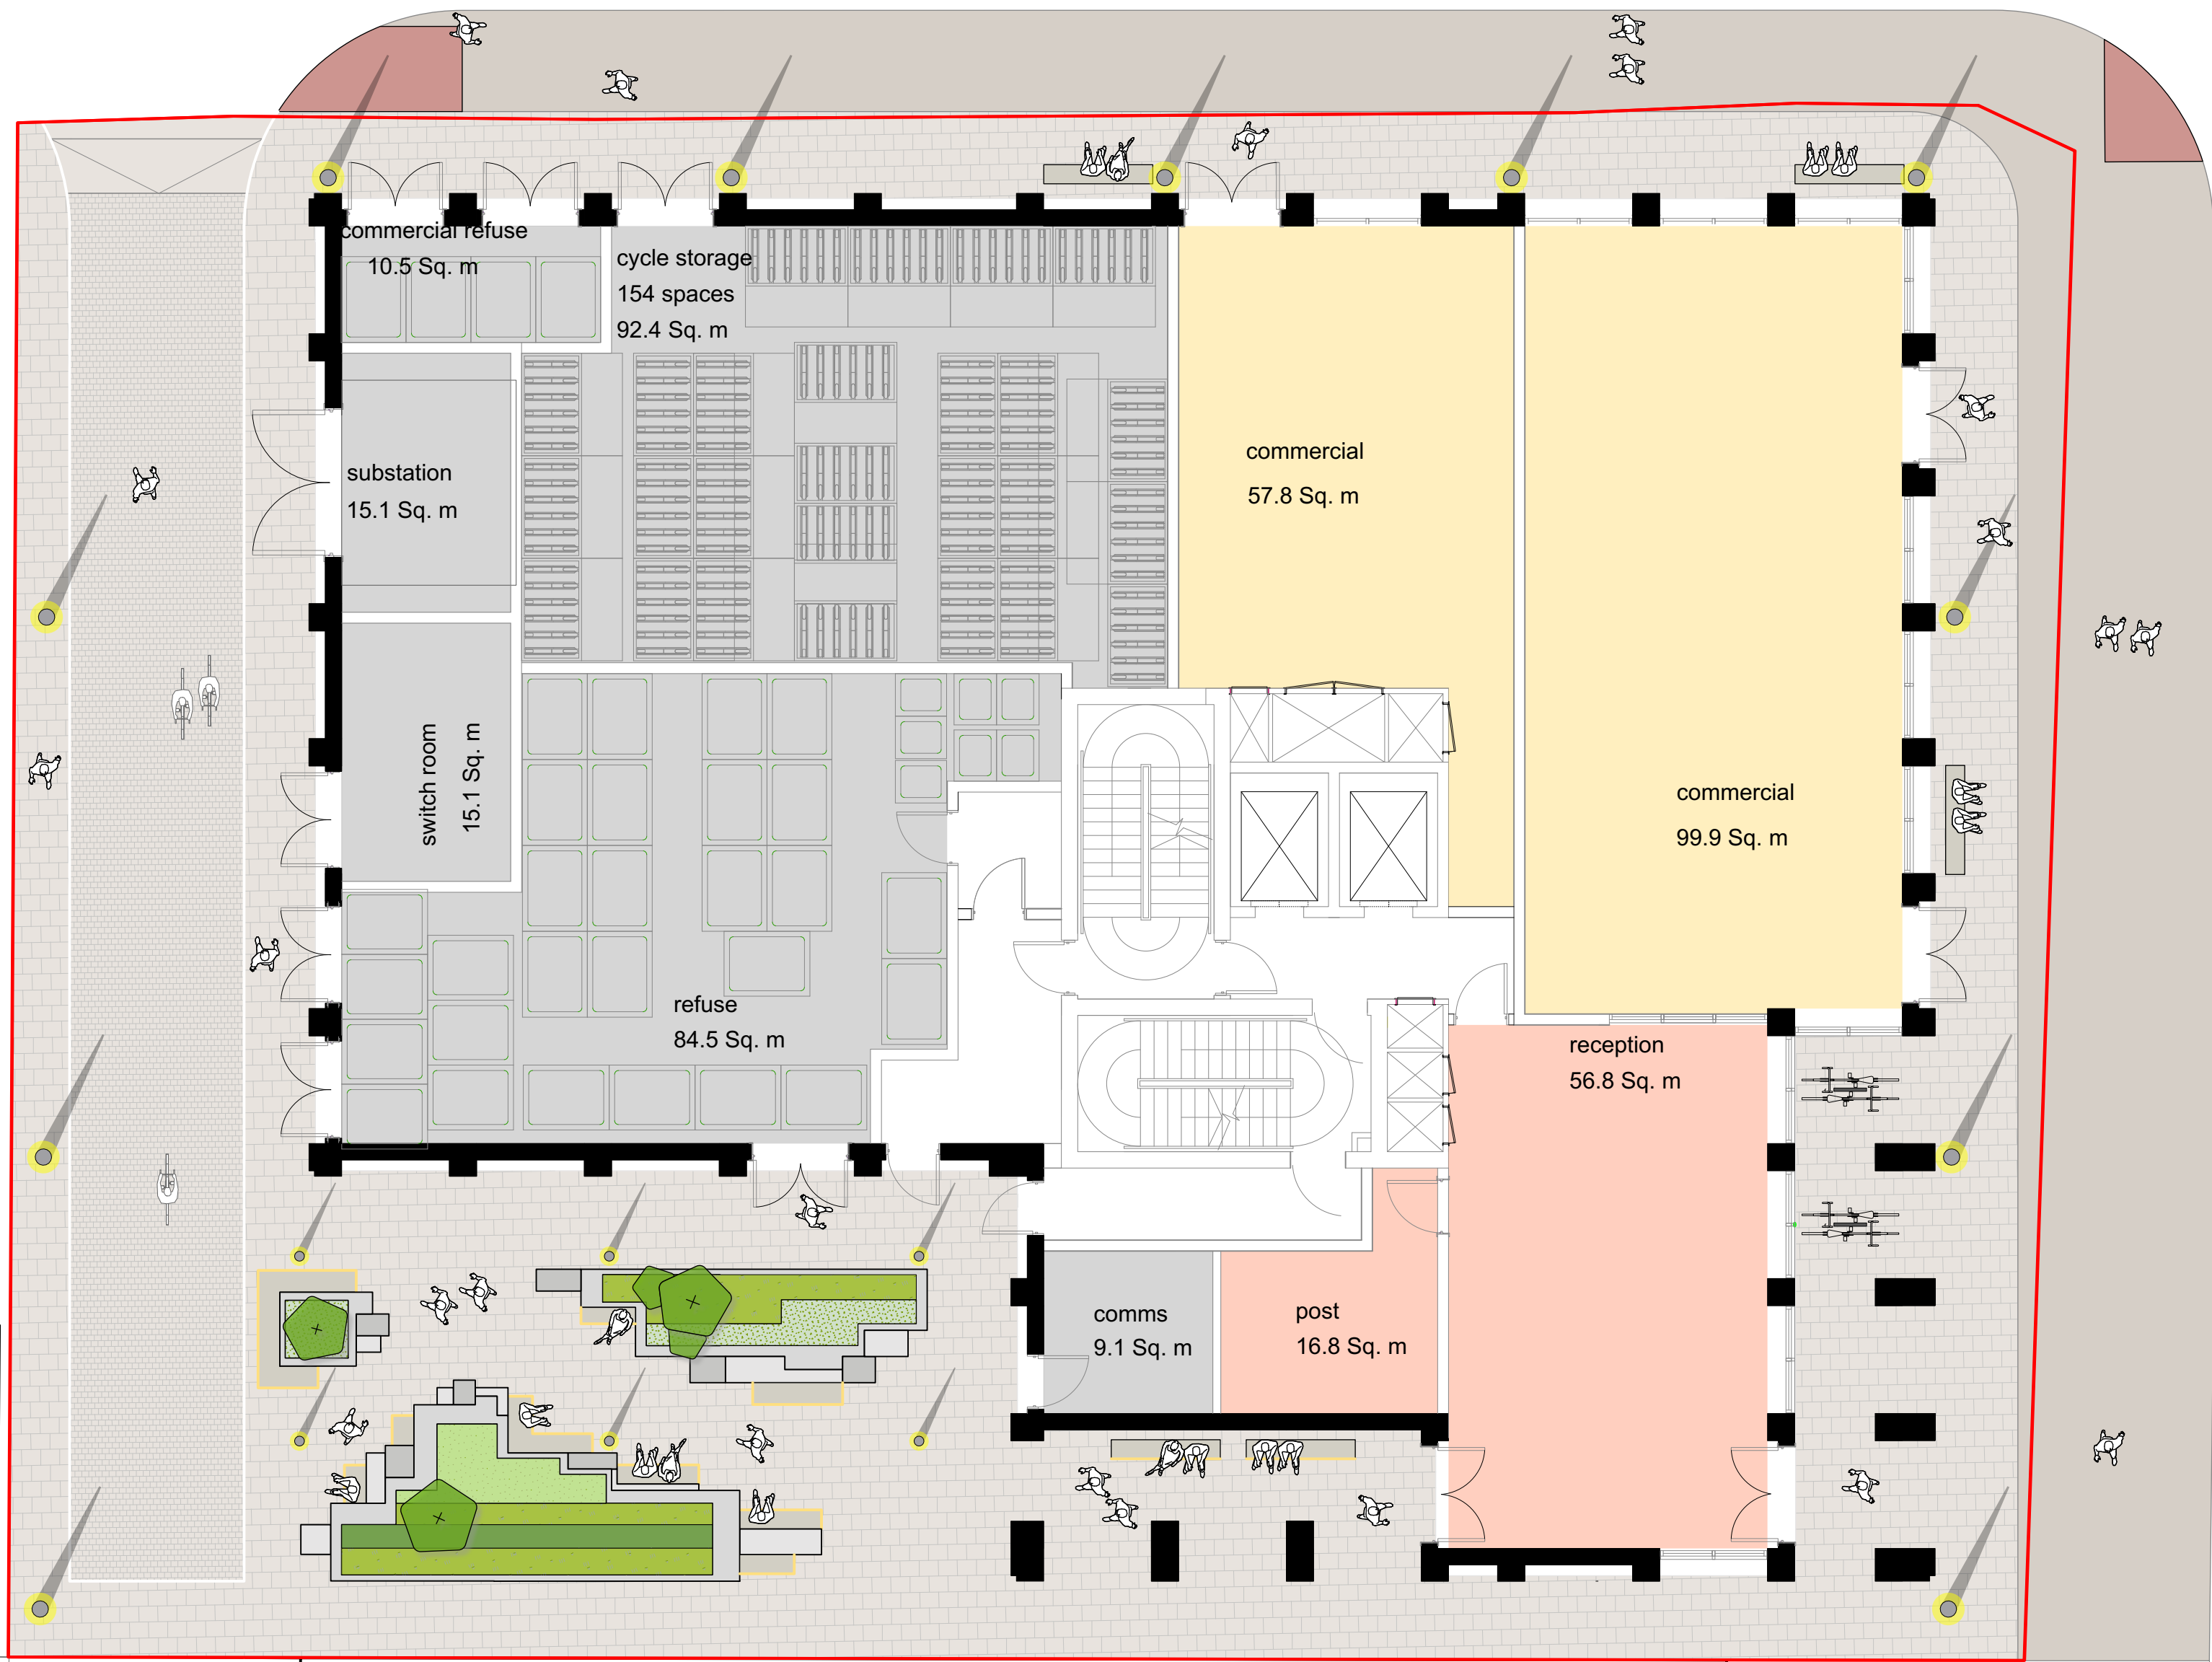

REFERENCE IMAGE: Stepped Concrete Planter Edge



REFERENCE IMAGE: Pedestrian Priority Service Road

- NOTES:
1. Do not scale from this drawing.
 2. Always work to noted dimensions.
 3. All dimensions are in millimetres unless otherwise stated.
 4. All setting out, levels and dimensions to be agreed on site.
 5. The dimensions of all materials must be checked on site before being laid out.
 6. This drawing must be read with the relevant specification clauses and detail drawings.
 7. Order of construction and setting out to be agreed on site.

KEY

- Lawn
- Vegetable beds
- Planting 1
- Planting 2
- Sedum Greenroof
- Paving flags
- Paving setts
- Pedestrian Asphalt
- Vehicular Asphalt
- Decking
- Tactile paving
- Dutch entrance Kerb
- 40mm Uprand Kerb
- Stepped Concrete Planter Edge
- Steel Planter Edge
- Proposed Tree
- Proposed Multi-stem
- Proposed Hedge
- Moveable furniture
- Seating
- Table
- Sun lounger
- Outdoor games table
- Illuminated Handrail
- Green roof shelter
- Light Column
- Lighting Bollards
- Strip Lighting
- Cycle Stand

P04	08/01/24	AC Compound Removed	MN	MN
P03	05/10/23	GF Layout Update	MN	SR
P02	27/09/23	Highway Update	MN	SR
P01	19/09/23	Planning Issue	MN	SR

Revision	Date	Description	Drawn	Apprvd.
----------	------	-------------	-------	---------

THIS DRAWING IS COPYRIGHT PROTECTED AND MAY NOT BE REPRODUCED IN WHOLE OR PART WITHOUT WRITTEN AUTHORITY FROM THE OWNER.

Client Hodder + Partners

Project One Park Place
Manchester

Drg Title Groundfloor Landscape
General Arrangement

Created on 19/09/23 Created by MN Approved by SR

Scale 1:100 Size A1 Workstage Stage 3

Drg No. 368-LST-XX-XX-DR-L-0102 Suitability S2 Revision P04

land|studio