



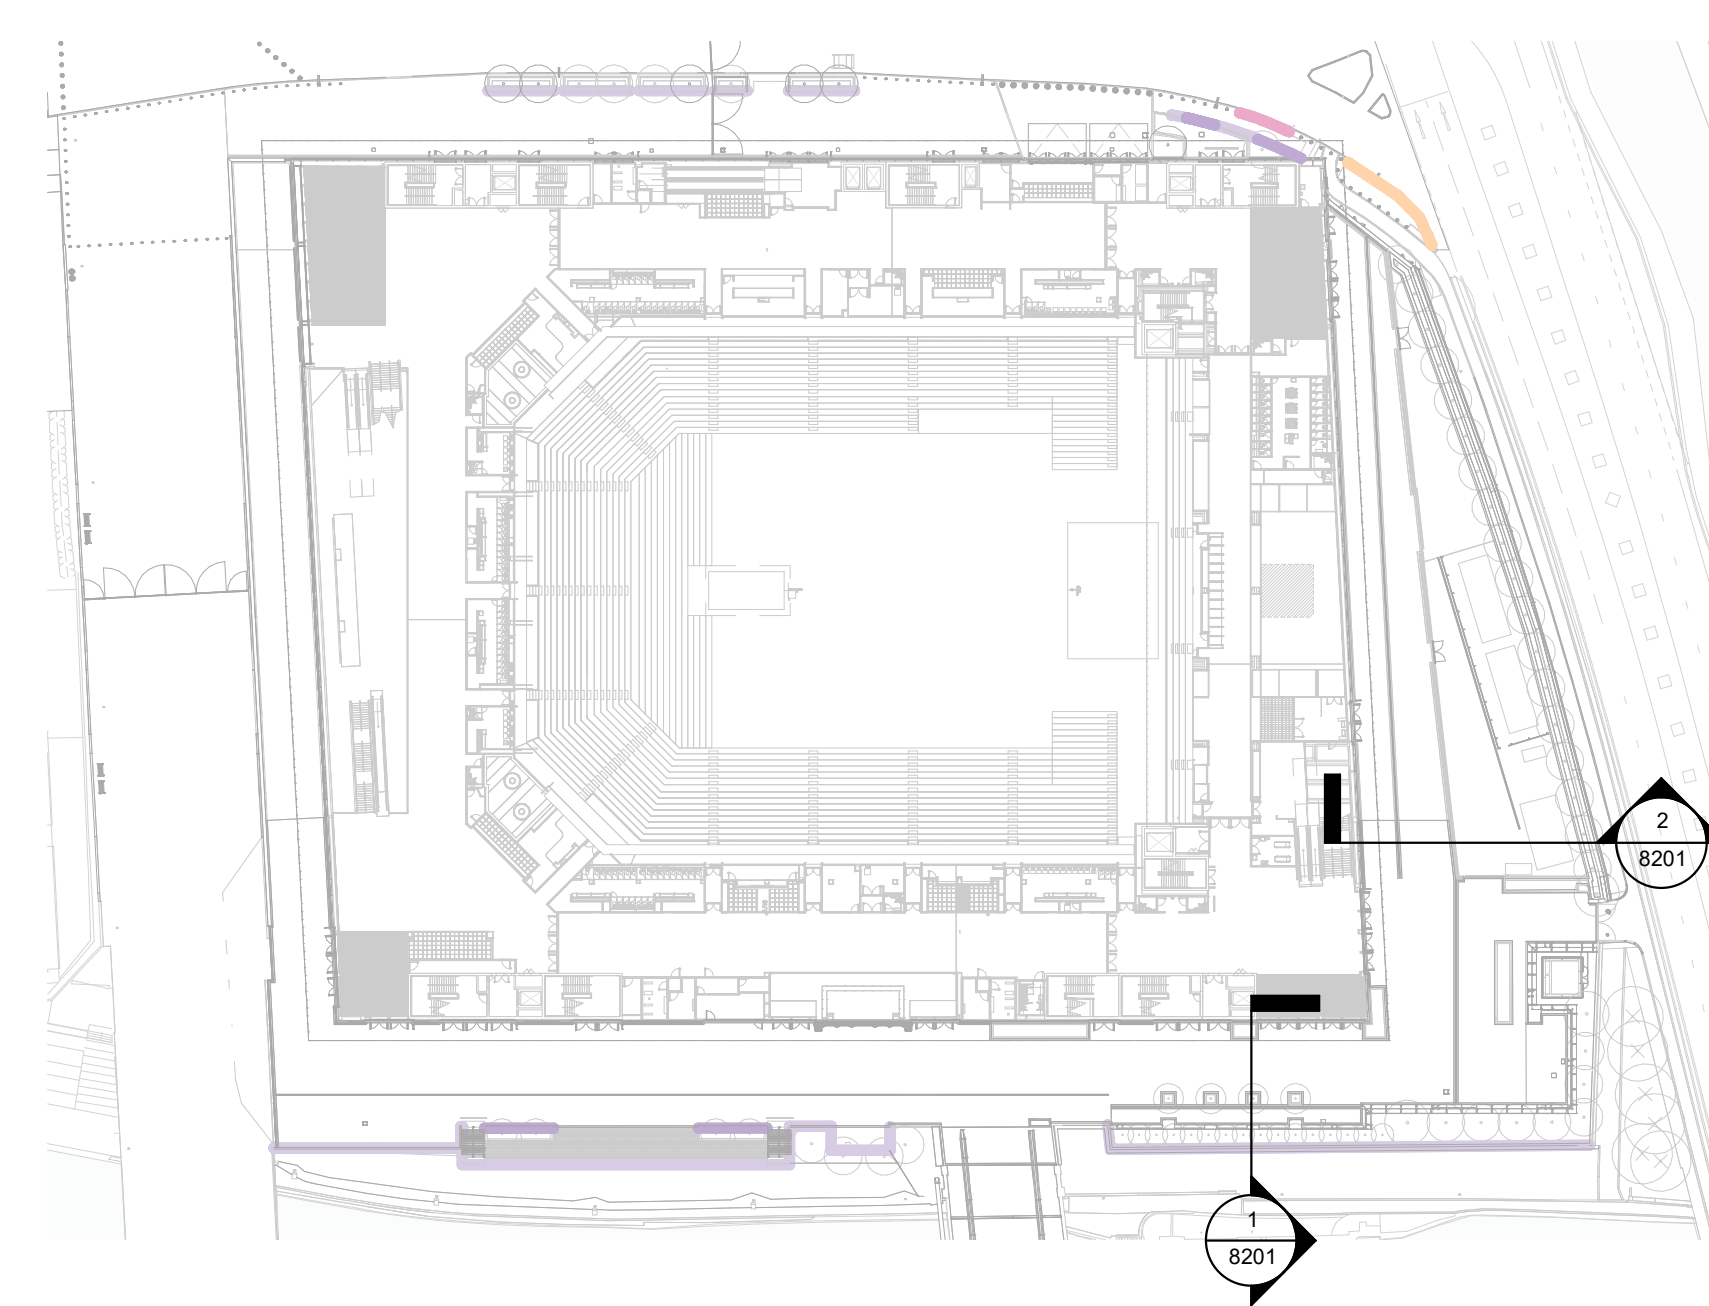

KEY PLAN

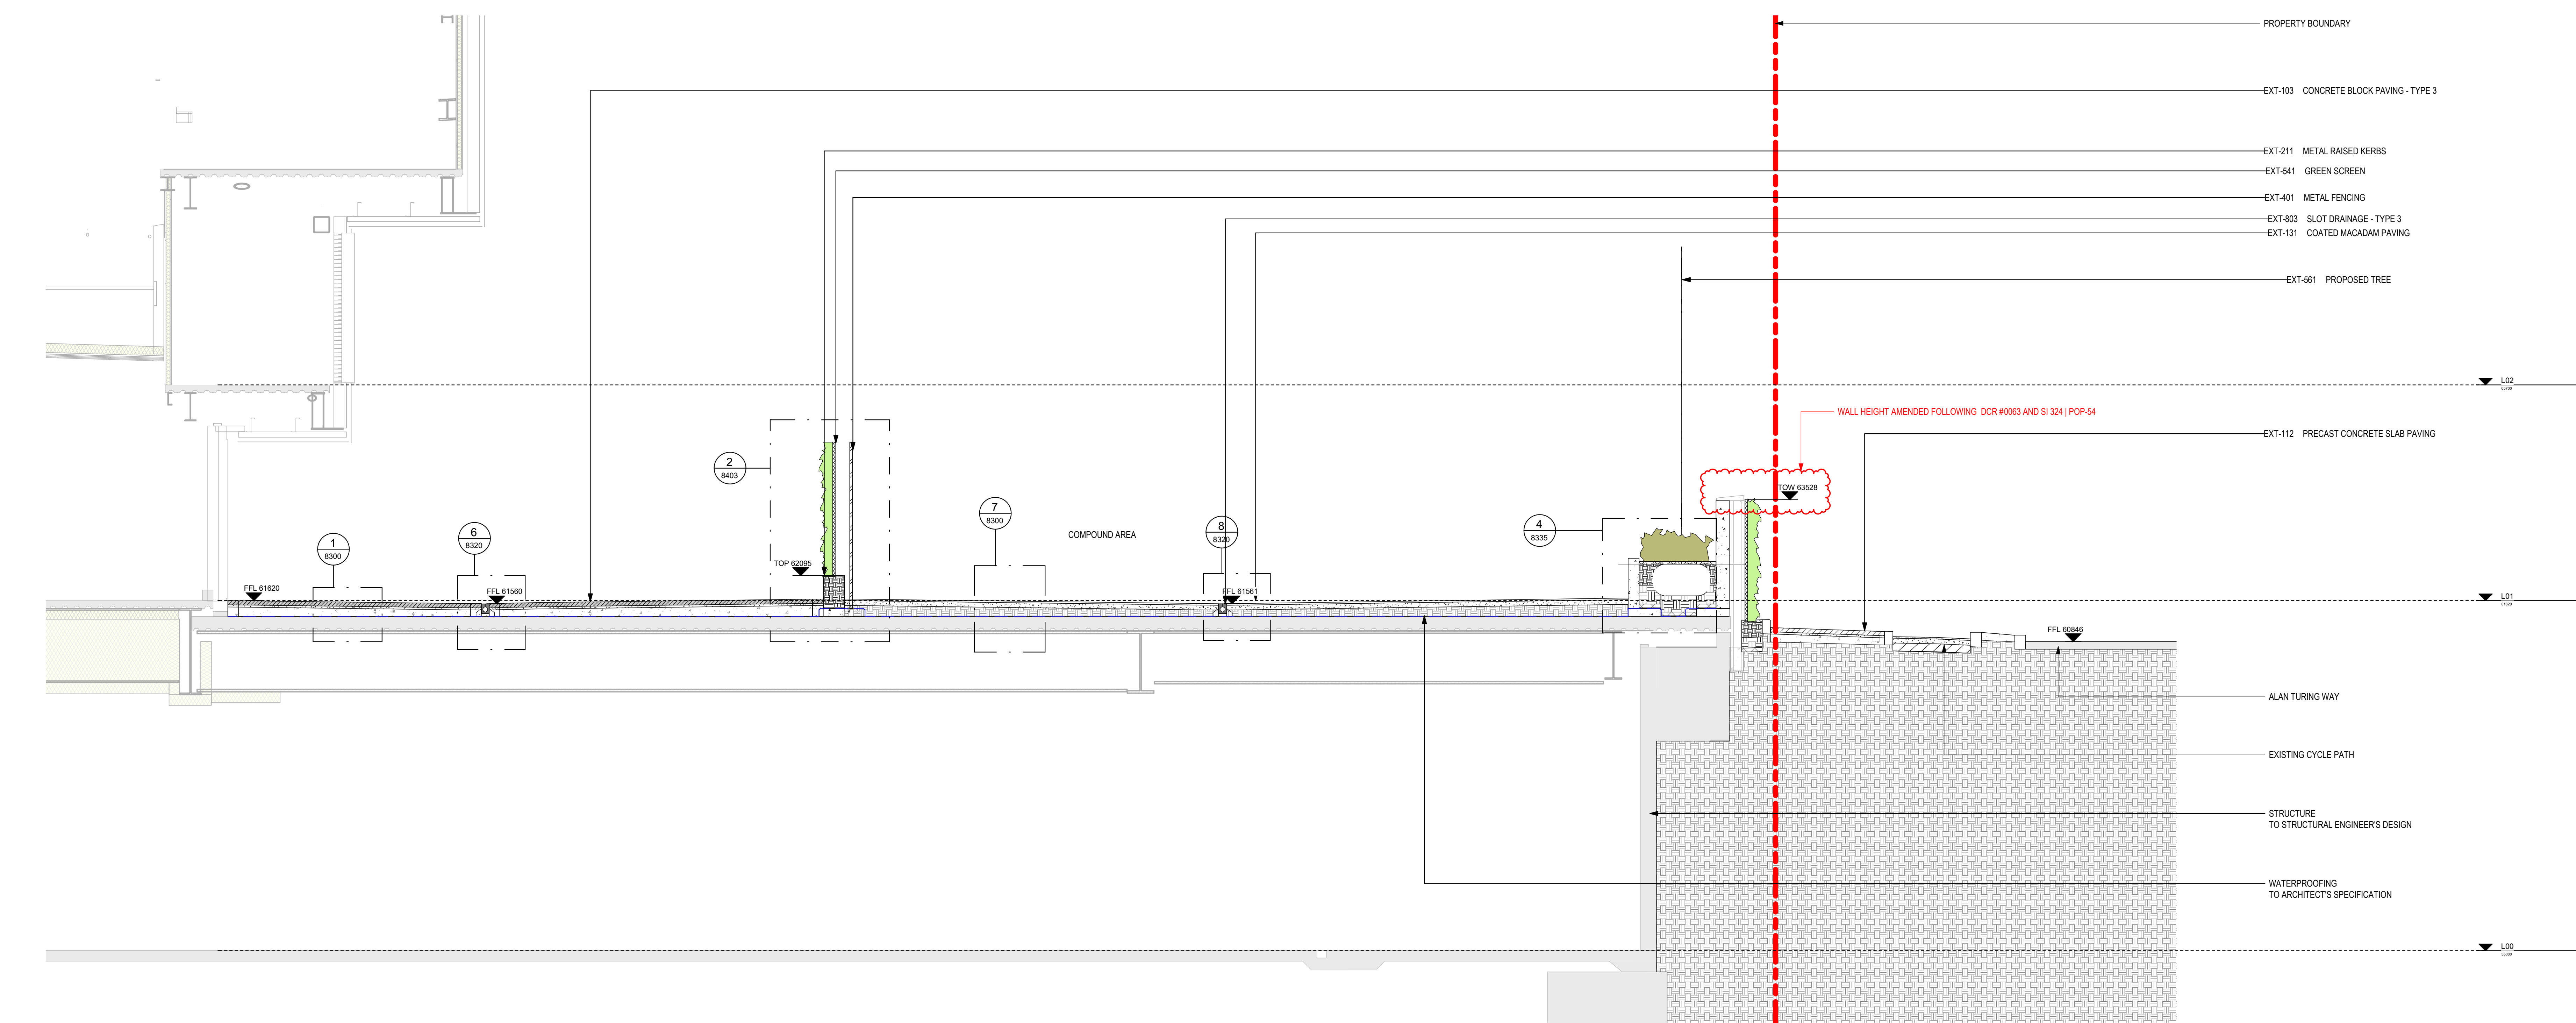

©COPYRIGHT ALL RIGHTS RESERVED

THIS WORK (WHICH CANNOT BE REPRODUCED OR COPIED IN ANY FORM OR BY ANY MEANS, ELECTRONIC OR MECHANICAL, INCLUDING PHOTOCOPYING, RECORDING, OR BY ANY INFORMATION STORAGE AND RETRIEVAL SYSTEM) WITHOUT THE WRITTEN PERMISSION OF POPULOUS MAY BE LICENSED, LOANED OR APPLIED TO THE SETTING OUT FOR ANY PURPOSE, WHATEVER, BY REFERENCE TO THE TERMS OF THE AGREEMENT OR BY AGREEMENT BETWEEN POPULOUS AND THE INSTRUCTION

USE FIGURED DIMENSIONS IN PREFERENCE TO SCALED. CHECK ALL DIMENSIONS ON SITE BEFORE FABRICATION OR SETTING OUT

POPULOUS®

14 BLADES COURT | DEODAR ROAD | LONDON | SW15 2NU | UNITED KINGDOM
TELEPHONE +44 020 8747 7666 FAXIBLE +44 020 8740 8774
ALL PRODUCTION & WELLBEING. PROMOTING RESILIENCE & POPULOUS 2020

project name	Co-op Live					
the	LANDSCAPE SECTIONS					
						purpose of the CONSTRUCTION
scale	1 : 50 @ A0	drawn	FP	project no.		Substa
date	22.06.2020	checked	TJ	4933		S4
reference	project code	originator	volume	level	type	role number
	BRA-POP-ZZ-ZZ-DR-L-8201					ref.
						C03

2 SECTION D-D' COMPOUND AREA
1:50